


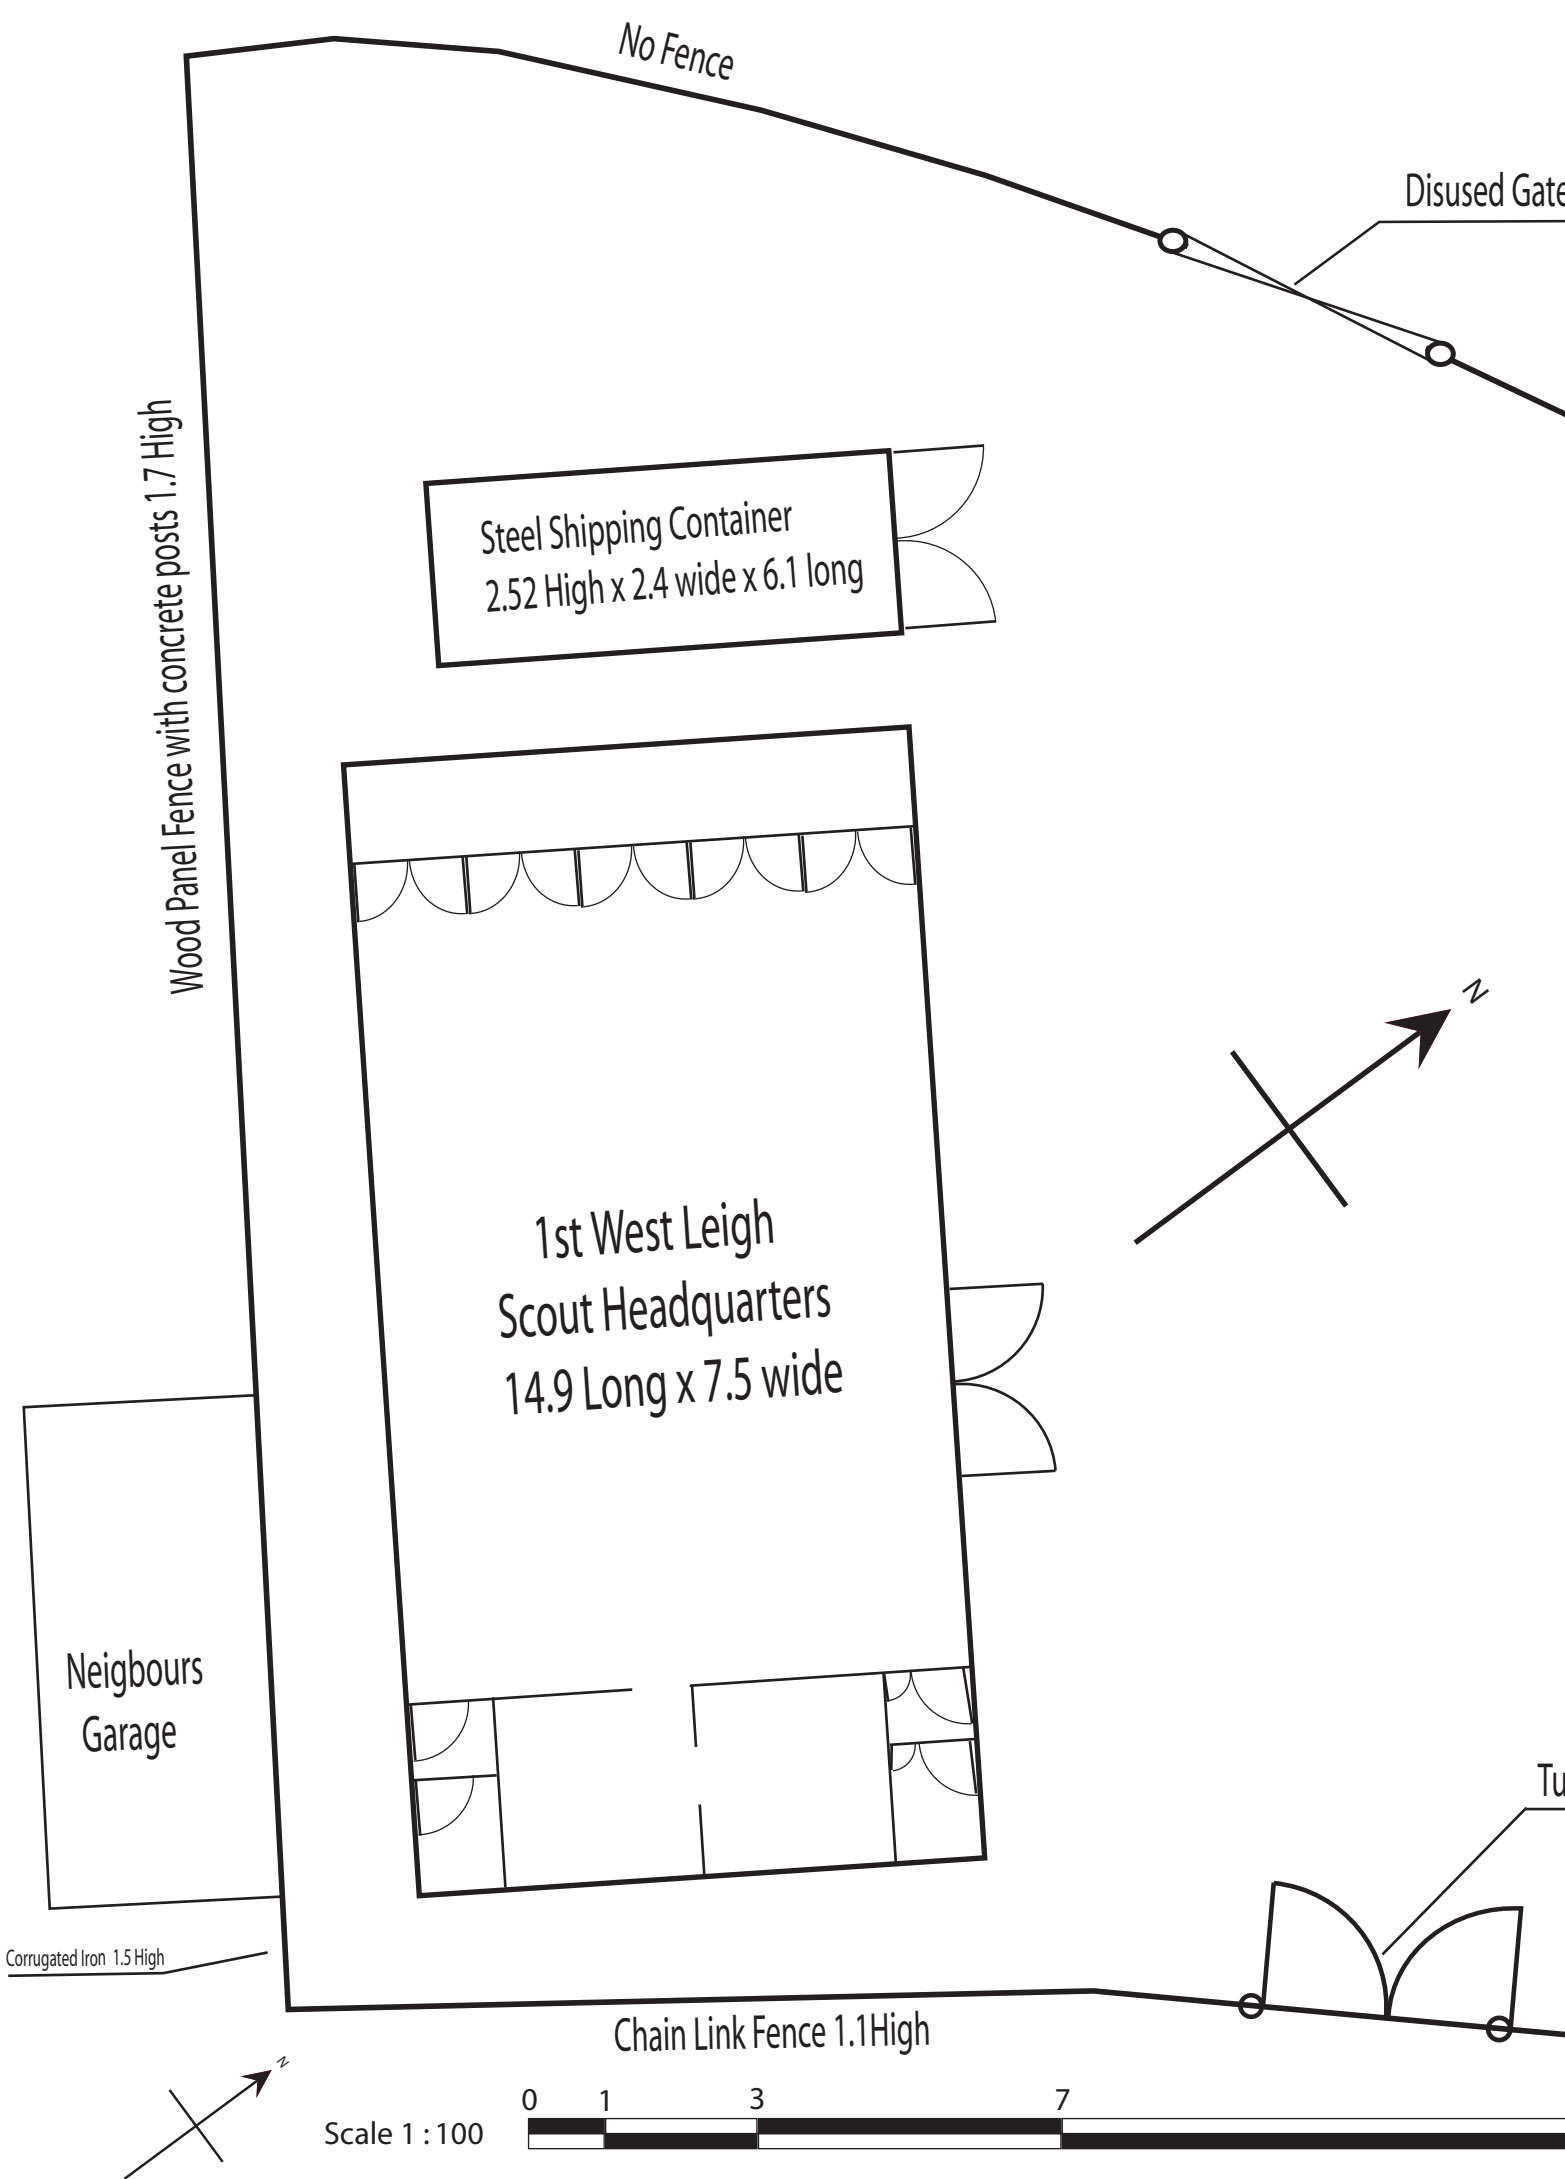

No Fence

Disused Gate

Wood Panel Fence with concrete posts 1.7 High

Steel Shipping Container  
2.52 High x 2.4 wide x 6.1 long

1st West Leigh  
Scout Headquarters  
14.9 Long x 7.5 wide

Neighbours  
Garage

Corrugated Iron 1.5 High

Chain Link Fence 1.1 High

Scale 1 : 100

