
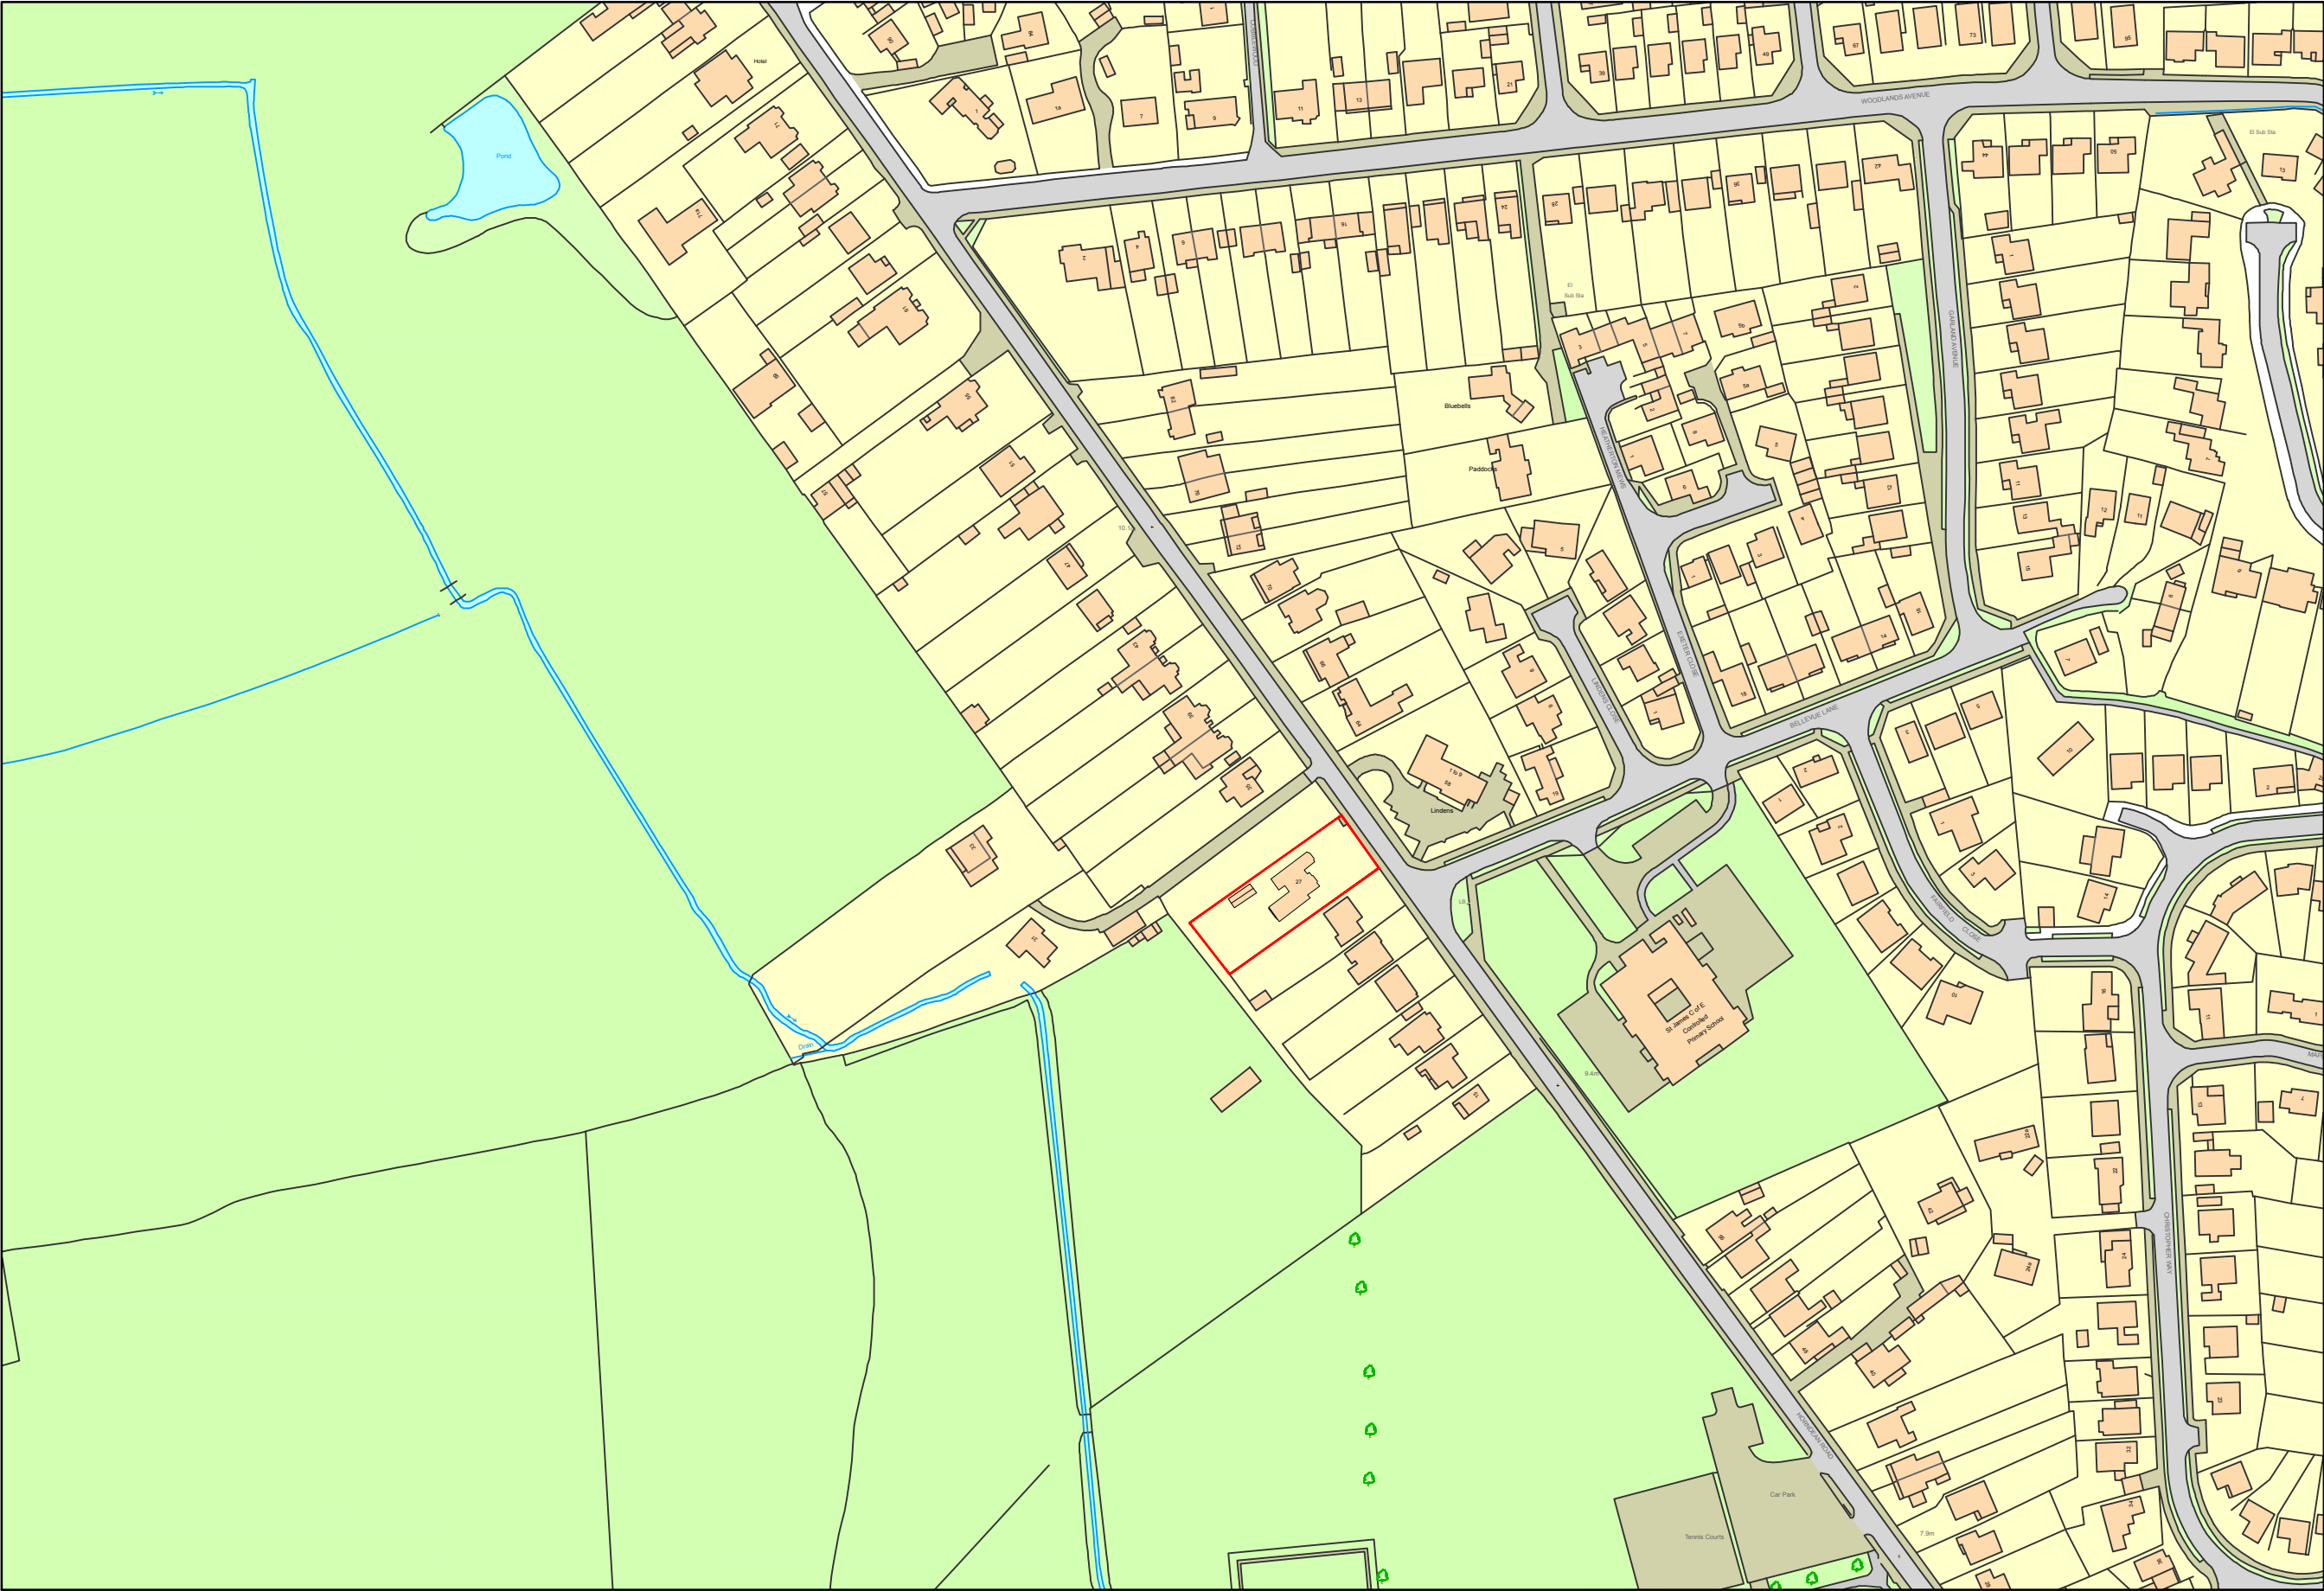


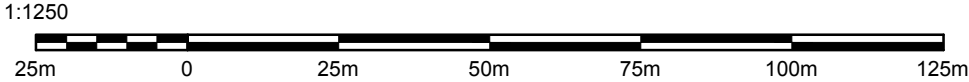

LOCATION PLAN
EXISTING
SCALE 1:1250 @ A3

c Crown Copyright. All Rights Reserved. License No. 100019980

© jbarchitecture, all rights reserved.
Use figured dimensions only.
All dimensions are to be checked on
site before any work is carried out.
Please contact the Architect
immediately regarding any
discrepancies discovered on site. Do
not scale off plans.

Rev.	Notes	Date

**JB
ARCHITECTURE**
The Bricks Manor Farm Barns
Chichester, West Sussex,
PO20 7PL
T: 01243 785342
E: admin@jbarch.co.uk
W: www.jbarch.co.uk

Project
27 HORNDEAN ROAD,
Emsworth,
Hampshire,
PO10 7PT

Drawing
Existing
Location Plan

Drawn By JP	Scale 1:1250 @ A3
Date Jan 2022	Revision
Drawing No. DPA - 001	