


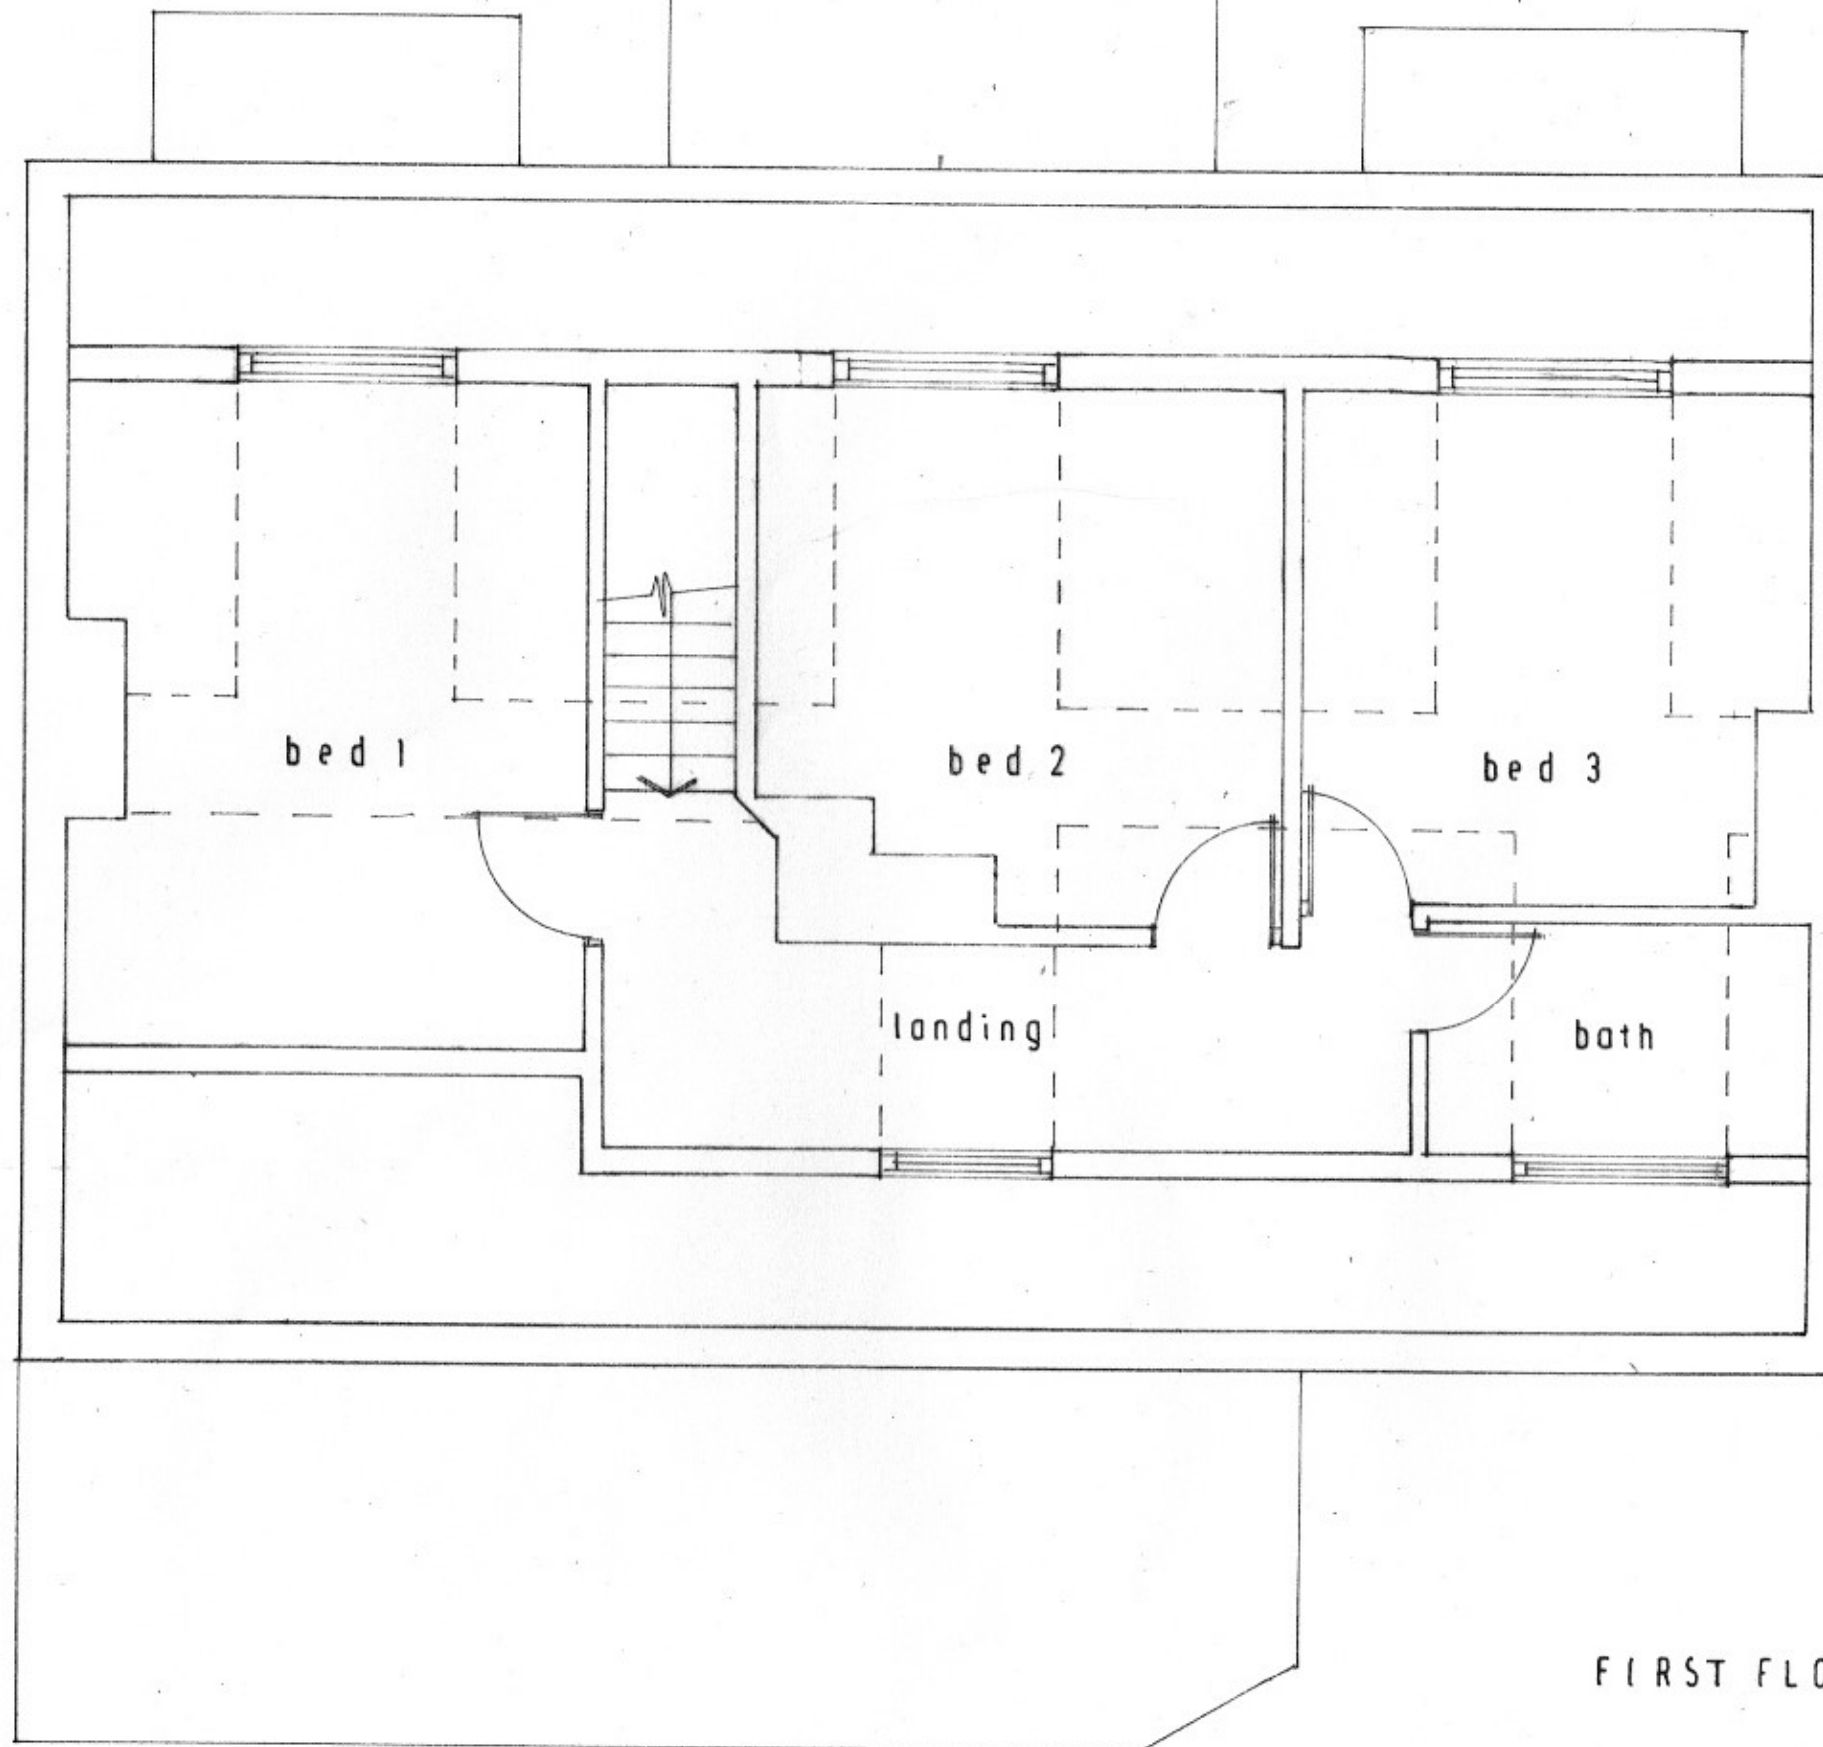

FIRST FLOOR AS EXISTING 1:50

Plans 1:50

