




View from Garden as Proposed

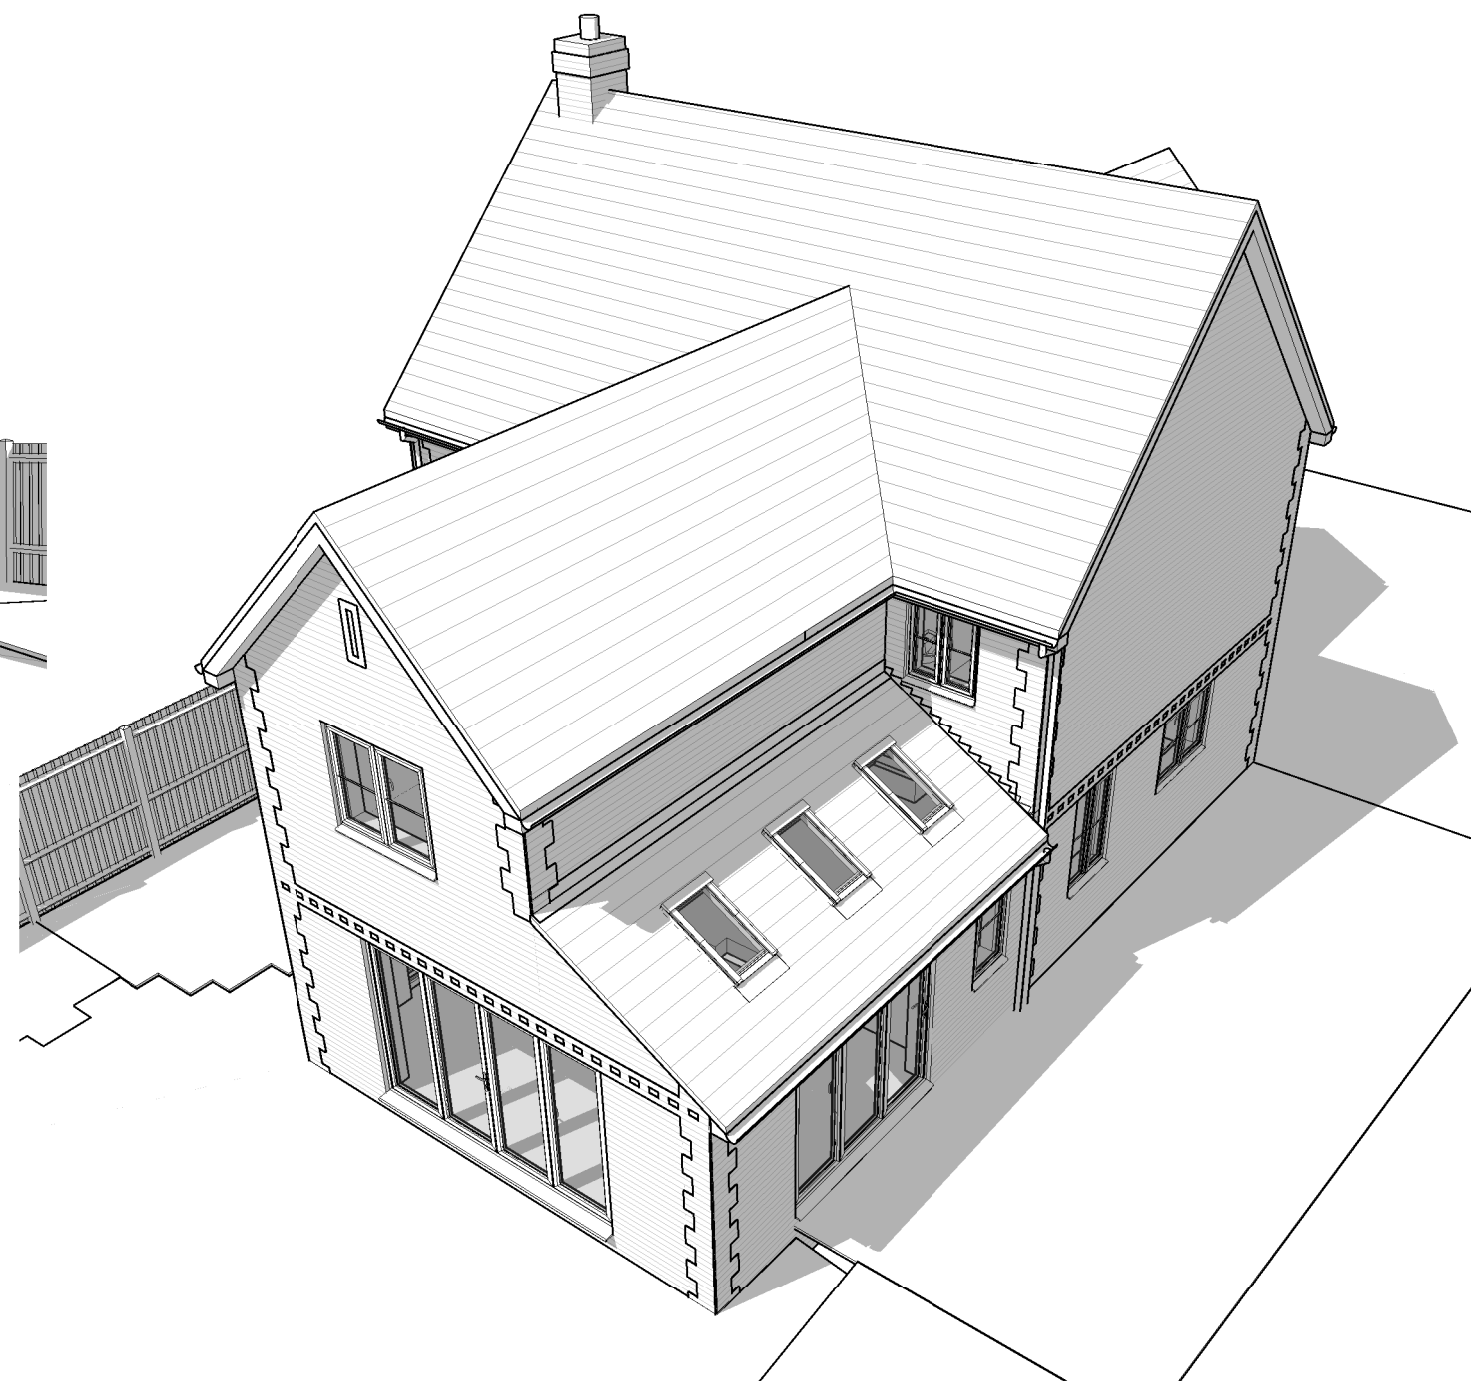

Birds Eye View as Proposed

Chris Greed

BA Hons Dip Arch (Portsmouth)
ARB Registered Architect

20 Fernhurst Road, Southsea, PO48AA
tel. 02392 753951 mob. 07985 789201
e. ChrisGreed.Architecture@gmail.com

NOTES

1. Do not scale from this drawing, except for the purpose of determining a planning application.
2. All dimensions to be checked on site.
3. Notify the CA of any discrepancies prior to starting works



Registered Architect
ARB Registration Number: 0608621

Rev	Date	Description

PROJECT

80 Havant Road, Emsworth

SHEET

3d Views as Proposed -
Option 3

CLIENT

Mr P Chilton

Date 02/10/21	Project number 2104	Scale (@ A3)
Drawn by CG	DRAWING NUMBER	
Checked by CG	2104-14	REV