


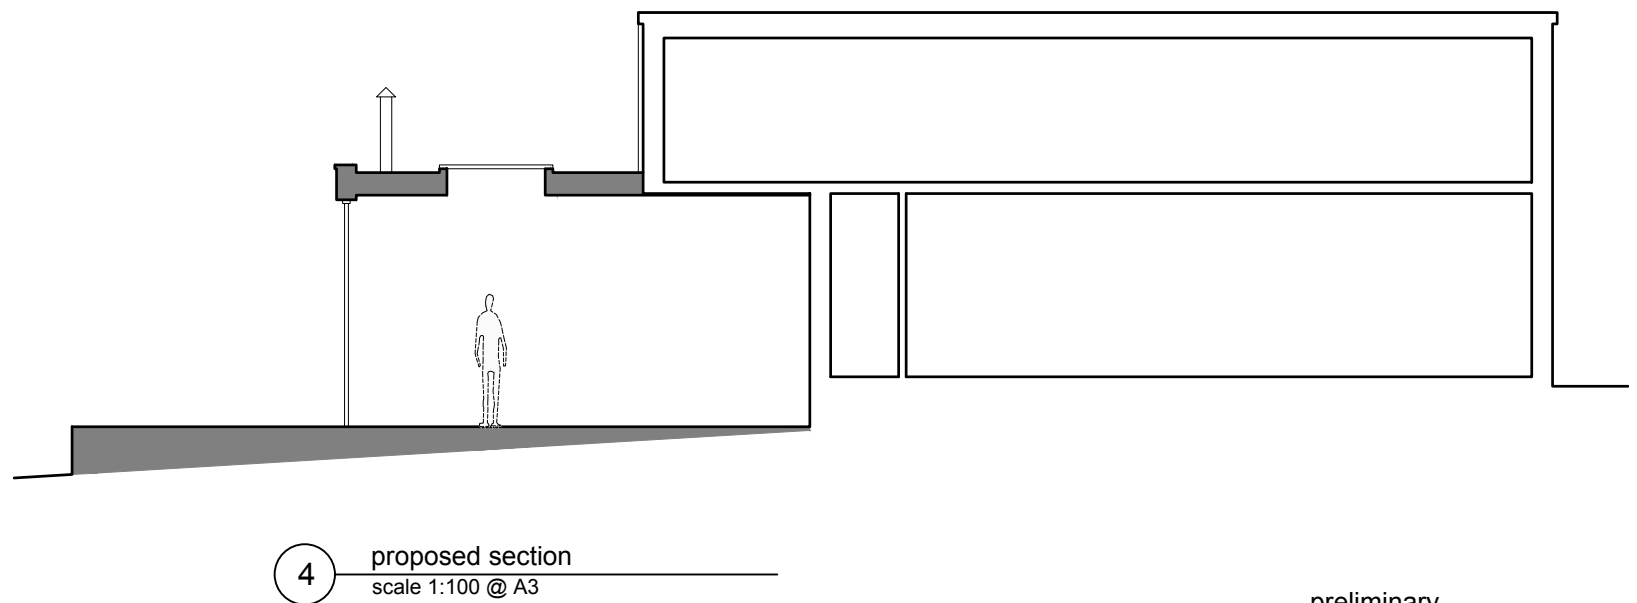


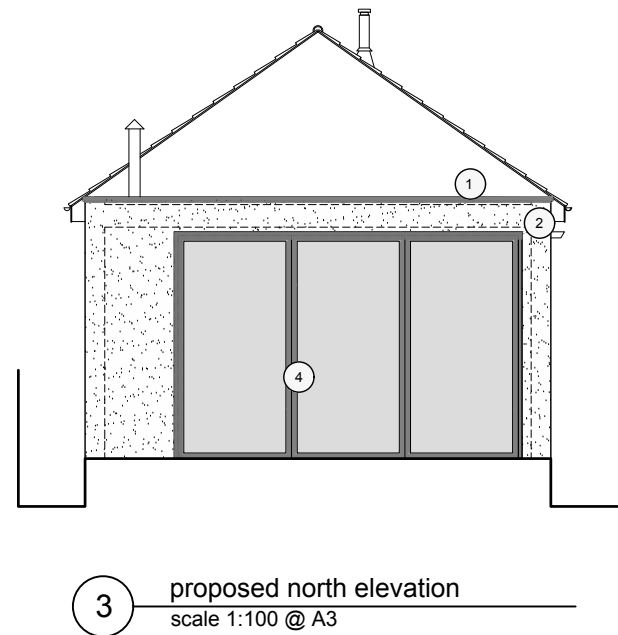


material key

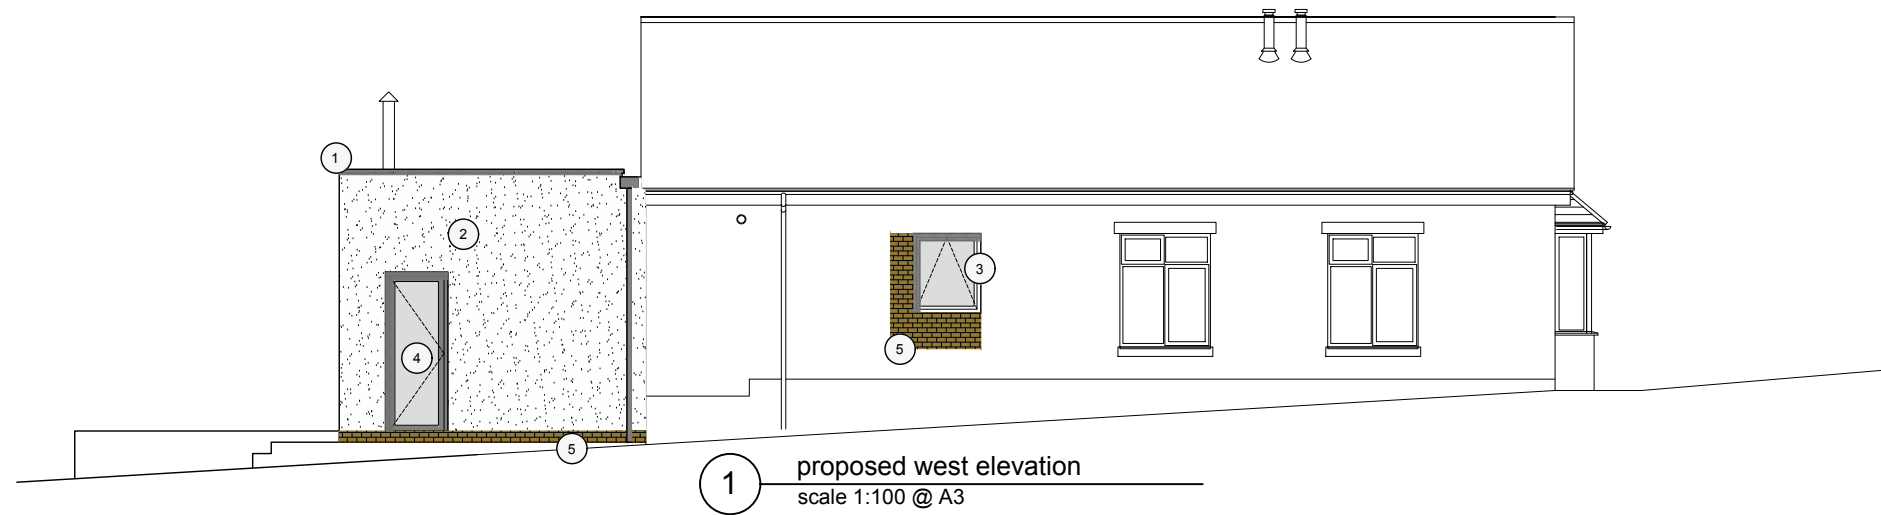

1 metal
parapet
coping

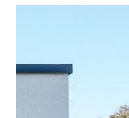


2 white
render

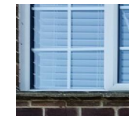

3 windows
or doors
to match
existing



4 powdercoated
aluminium
doors

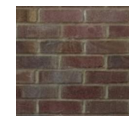

5 brick to
match
existing


preliminary

this drawing is not for
construction
this drawing is the
property of:
dwell design
funtley court,
funtley hill,
fareham,
po16 7uy

revisions
a/27.10.2021/deck section and elevation revised

scale bars

1:100

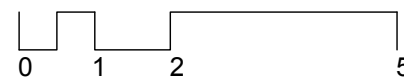

scale
1:100 @ A3

job name
30 lansdowne avenue

date
august 21

job number
21023

drawing number
(pl)05

drawing name
proposed elevations

status
preliminary

revision
a

dwell design
ltd