


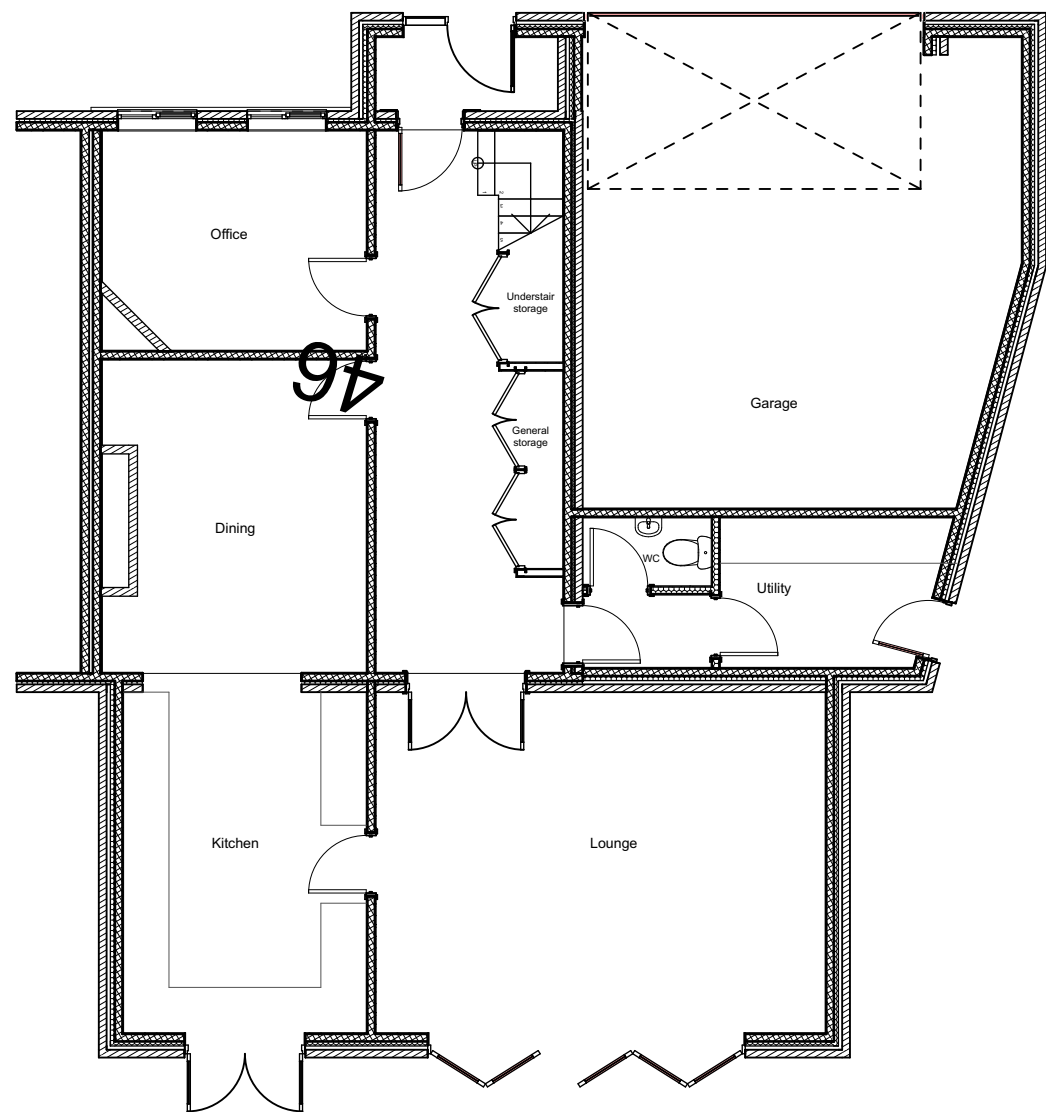


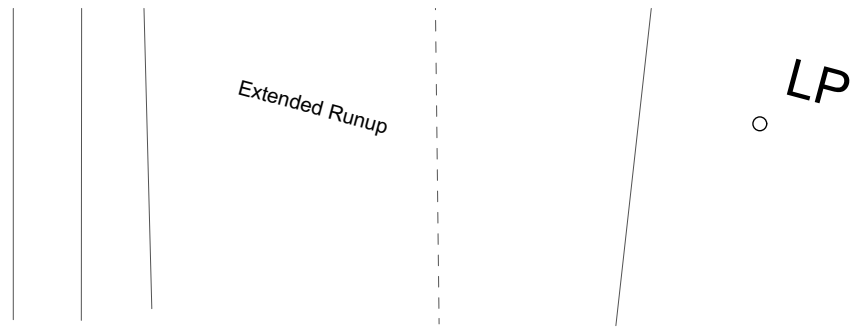


0. GF-Ground Floor (1) 1:100

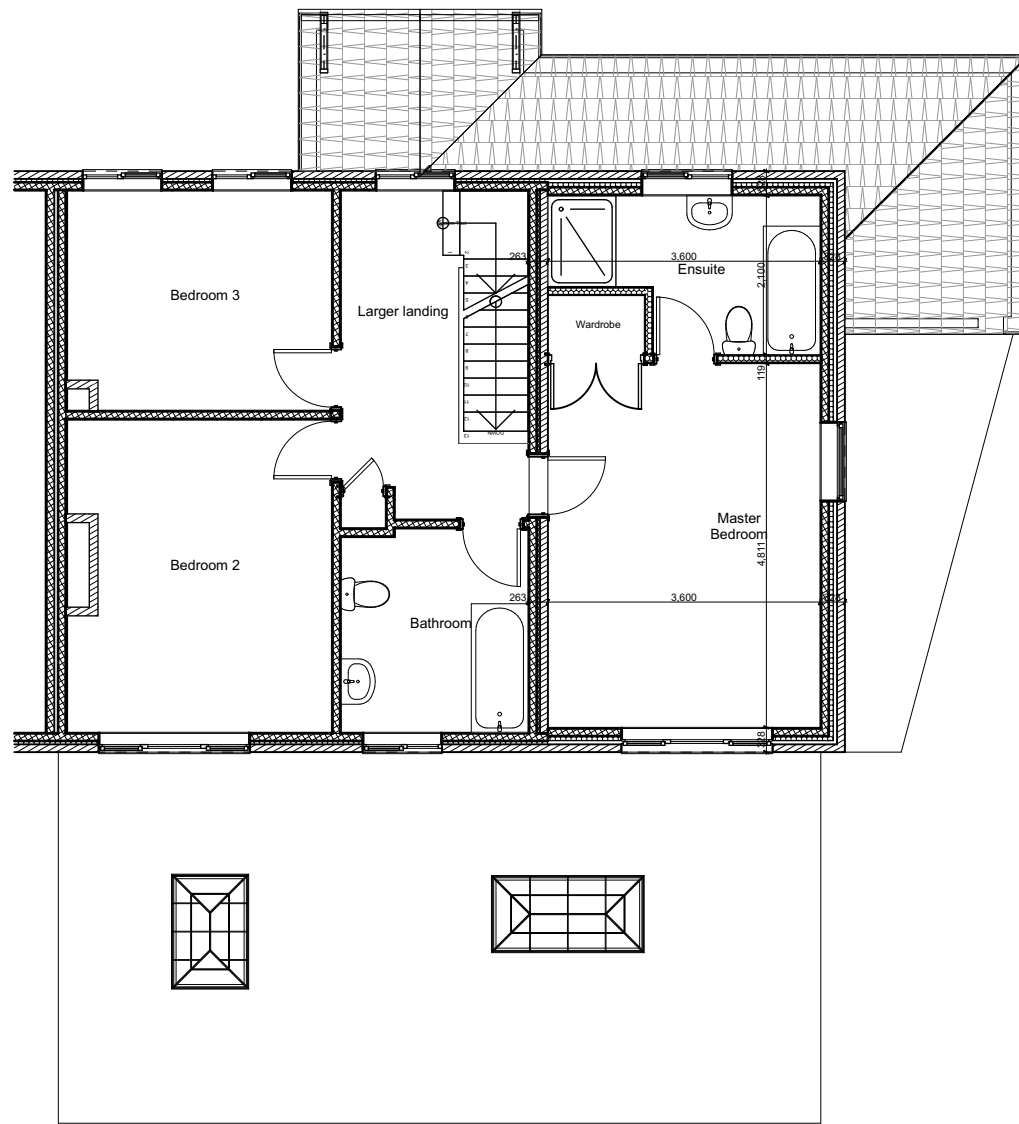

1. 01-First Floor (1) 1:100

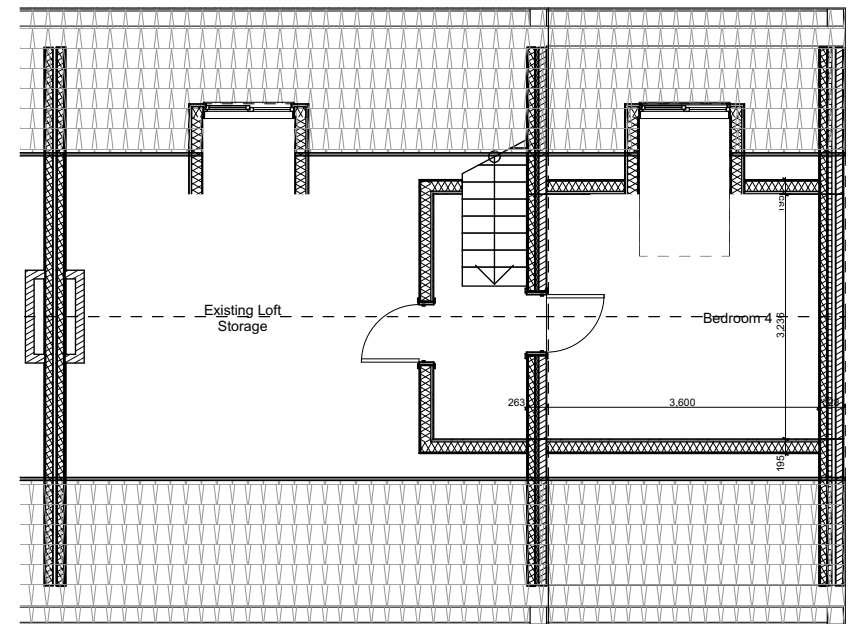

2. AT-Attic 1:100

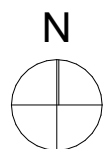

revisions & notes:	A	25.04.2021	SAB	Preliminary issue to client
	B	24.05.2021	SAB	Planning Ready
	C	29.05.2021	SAB	Planning Application
	D	29.08.2021	SAB	Extension reduced, Dormers reduced

0 100mm @A2

Note: All dimensions to be checked on site by the contractor before fabrication and erection. Figured dimensions to be taken in preference to scaled dimensions. This drawing is the copyright of the architects and must not be reproduced or used without their express consent, except for the purposes of a planning application. Electronic issue of this drawing to be confirmed by paper hard copy only.

project: Mr A Micklewright
Conversion
46 Salterns Lane
Hayling Island
drawing name: Proposed Plans
status: PRELIMINARY
date: April 2021
scale: 1:50, 1:100
drawn: SAB

pwparchitects
61 South Street, Havant, Hampshire PO9 1BZ
t: 023 9248 2494 f: 023 9248 1152
e: design@pwp-architects.com w: www.pwp-architects.com
Project No. **5748** drawing No. **1201** rev **D**