


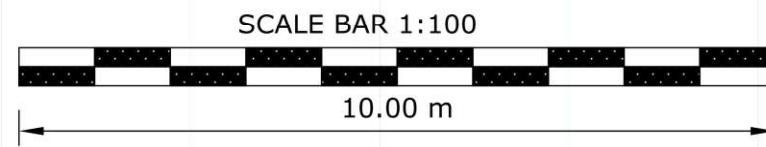


PROPOSED EAST ELEVATION



PROPOSED WEST ELEVATION



PROPOSED SOUTH ELEVATION

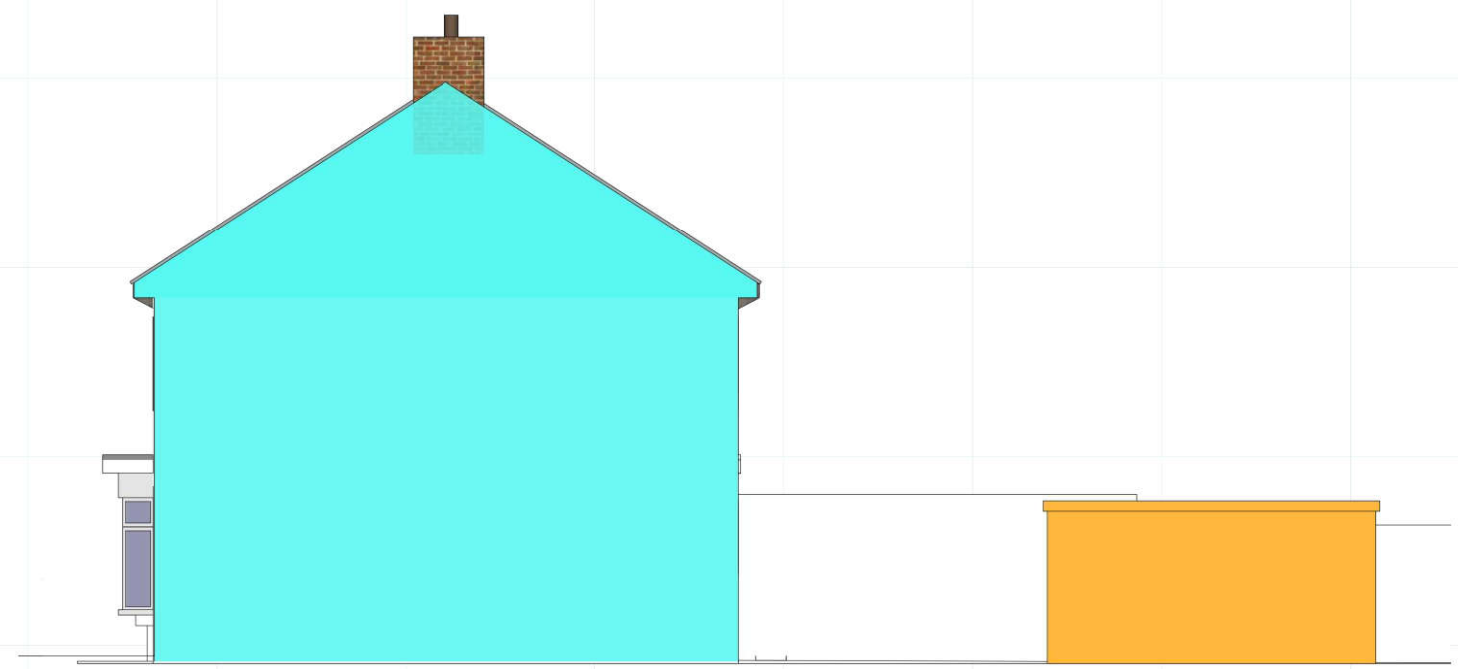

PROPOSED NORTH ELEVATION