




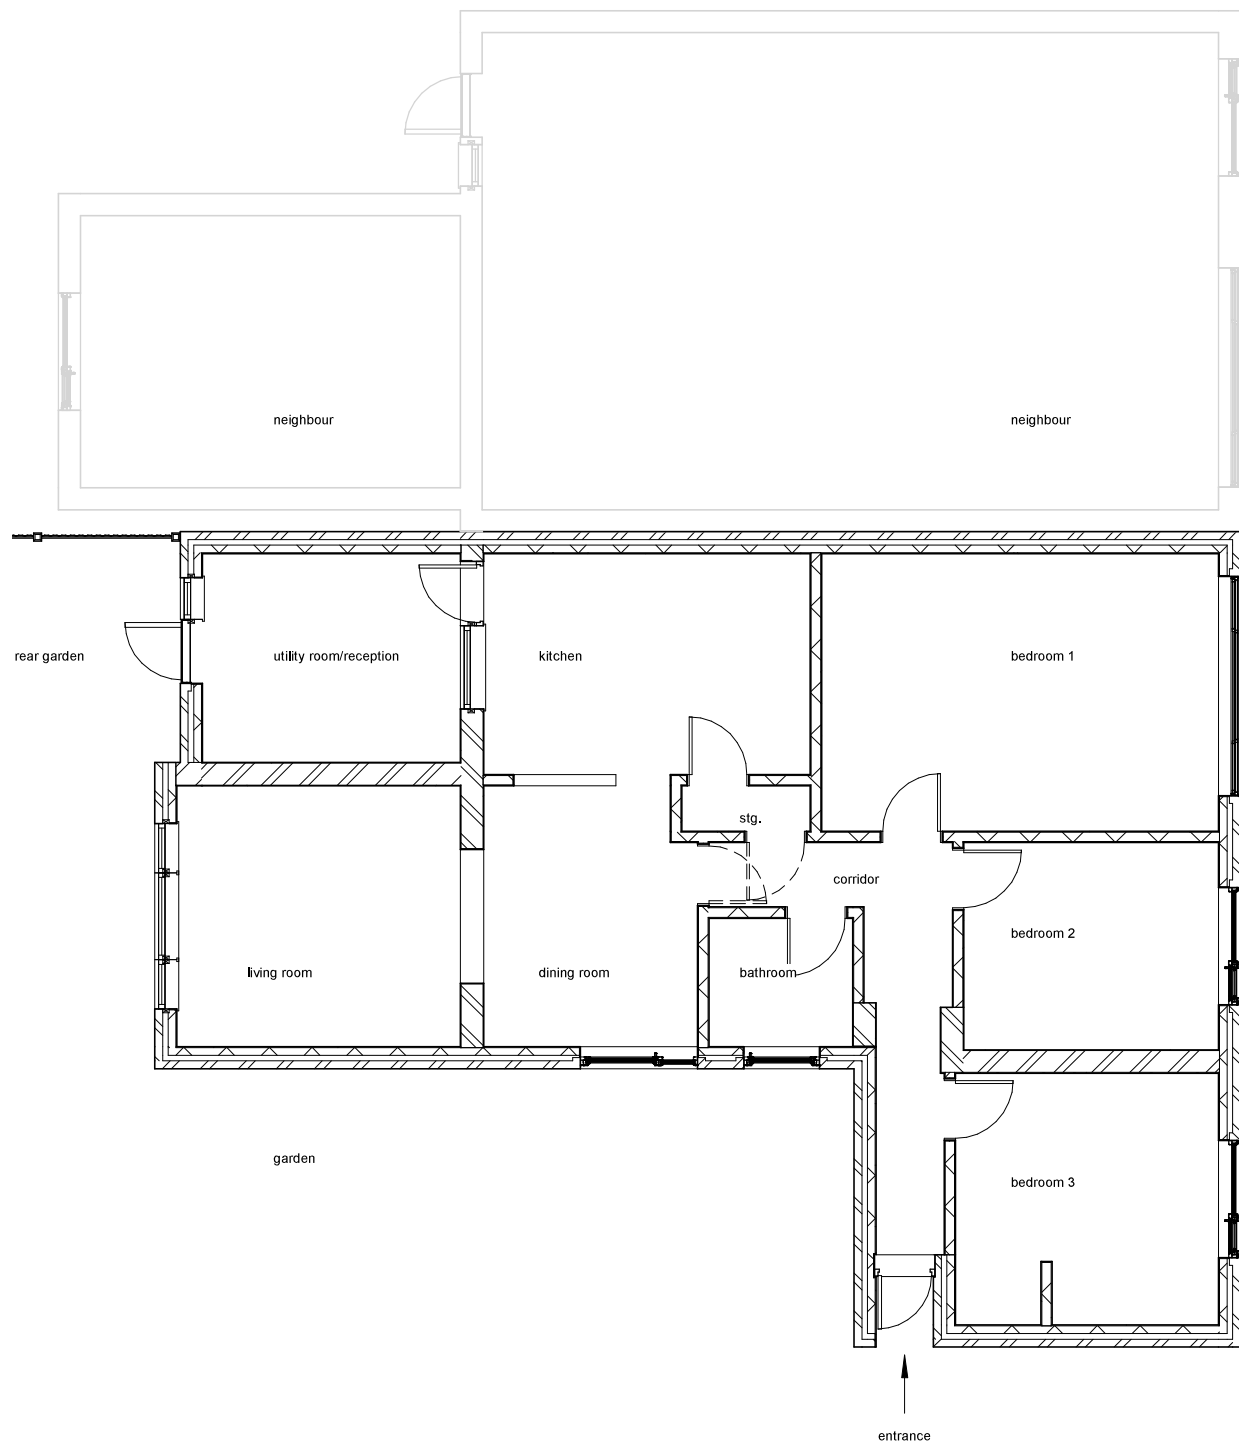

Existing Ground Floor

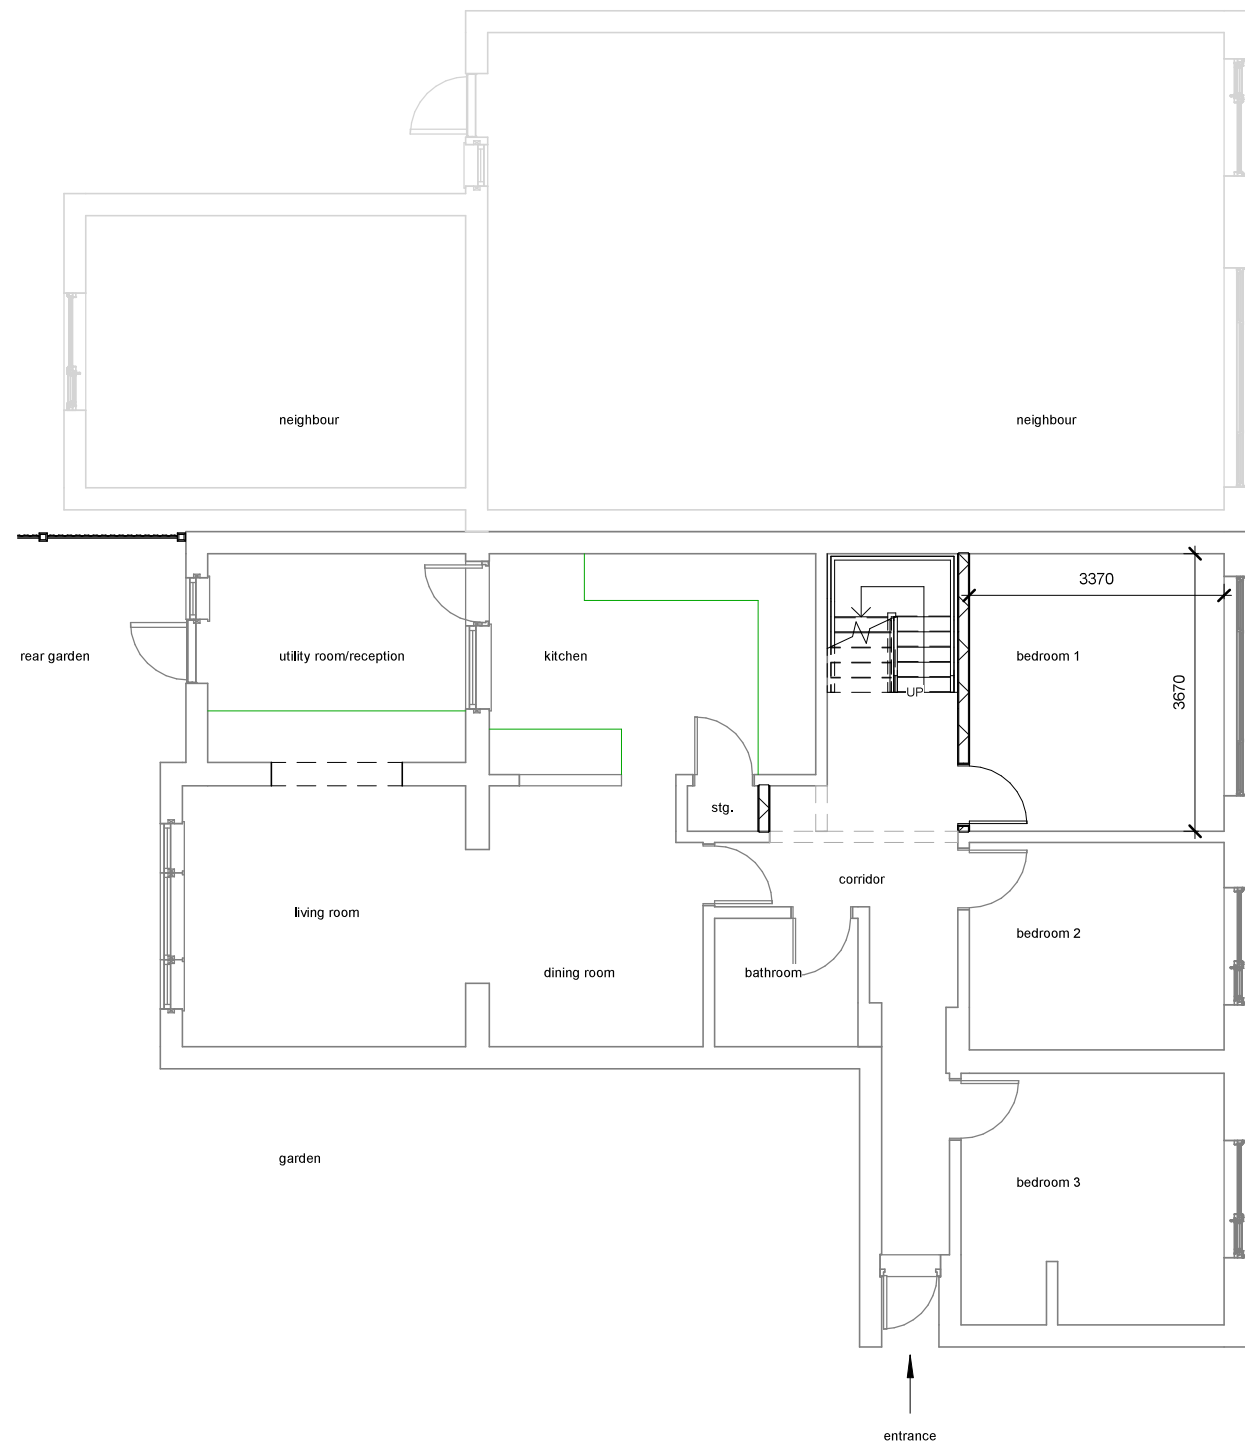

Proposed Ground Floor

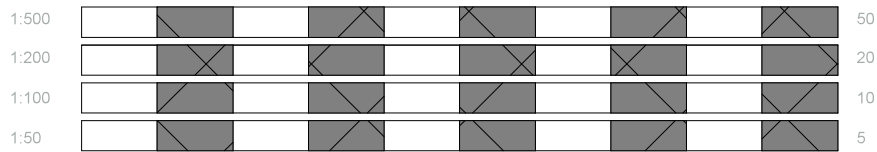

All measurement to be checked on site prior to any commenment
(C) Copyright of Parkers Design (Southern) Limited. Any reproduction of these drawings will require written authority from the copyright owner.

Parkers Design Limited - The Studio @ 90, PO9 2PR
www.pexd.co.uk - info@pexd.co.uk - 07776 008822

PROJECT		CLIENT		
2 Bernina Close PO7 6XH		Pringle		
SHEET		Date	Issue Date	Scale (@ A3) 1 : 100
Ground Floor		Drawn by SW	DRAWING NUMBER	REV
		Checked by SR	P 1	