




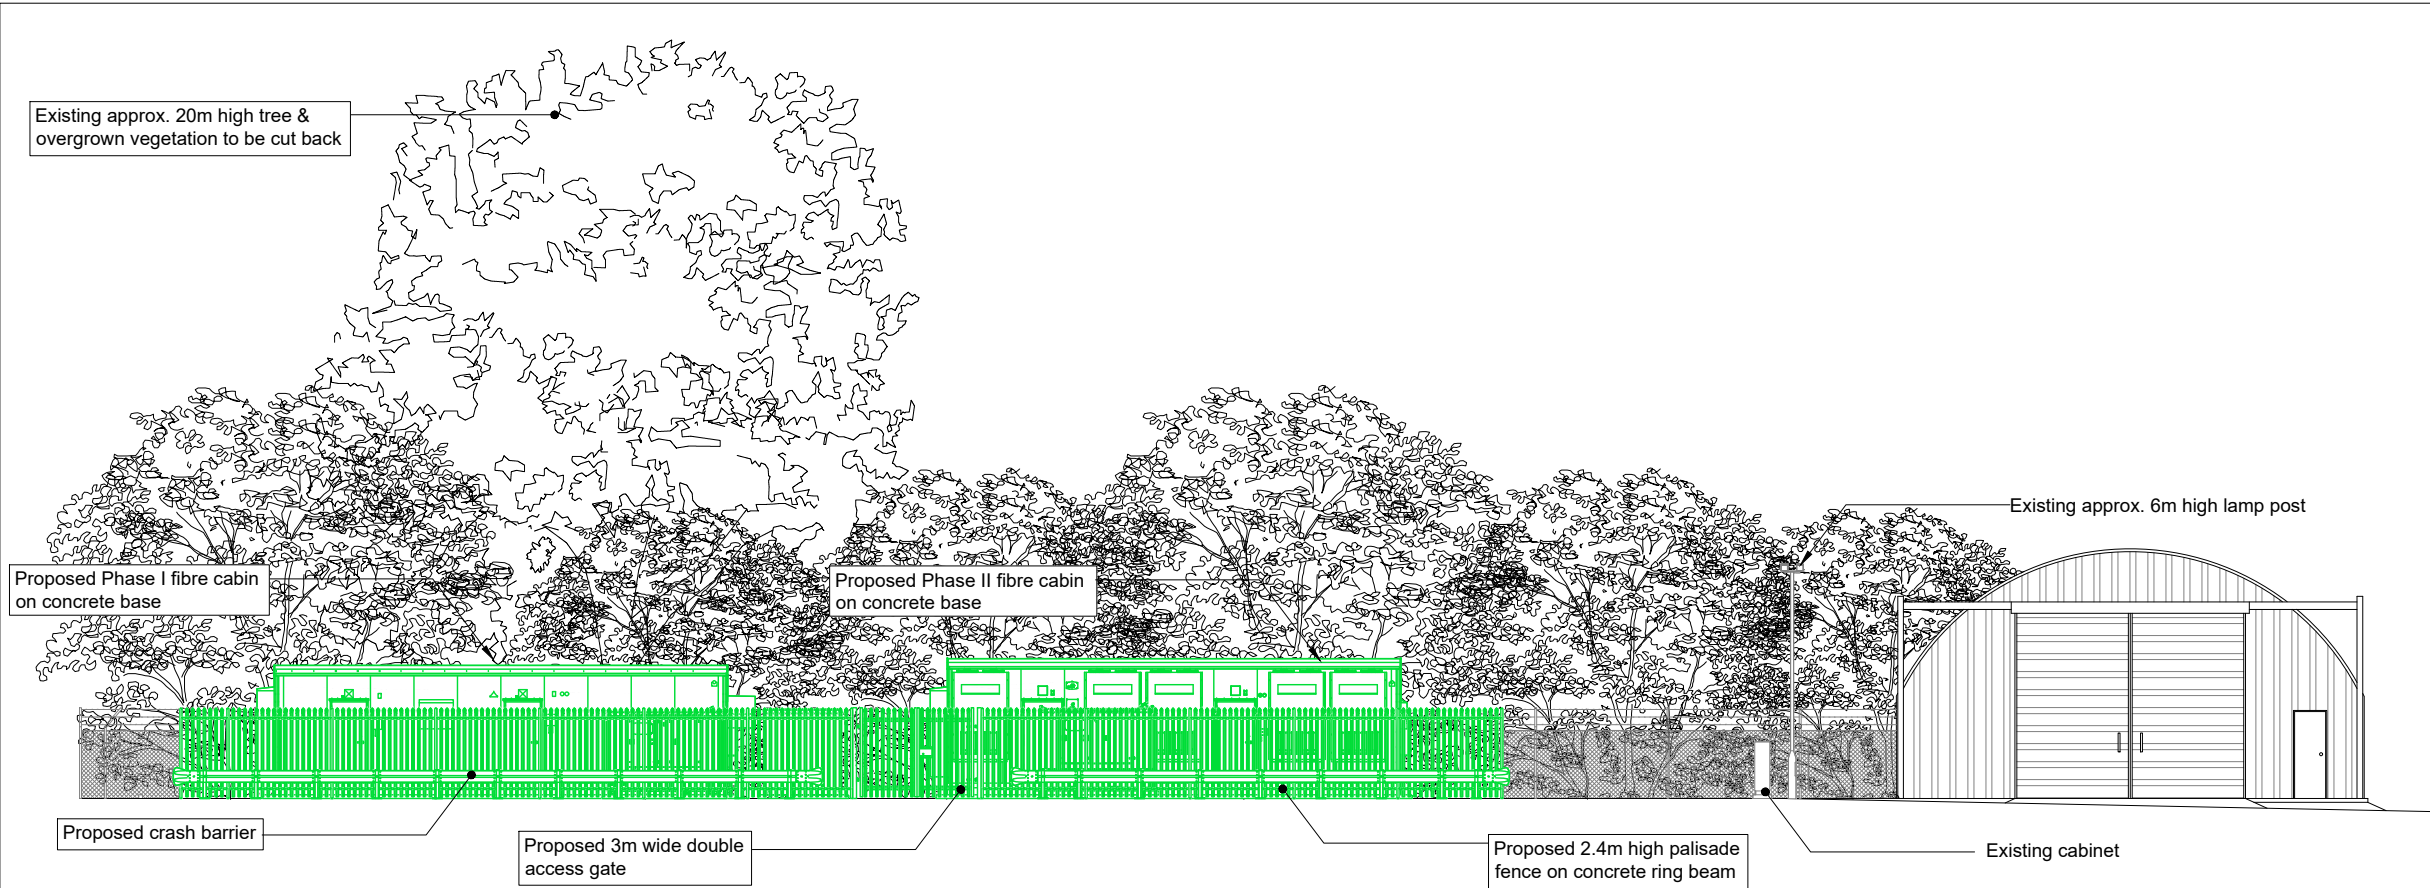

Proposed West Site Elevation
 (Scale 1:200)

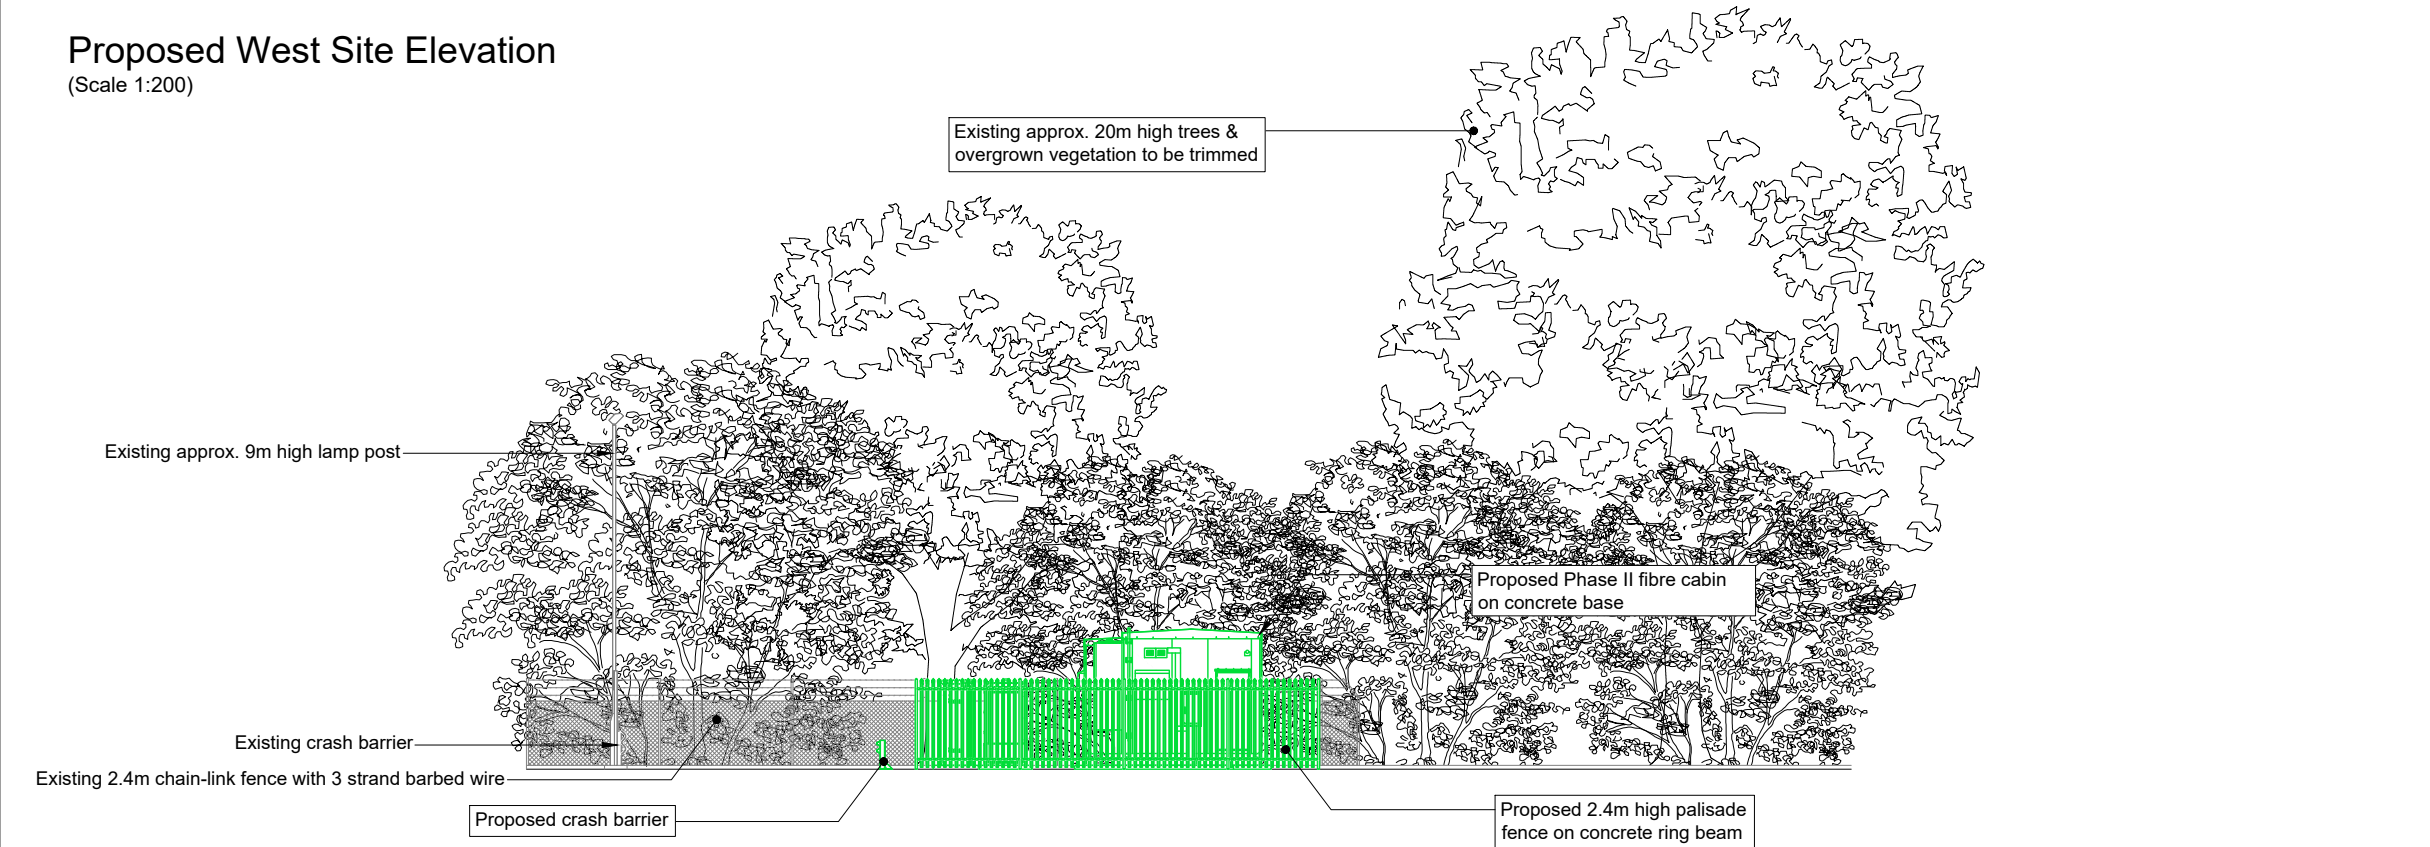

Proposed South Site Elevation
 (Scale 1:200)

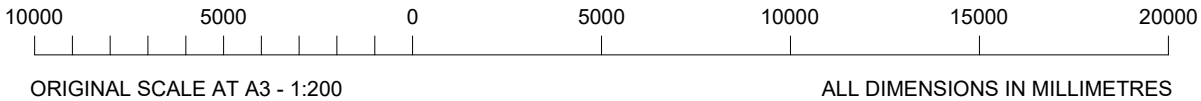

- NOTES
1. This drawing to be read in conjunction with drawing series 001-007.
 2. All dimensions are in mm unless otherwise noted.
 3. Responsibility is not accepted for errors made by others in scaling from this drawing. All construction information should be taken from figured dimensions only from this drawing.

B	LAYOUT AMENDMENT	24.01.21	RFS
A	PLANNING ISSUE	01.11.21	VV
REV	DESCRIPTION OF REVISION	DATE	BY



Euro-Tel Design

2 Charnwood House, Marsh Road, Bristol BS3 2NA
tel :0117 966 5526 web: euro-tel-design.com



15 Bedford Street, London WC2E 9HE t: 0203 5100 602 www.cityfibre.com

Drawing Title
 PROPOSED SITE ELEVATIONS 1/2

Site Location
 KENWOOD BUSINESS CENTRE
 NEW LANE
 HAVANT
 PO9 2NH

Drawn by VV	Checked by SB	Approved by JR
Date Drawn 01.11.21	Date Checked 01.11.21	Date Approved 01.11.21
Site Code HAV1	Drawing Number P1808-212-PL-006-B	