



Block Plan @ 1:500 - 5 Priory Gardens, Waterloooville, PO7 7RS

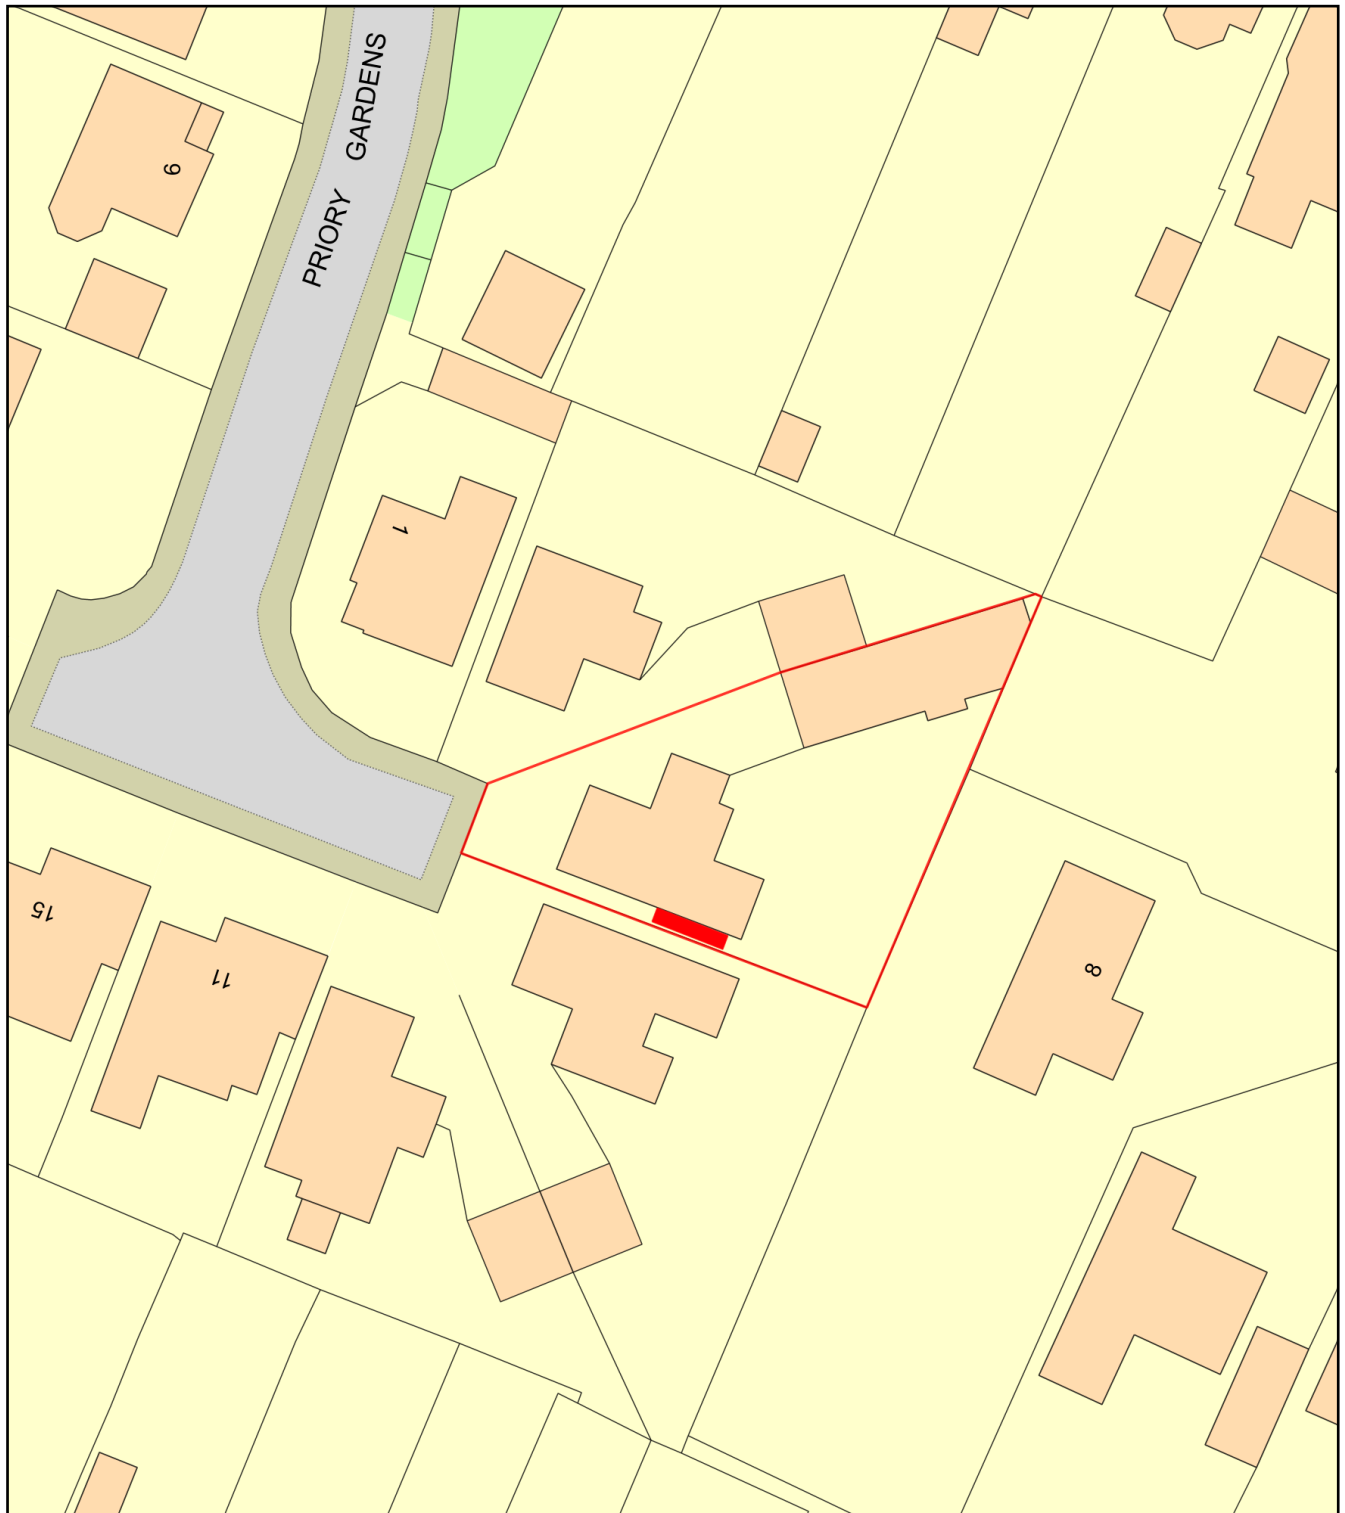

0 20
Metres

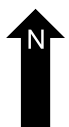

Plan Produced for: Retrospective Application

Date Produced: 13 Nov 2021

Plan Reference Number: TQRQM21317135459037

Scale: 1:500 @ A4