
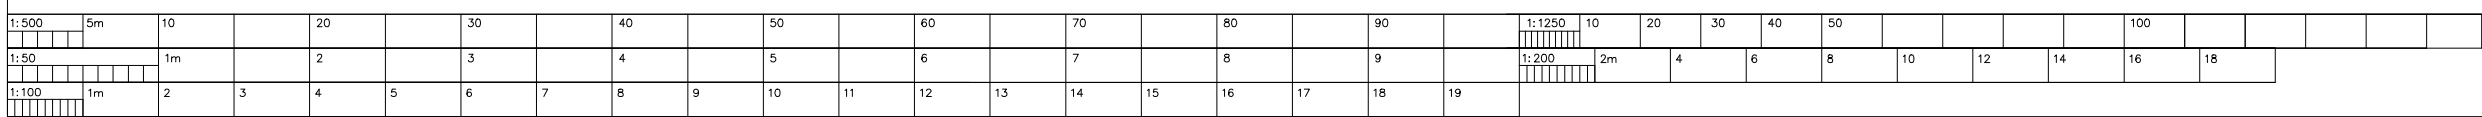
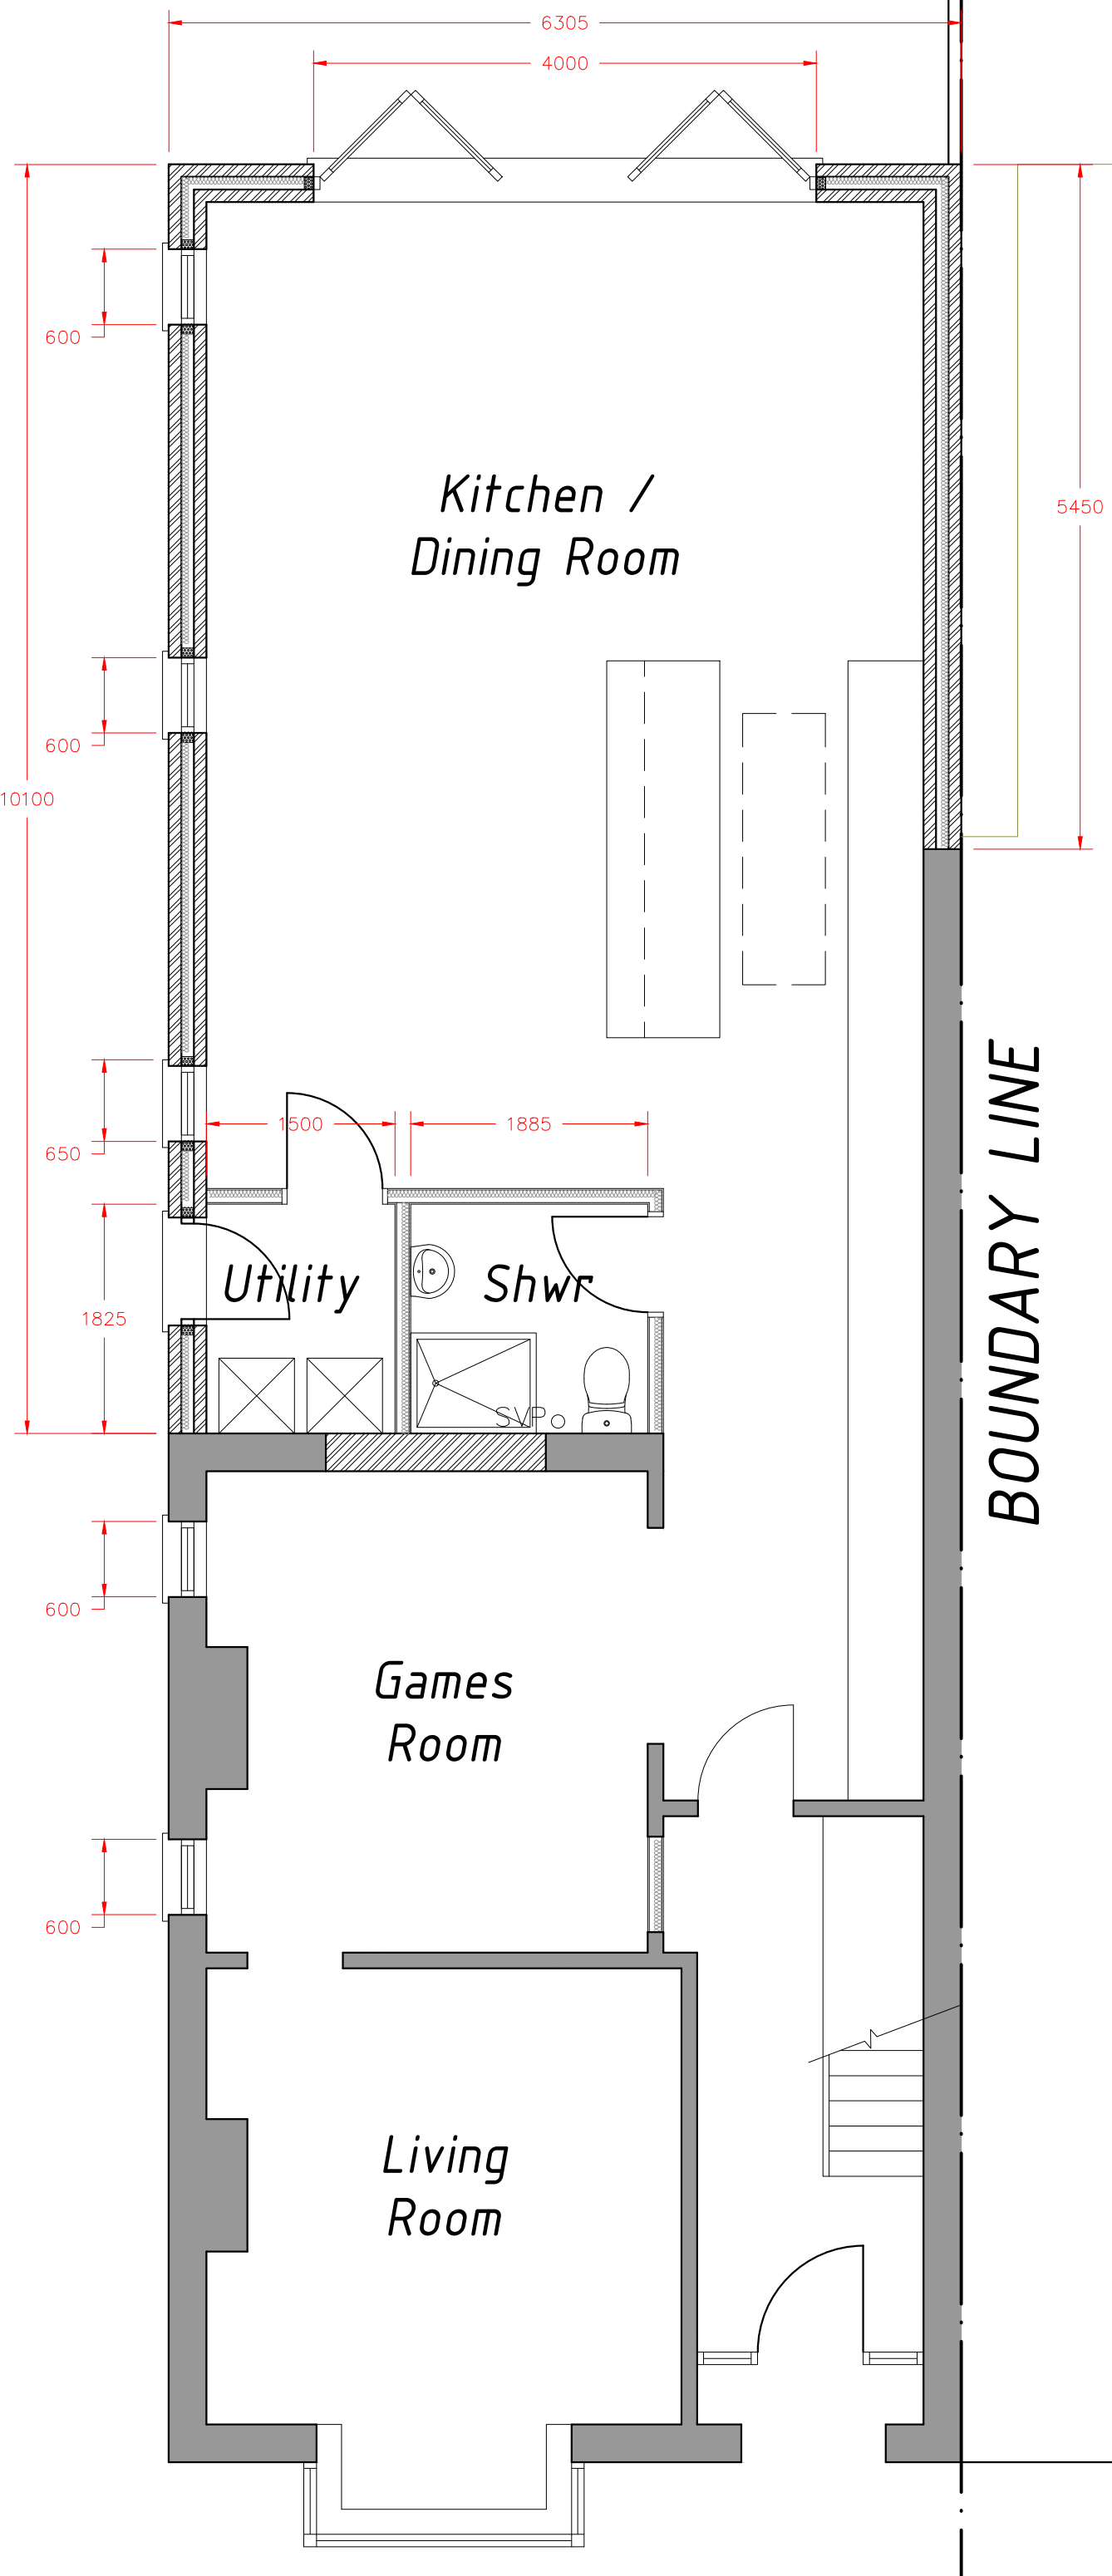
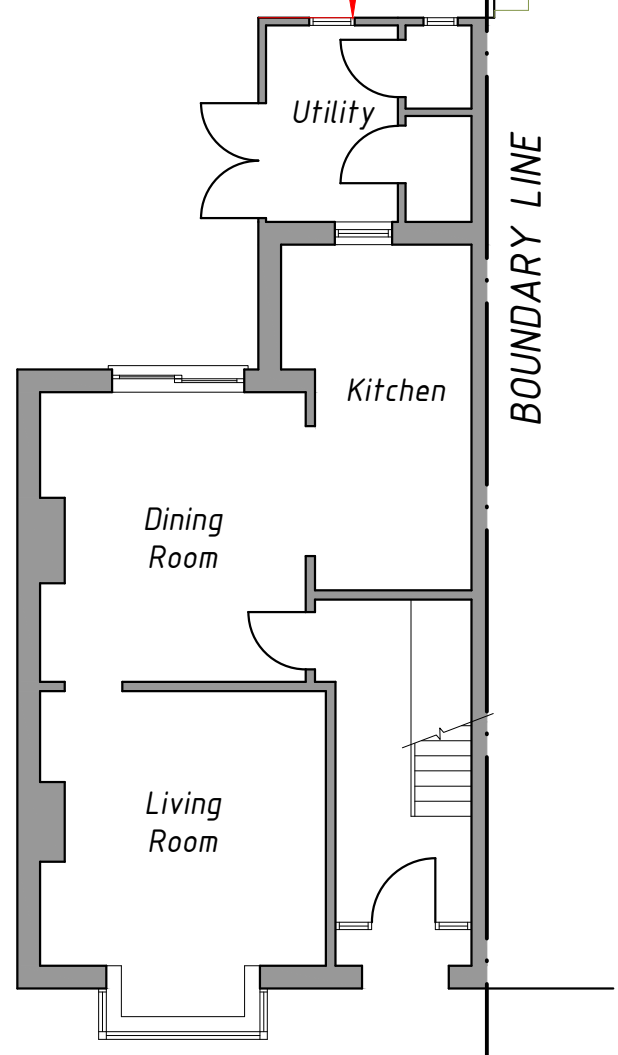
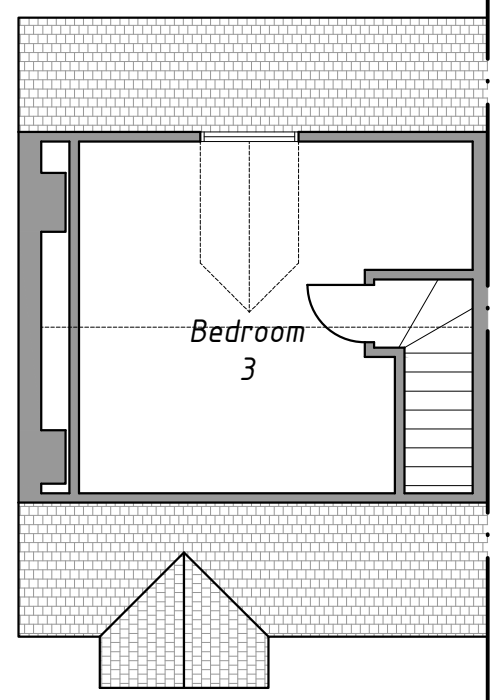
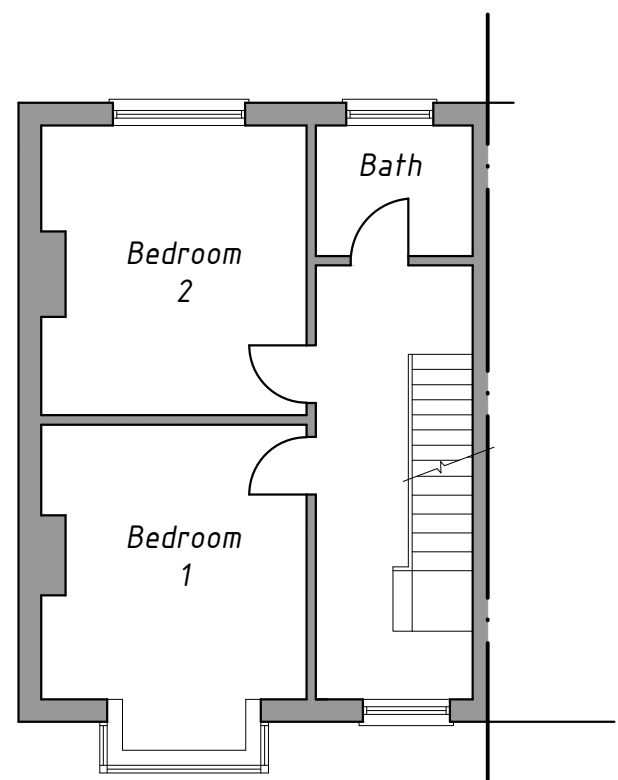
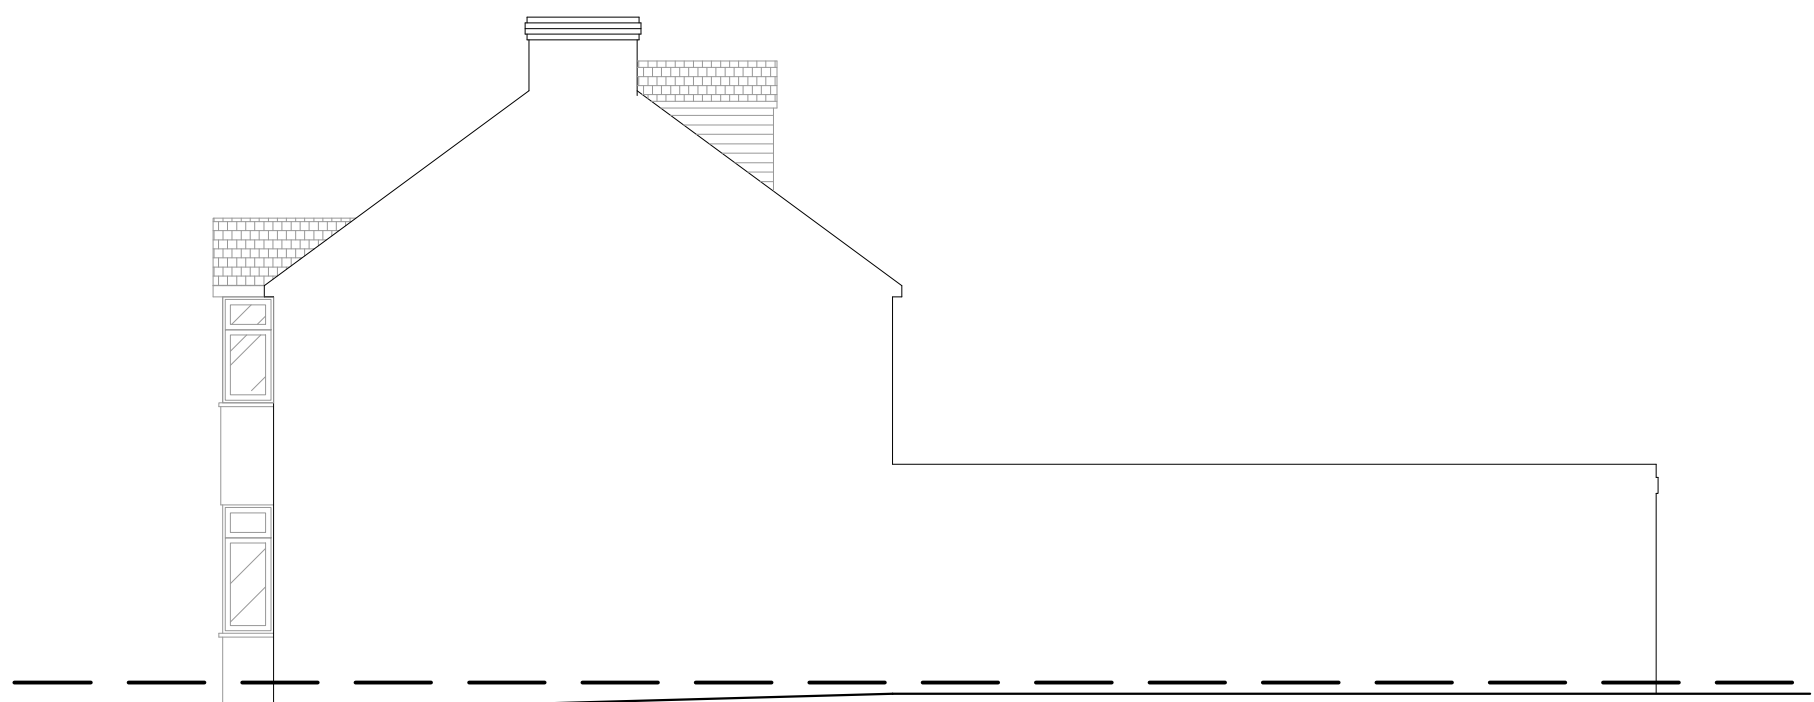
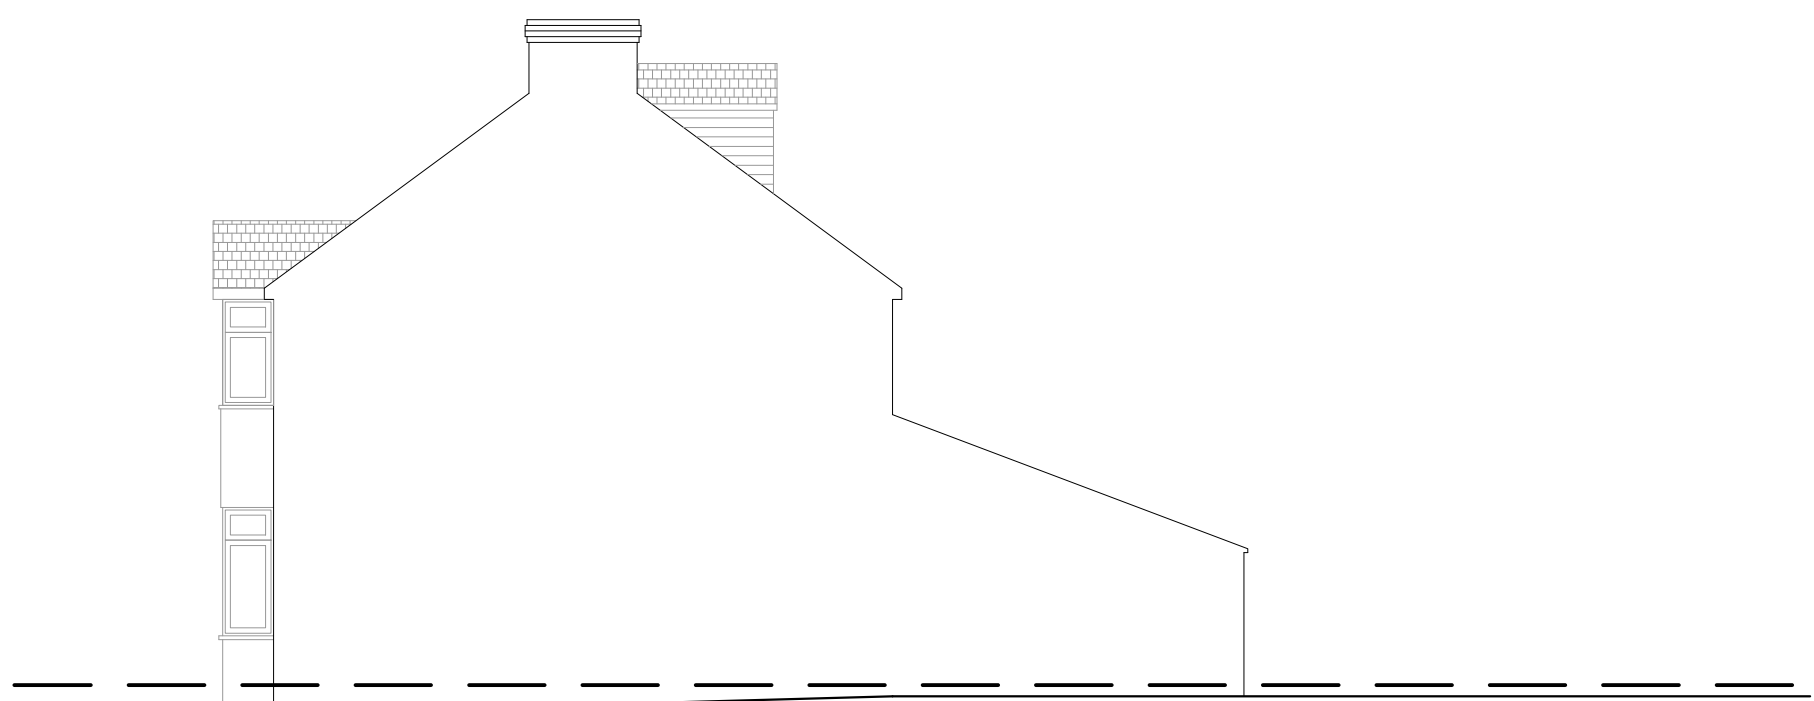
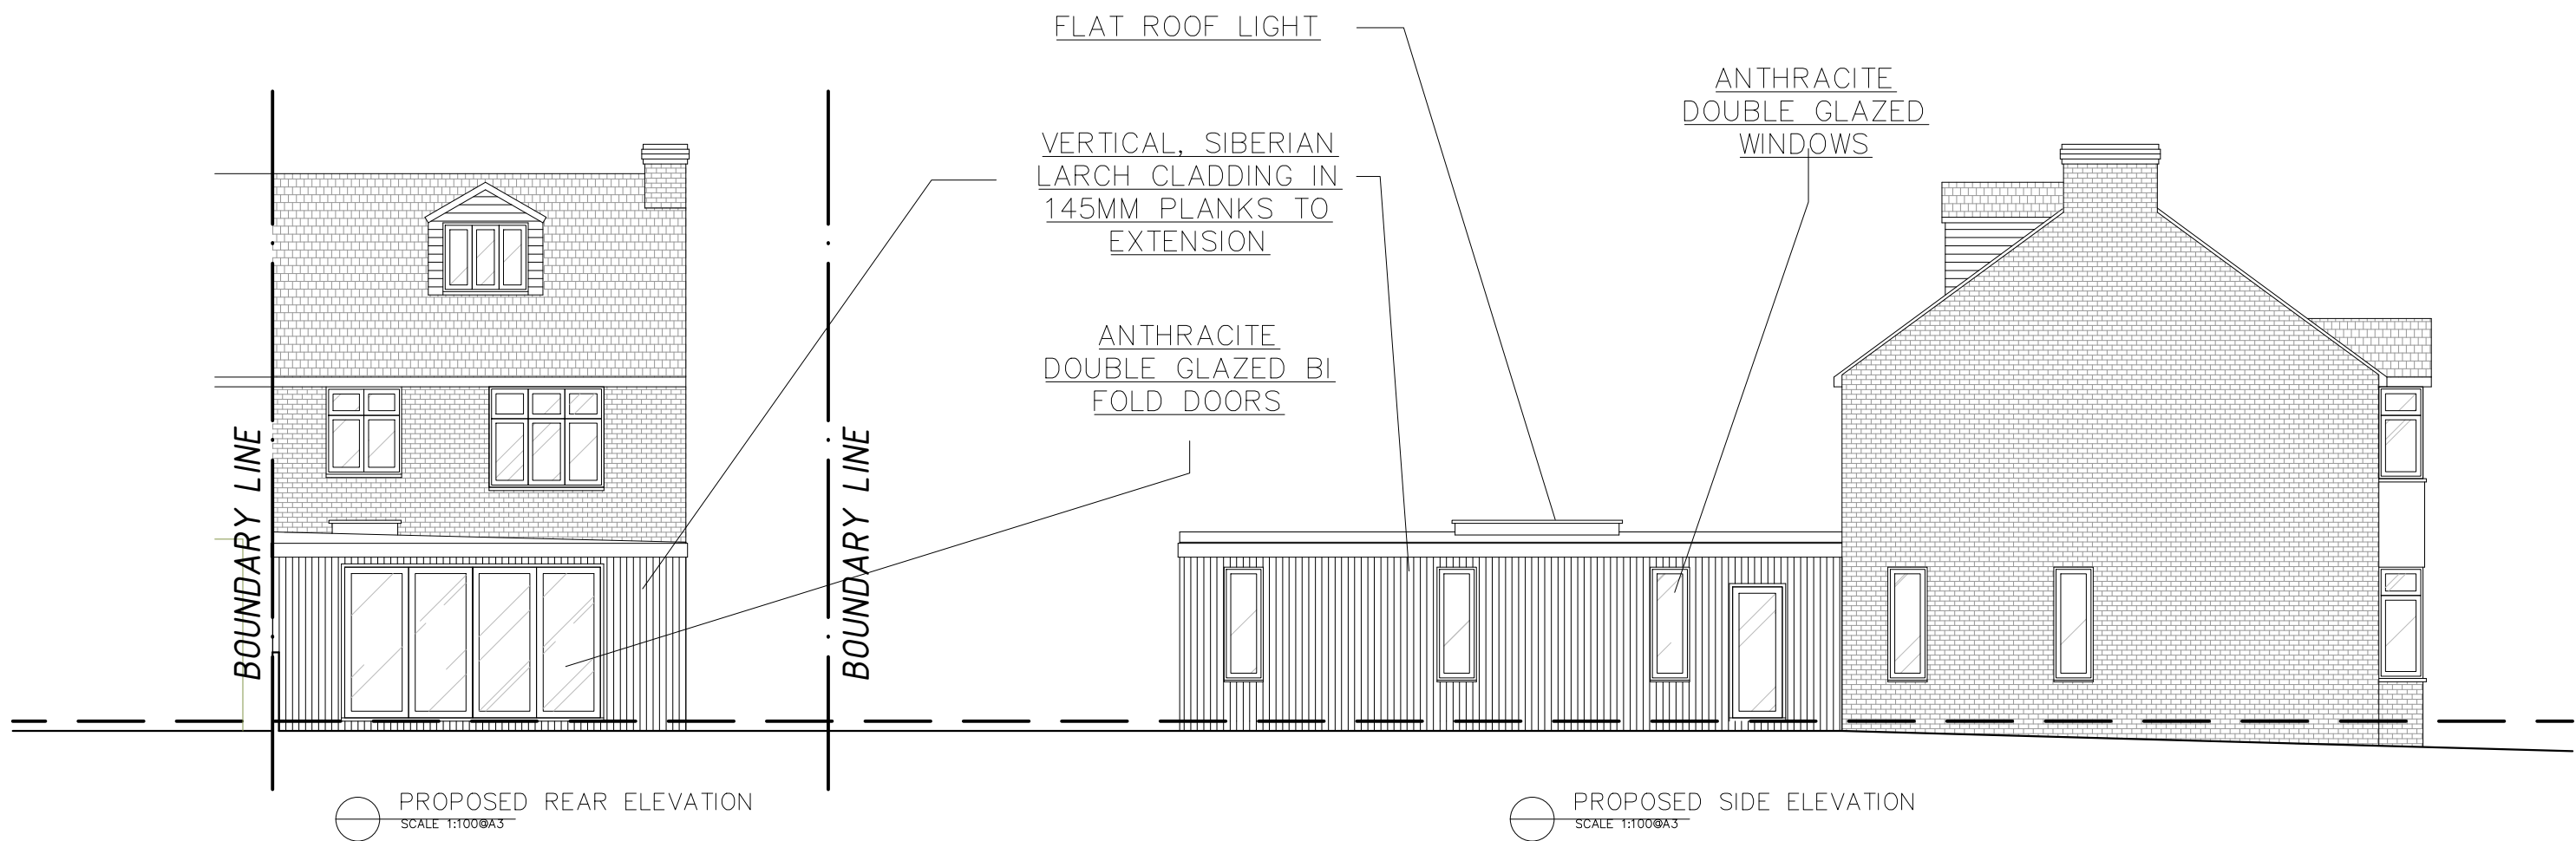


1. All dimensions to be checked on site by those submitting the work.
2. Where reference is given to a written specification that and that associated with the drawing.
3. Where two or more drawings illustrate the same element, the larger scale drawing shall prevail.
4. Lines showing proposed work shall show clear lines and shall be drawn over the existing lines.
5. Elements that are subject to detailed design shall be shown on a separate drawing and shall show clear lines and shall be drawn over the existing lines.
6. All work shall be carried out to the satisfaction of Building Control and in accordance with current British Standards.

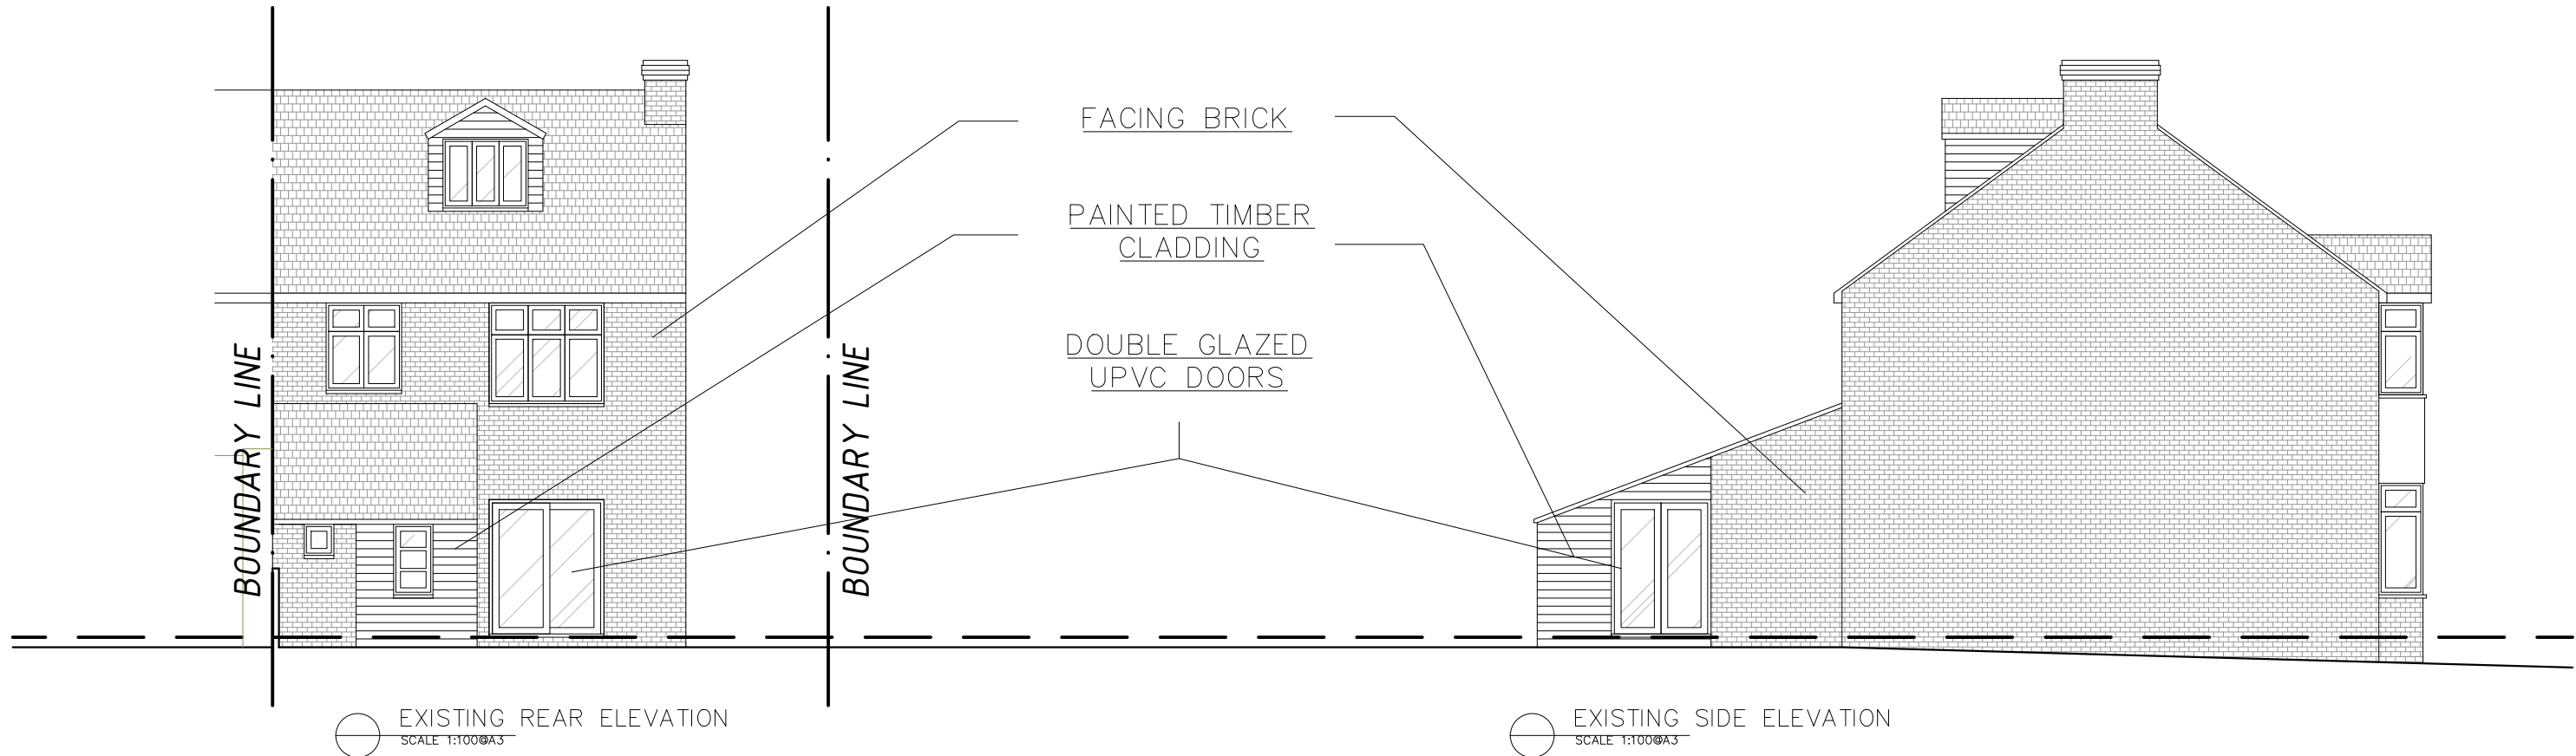

FF HULBERT ROAD, BEDHAMPTON POF 318			
EXISTING AND PROPOSED PLANS			
DATE	01/01	DRAWING NUMBER	REVISION
SCALE	1:100 (B3)	HUL_01	A
DRAWN	1/2		
PLANNING			