


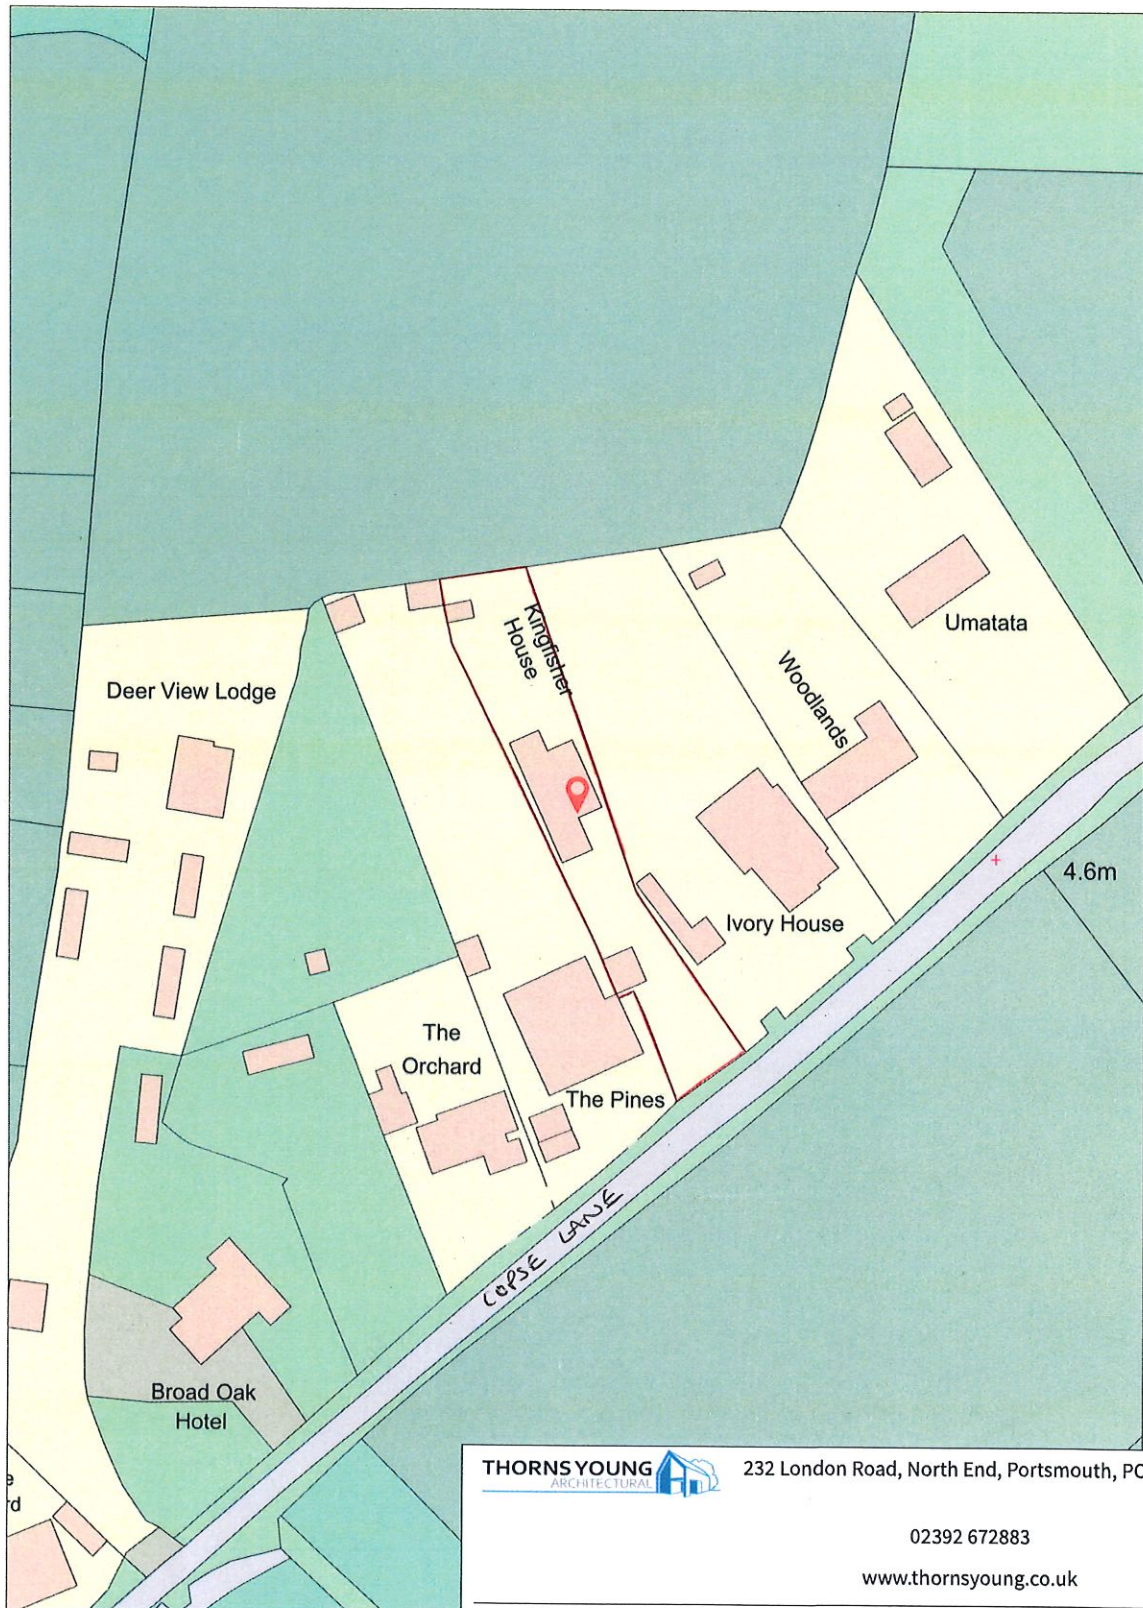

THORNS YOUNG
ARCHITECTURAL

232 London Road, North End, Portsmouth, PO2 9JQ

02392 672883

www.thornsyong.co.uk

Client: **Mr Matt Cable**

Project:

Title: **Kingfisher House**

Scale: 1:1250 @A4

Drawn By: CC

Date: 14 Jan 2022

Drawing No: 5290.21.CC