


33 Victoria Avenue PO11 9AJ - Location Plan

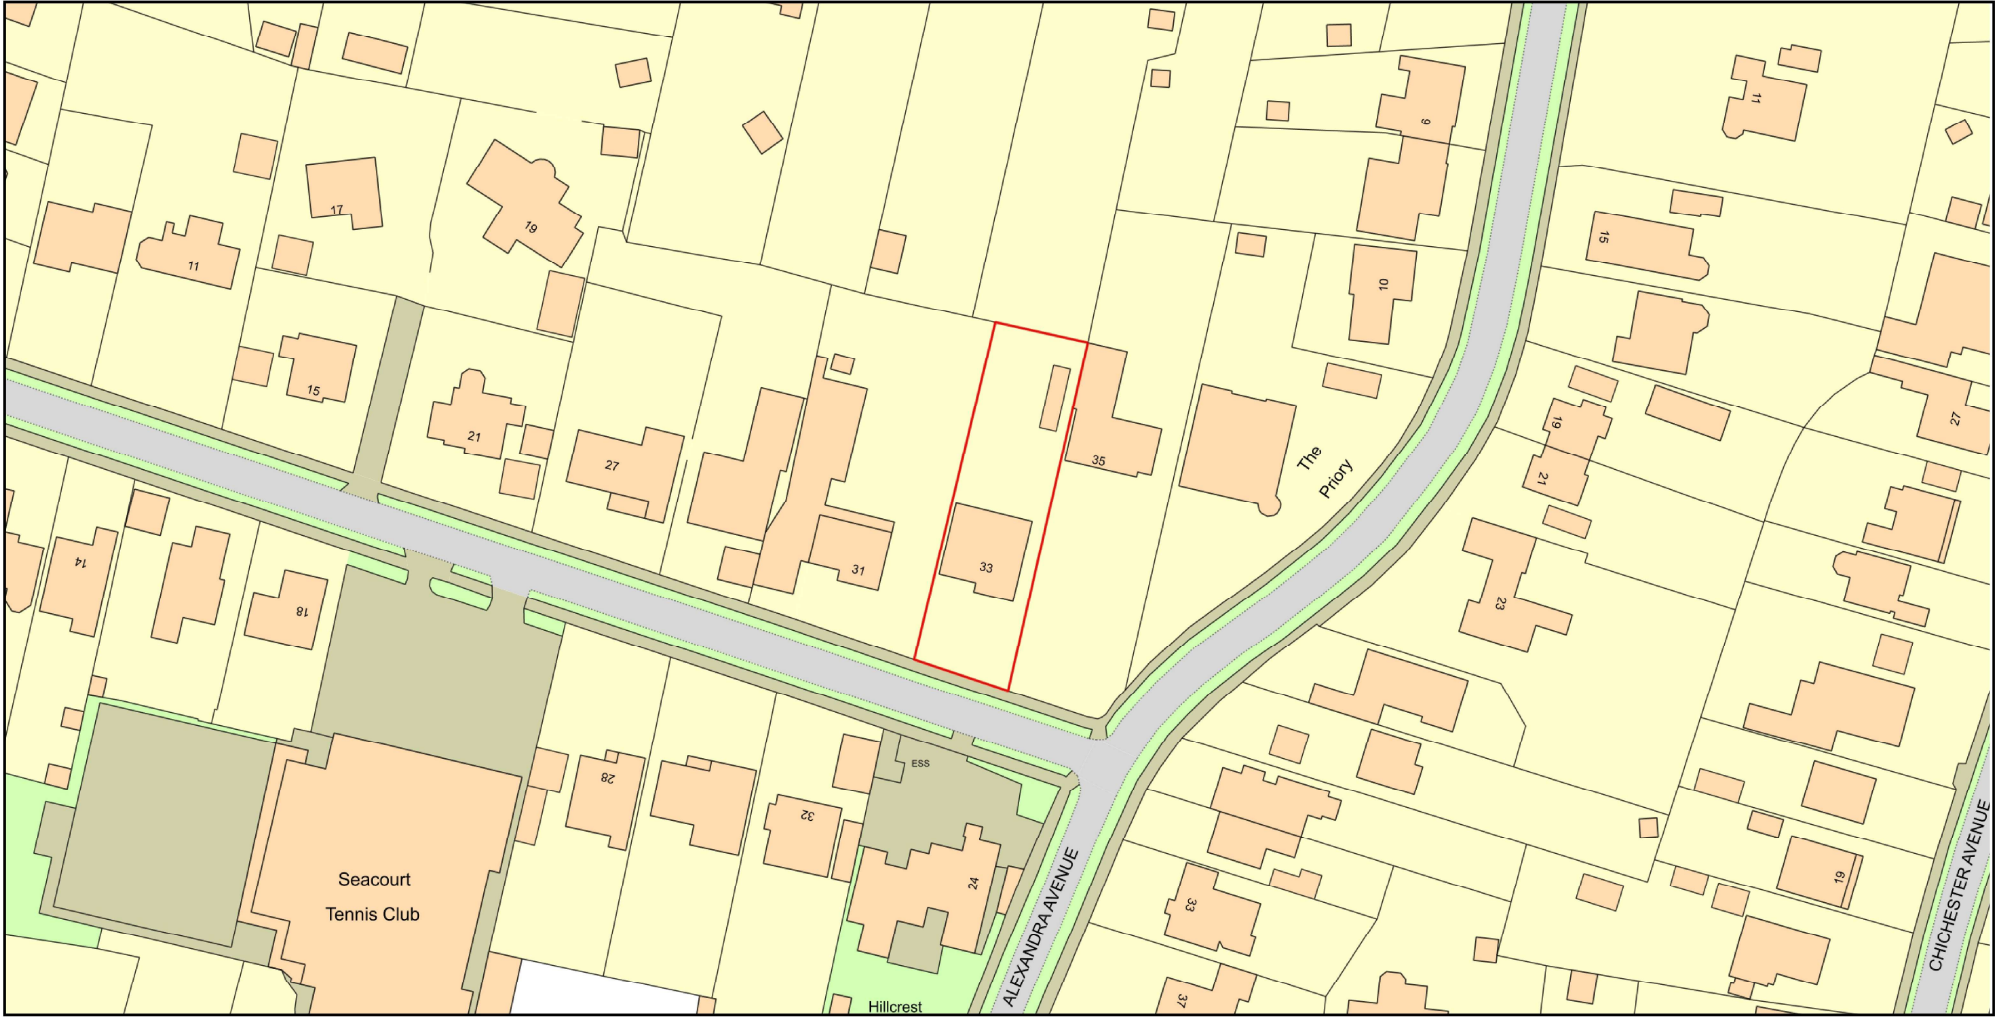

Plan Produced for: Parkers Design
Date Produced: 23 Feb 2021
Plan Reference Number: TQRQM21054202647233
Scale: 1:1250 @ A4
© Crown copyright and database rights 2019 OS 100042766



1:500		50
1:200		20
1:100		10
1:50		5



All measurement to be checked on site prior to any comment
(C) Copyright of Parkers Design (Southern) Limited. Any reproduction of these drawings will require written authority from the copyright owner.
Parkers Design Limited - The Studio @ 90, PO9 2PR
www.pexd.co.uk - info@pexd.co.uk - 07776 008822

PROJECT
33 Victoria Avenue PO11 9AJ
SHEET
Location

CLIENT			
Satchwell			
Date	Issue Date	Scale (@ A3)	
Drawn by	SW	DRAWING NUMBER	REV
Checked by	SR	P207	