


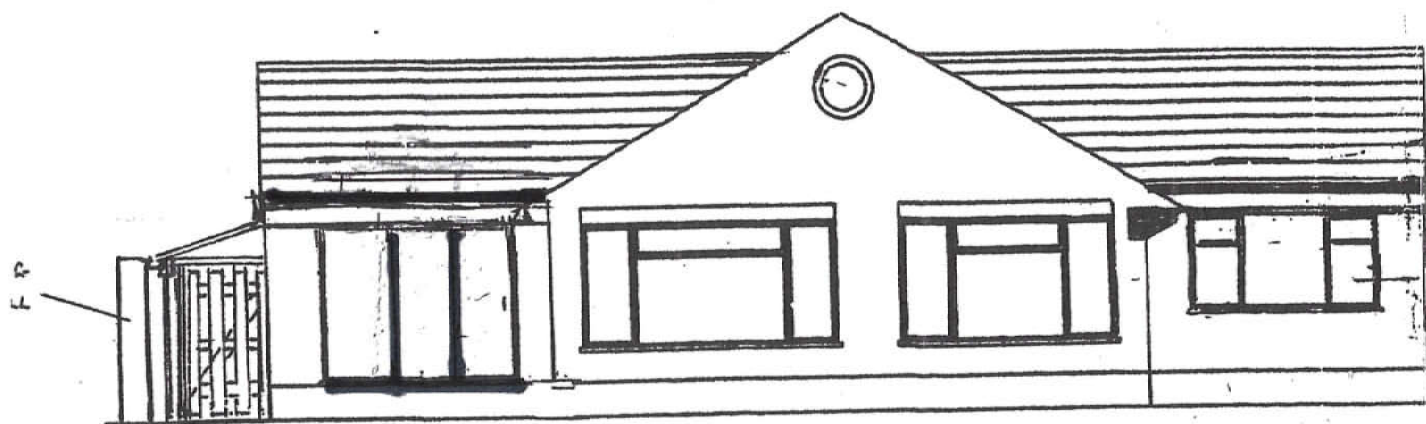

Existing     South Elevation 1:100

