



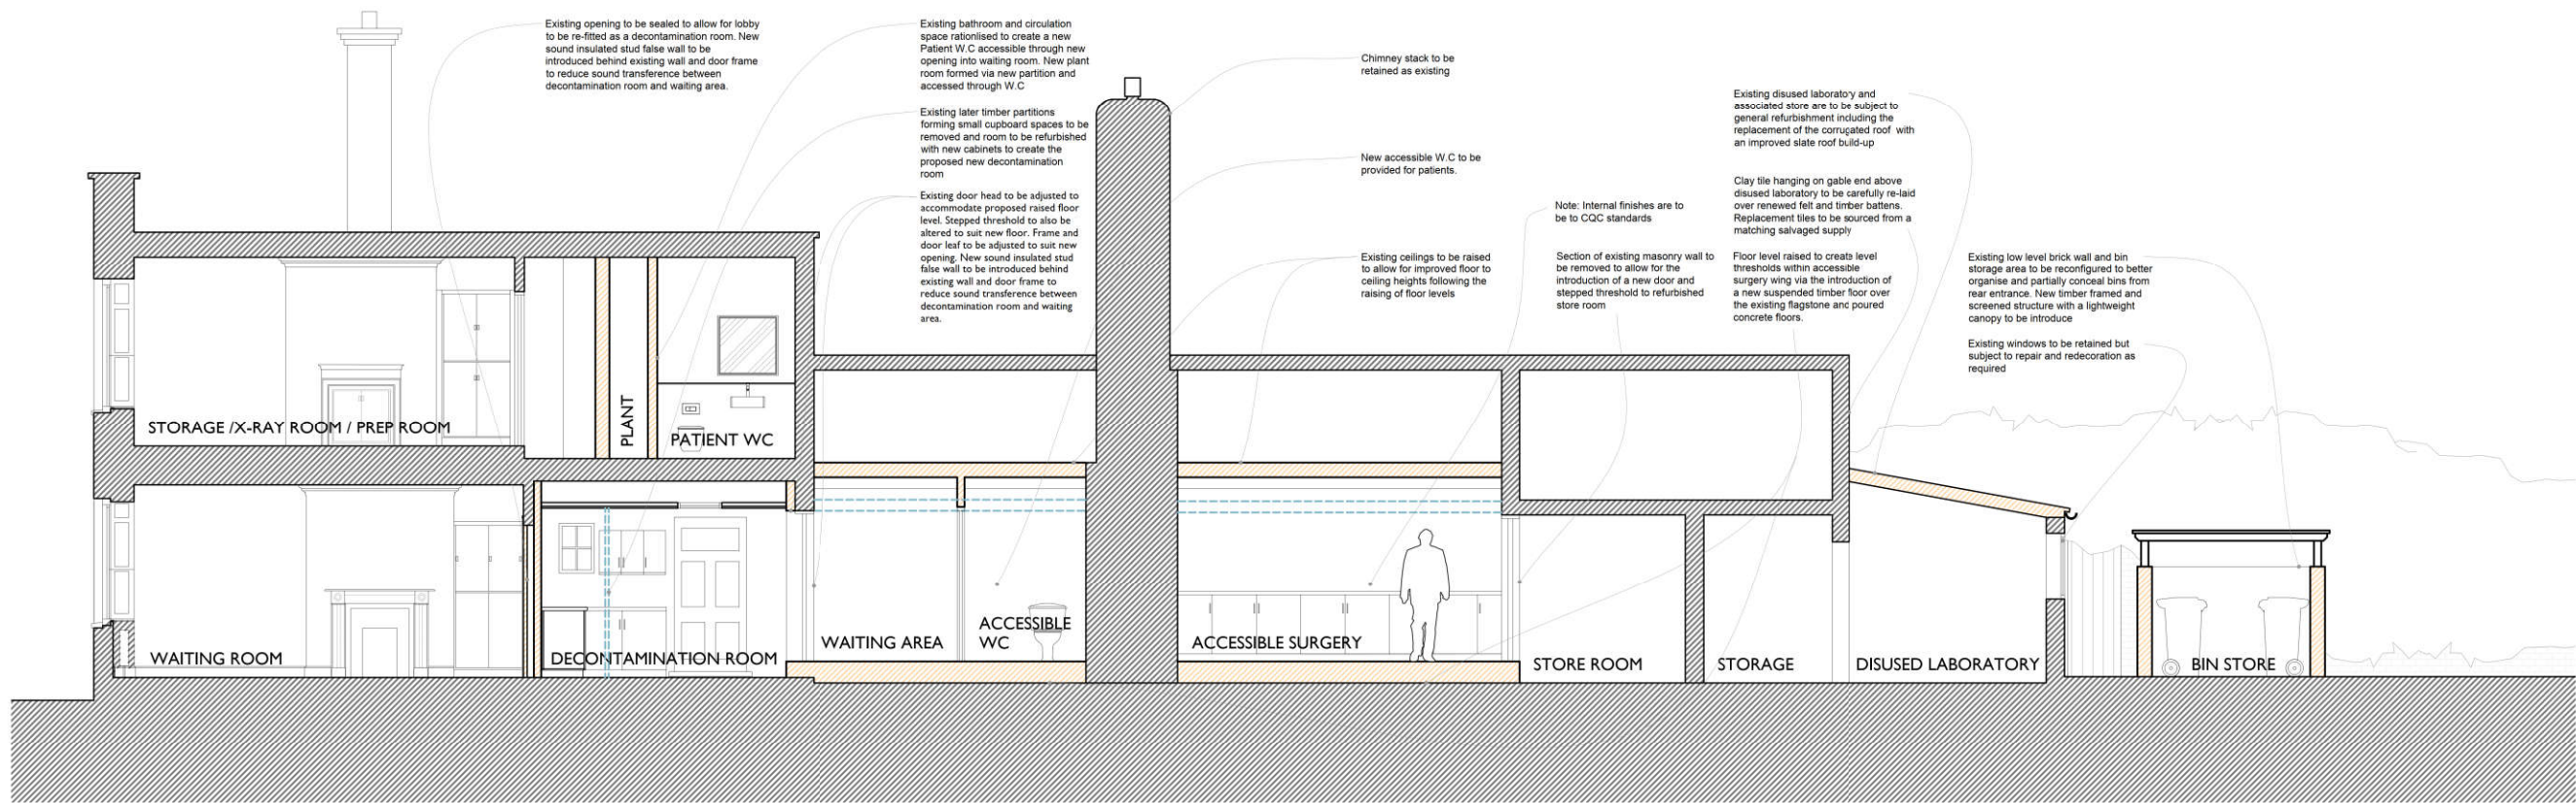

Proposed Section AA 1:100 at A3

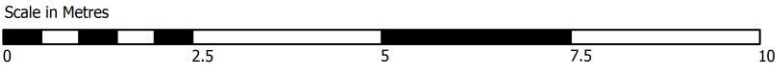

Check all dimensions on site prior to commencement of work.
Do not scale from this drawing except for planning purposes.

This drawing is the © copyright of
Jane Jones-Warner Associates

This drawing has been produced for **Abbas Visanji** for the project **Magnolia House** and is submitted as part of the **LBC and Planning Submission** and is not intended for use by any other person or for any other purpose.

Revisions

Rev	Description	Date	Drawn
A	Revised annotations and layout following client feedback	29/10/21	AH

JANE JONES-WARNER
ASSOCIATES

Unit 78
Chichester Enterprise Centre
Terminus Road
Chichester
West Sussex
PO19 8TX

T : 01243 767151
E : mail@janejoneswarner.com
W: www.janejoneswarner.com

RIBA
Chartered Practice

Project:
Magnolia House, Havant

Drawing Title:
As Proposed
Section AA

Scale:
1:100 @ A3

Drawing No.
692/PL006

Issue Date:
07/10/2021

Revision:
A

Drawn By:
AH