



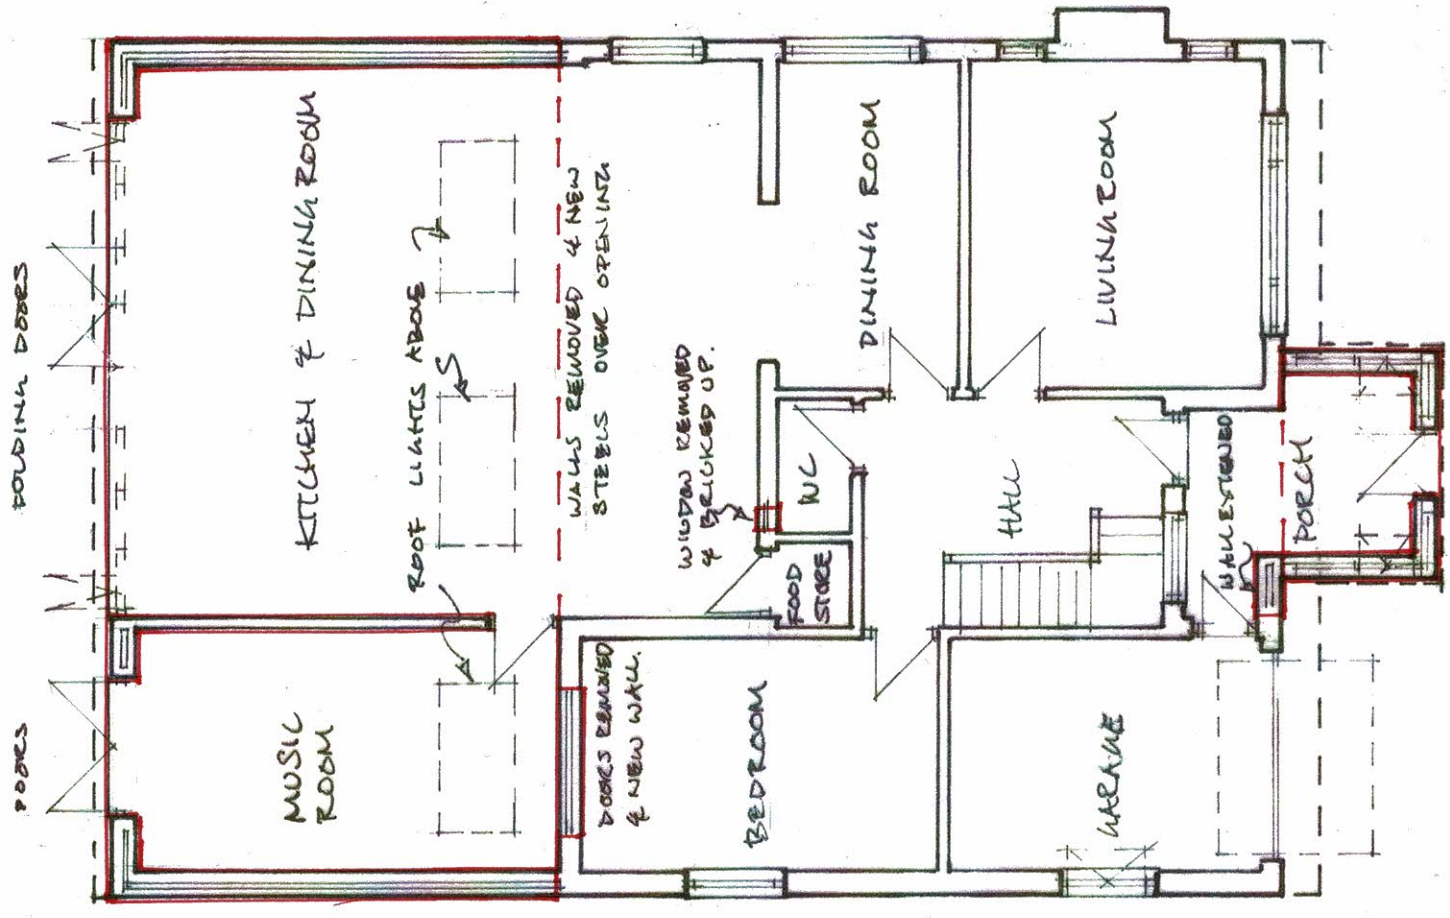


GROUND FLOOR PLAN

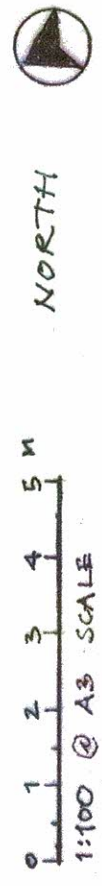

FLOOR PLANS - PROPOSED

MONICA BEETT
17 WEST HAME ROAD
HAILING ISLAND
POH 9RN

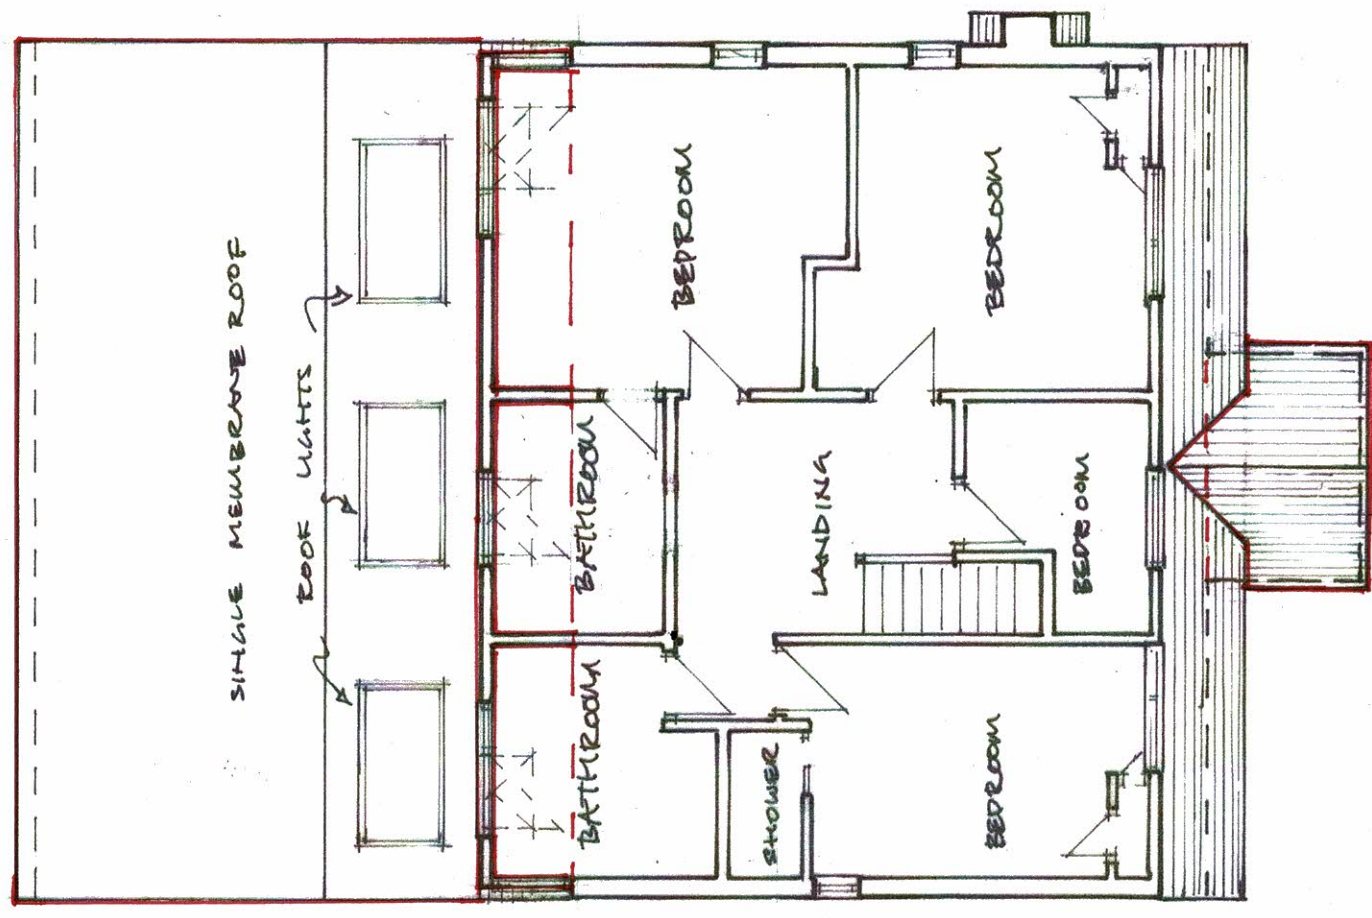

FIRST FLOOR PLAN

QUANTELL DESIGN

MB / 0821 / TA 05

20 AUGUST 2021 JRG