




MADE IN  
BRITAIN

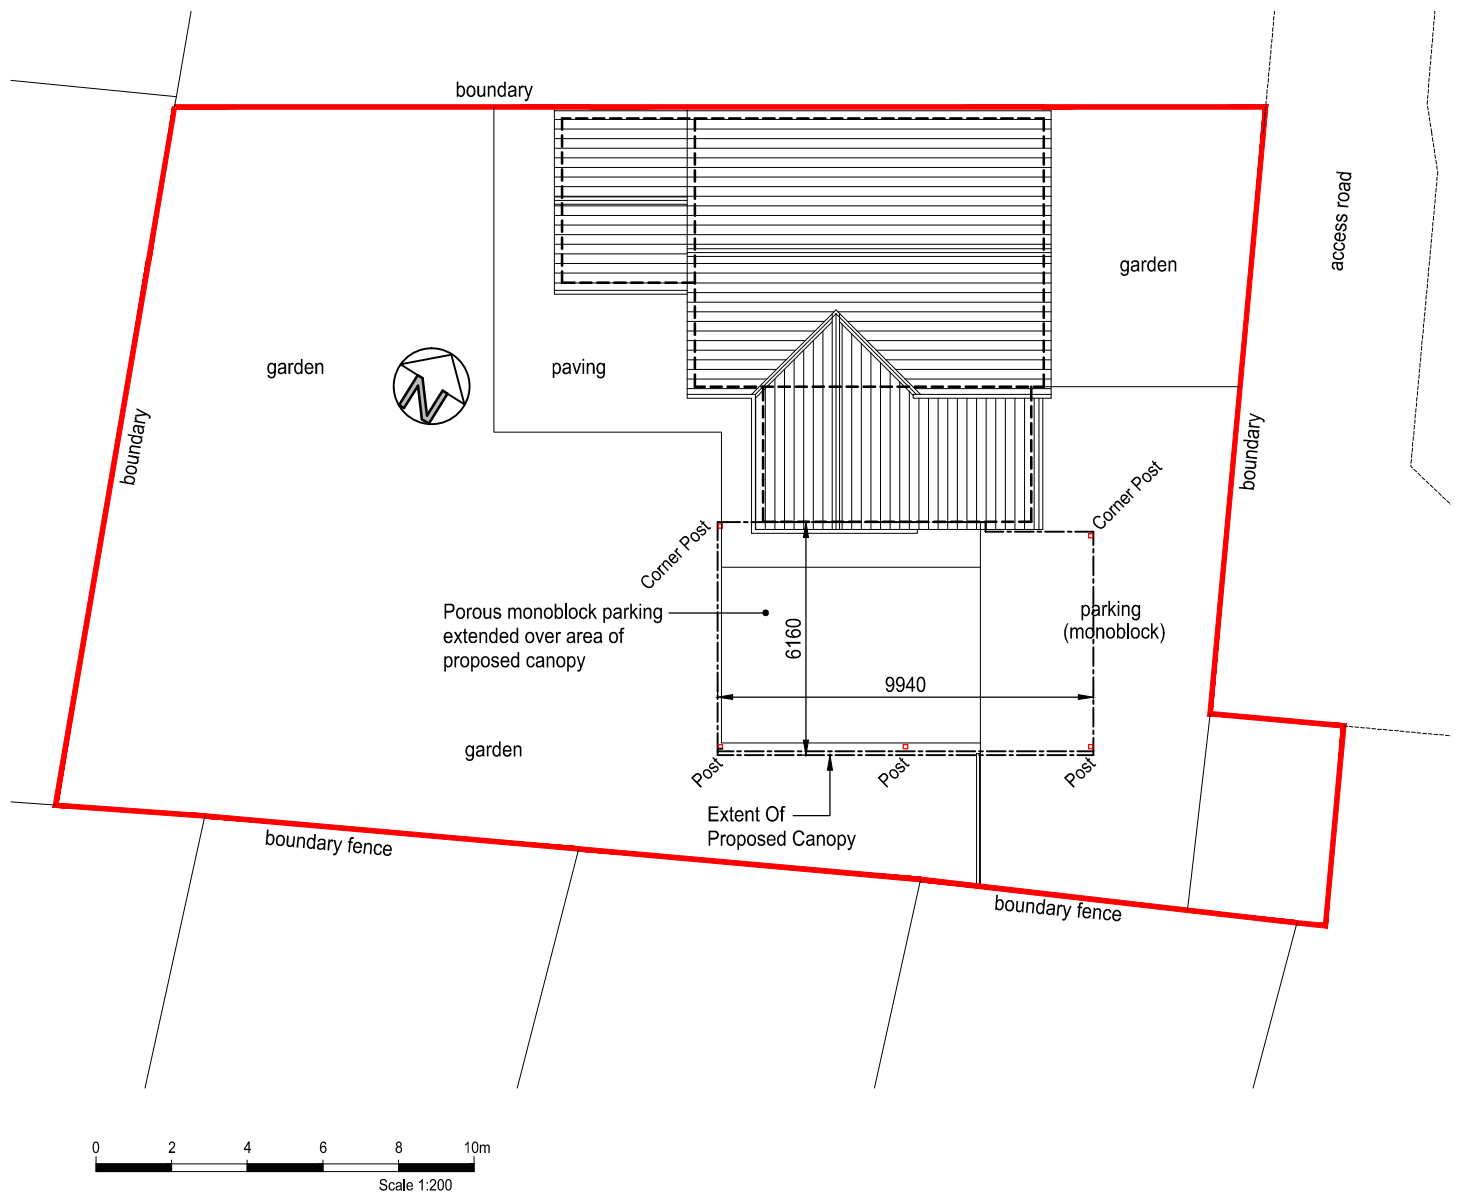

**123v**<sup>®</sup> **PLC**  
Established 1997

Drawing Title:

**Block Plan**

Project:

20 Wedgewood Way, Waterlooville PO8 8RW

Drawn By:

WJ

Date:

07.11.21

Scale:

1:200 @ A4