


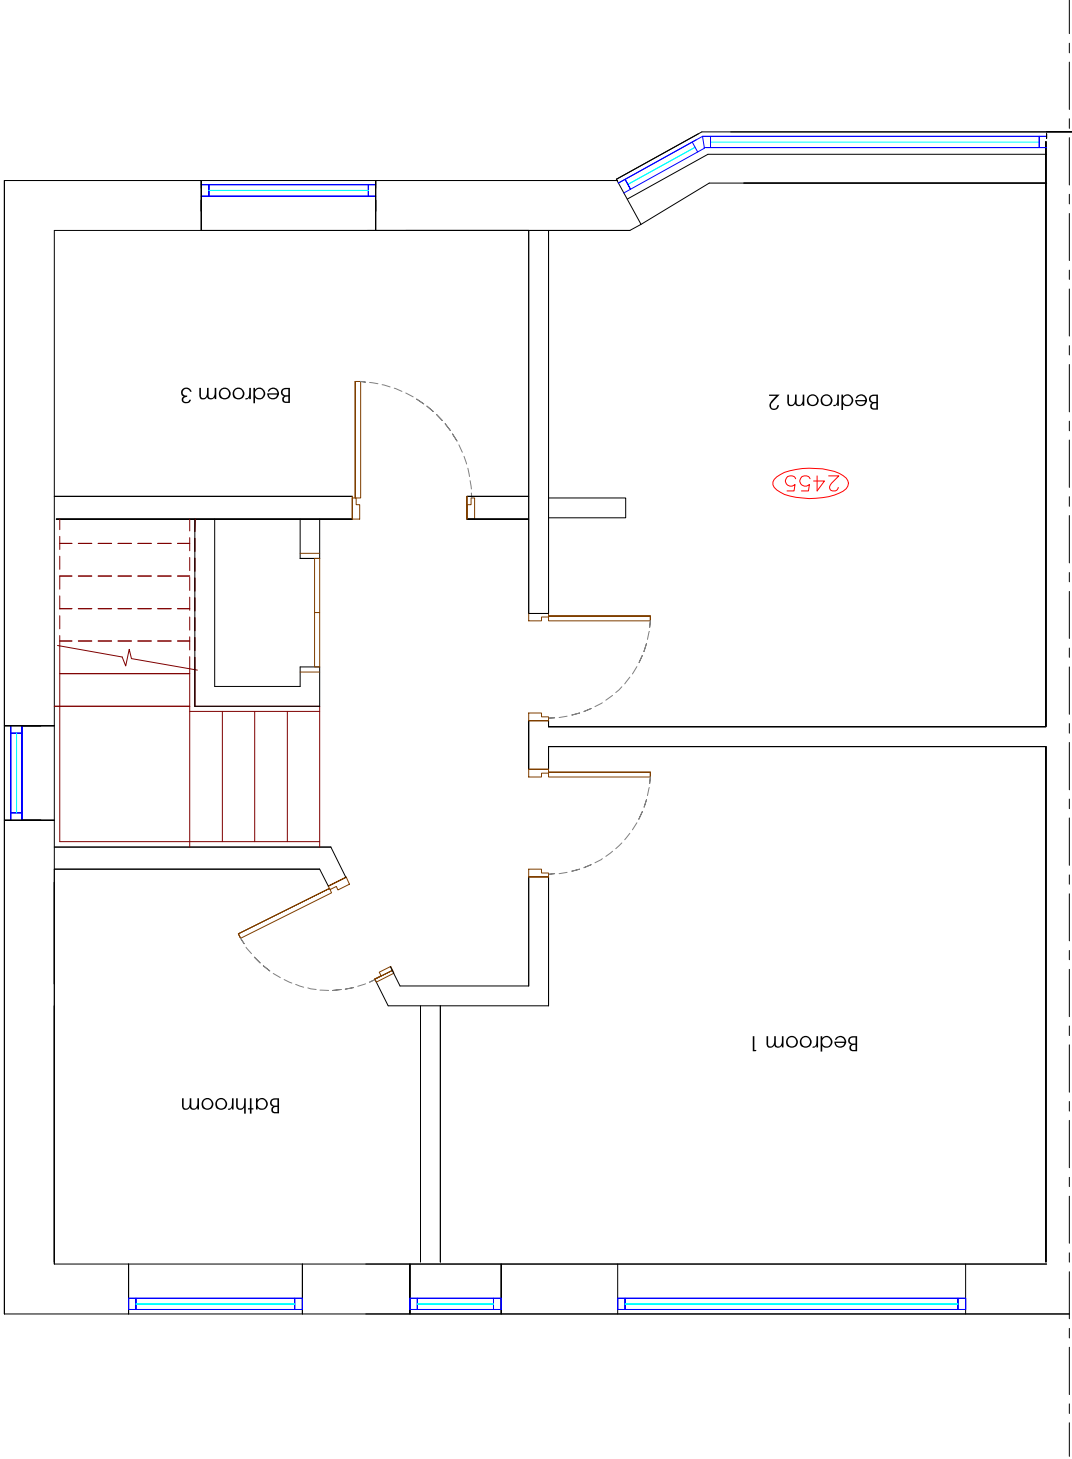

Existing First Floor

Copyright is reserved by GBS Designs and is issued on the condition that it is not copied or disclosed by or to any unauthorised persons without prior consent in writing from GBS Designs.

All dimensions to be checked on site

All structural elements to be specified by a suitably qualified structural engineer.

REV	DESCRIPTION	DRAWN	DATE
-	Initial design	GBS	26.11.21

Scale Bar

0

1

2

3

4

5

Drawing Ref

21SERPENTINE 04

Scale at A1

1:25

Scale at A3

1:50

Date

26 NOV 2021

Drawn by

GBS

Drawing Title

21 Serpentine Road,
Widley,
Waterlooville,
Hampshire,
PO7 5EE.

CAD - ARCHITECTURE - DESIGN

6 Shillinglee Waterlooville
Hampshire PO7 5RW
Tel 023 9225 8315
www.gbsimages.co.uk