


1316 East Sectional Elevation 1:100

Proposed East Sectional Elevation @ 1:100

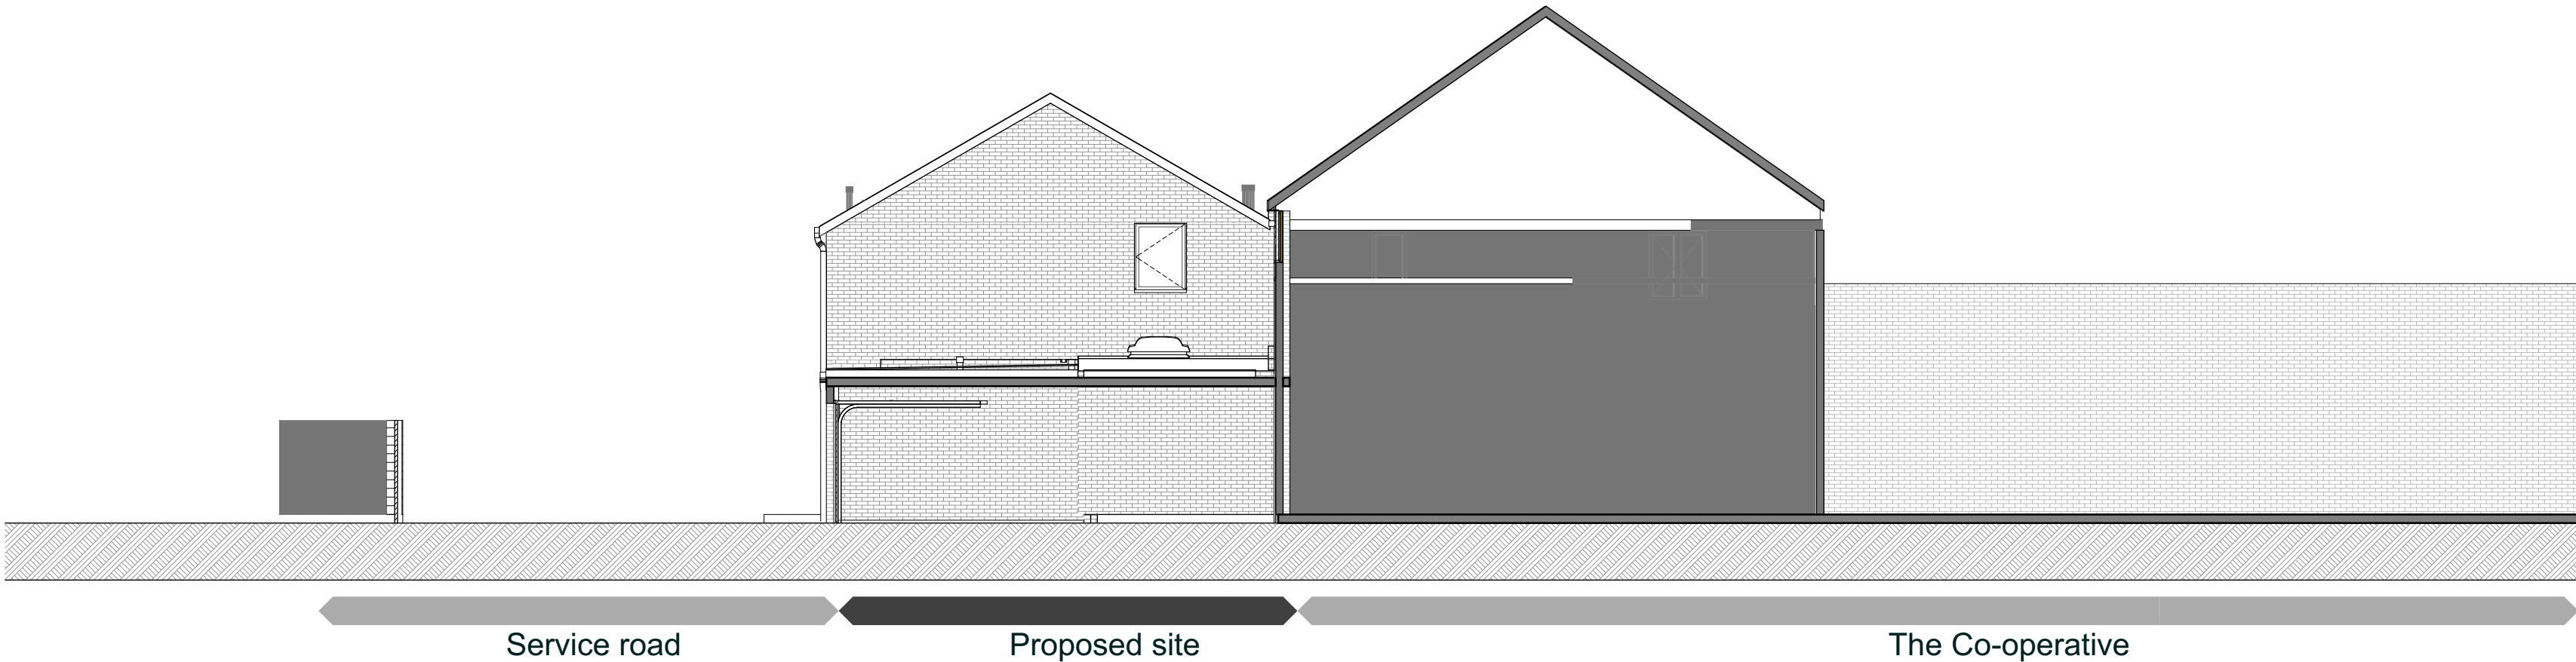

1319 South Sectional Elevation 1:100

Proposed South Sectional Elevation @ 1:100