


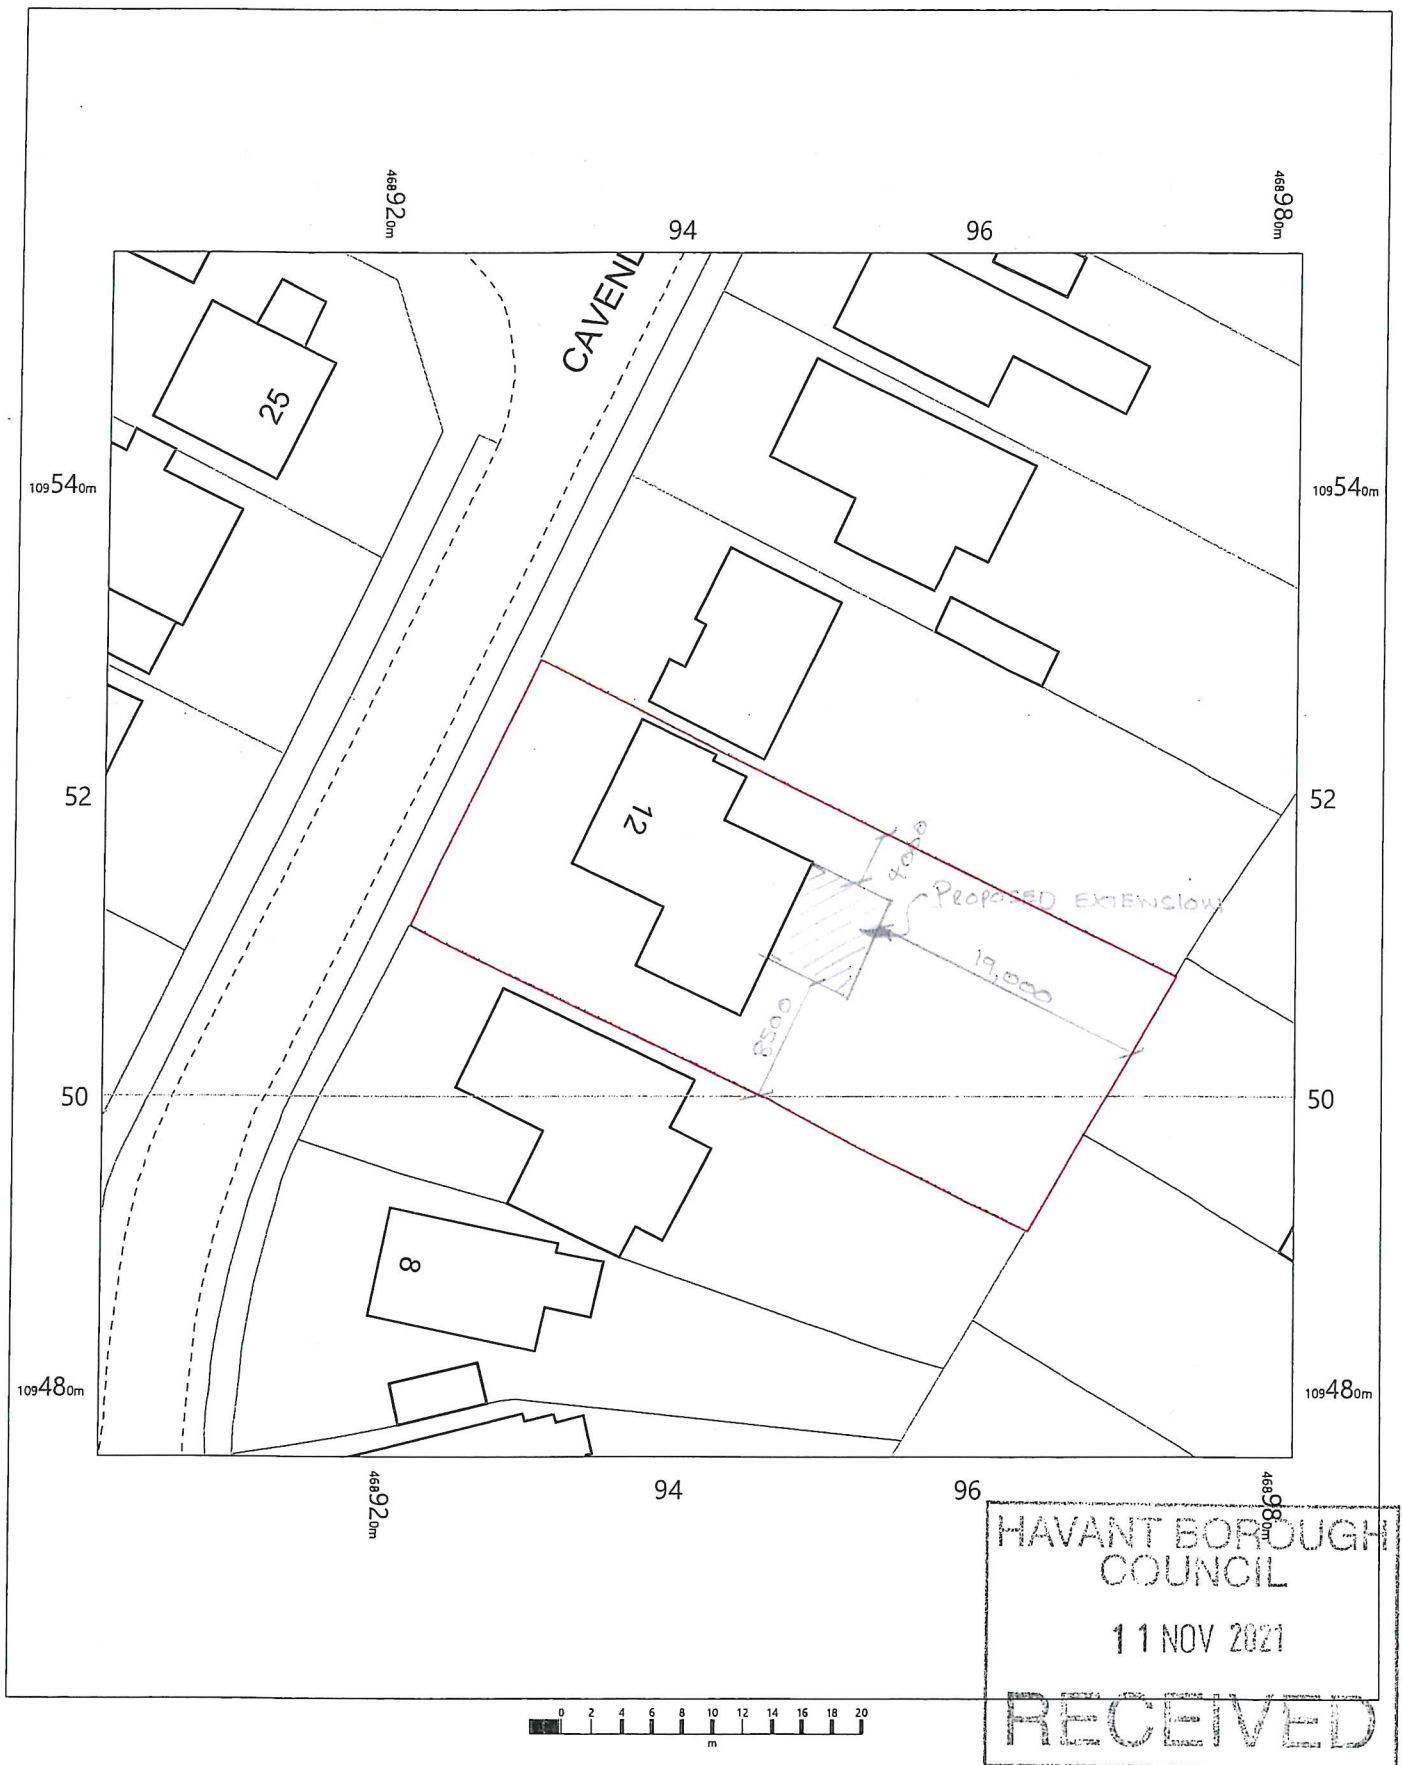

12 Cavendish Drive,
Waterlooville,
Hampshire
PO7 7PJ

OS MasterMap 1250/2500/10000 scale
Tuesday, November 9, 2021, ID: MPMBL-01001382
www.planningapplicationmaps.co.uk

1:500 scale print at A4, Centre: 468942 E, 109516 N

©Crown Copyright Ordnance Survey. Licence no. 100051661

