



SKYLIGHTS 1-4


REFERENCE	SUPPLIER	MATERIALS AND FINISHES
SL-1-4	The Rooflight Company	Doubled glazed aluminum framed conservation rooflight with glazing bar

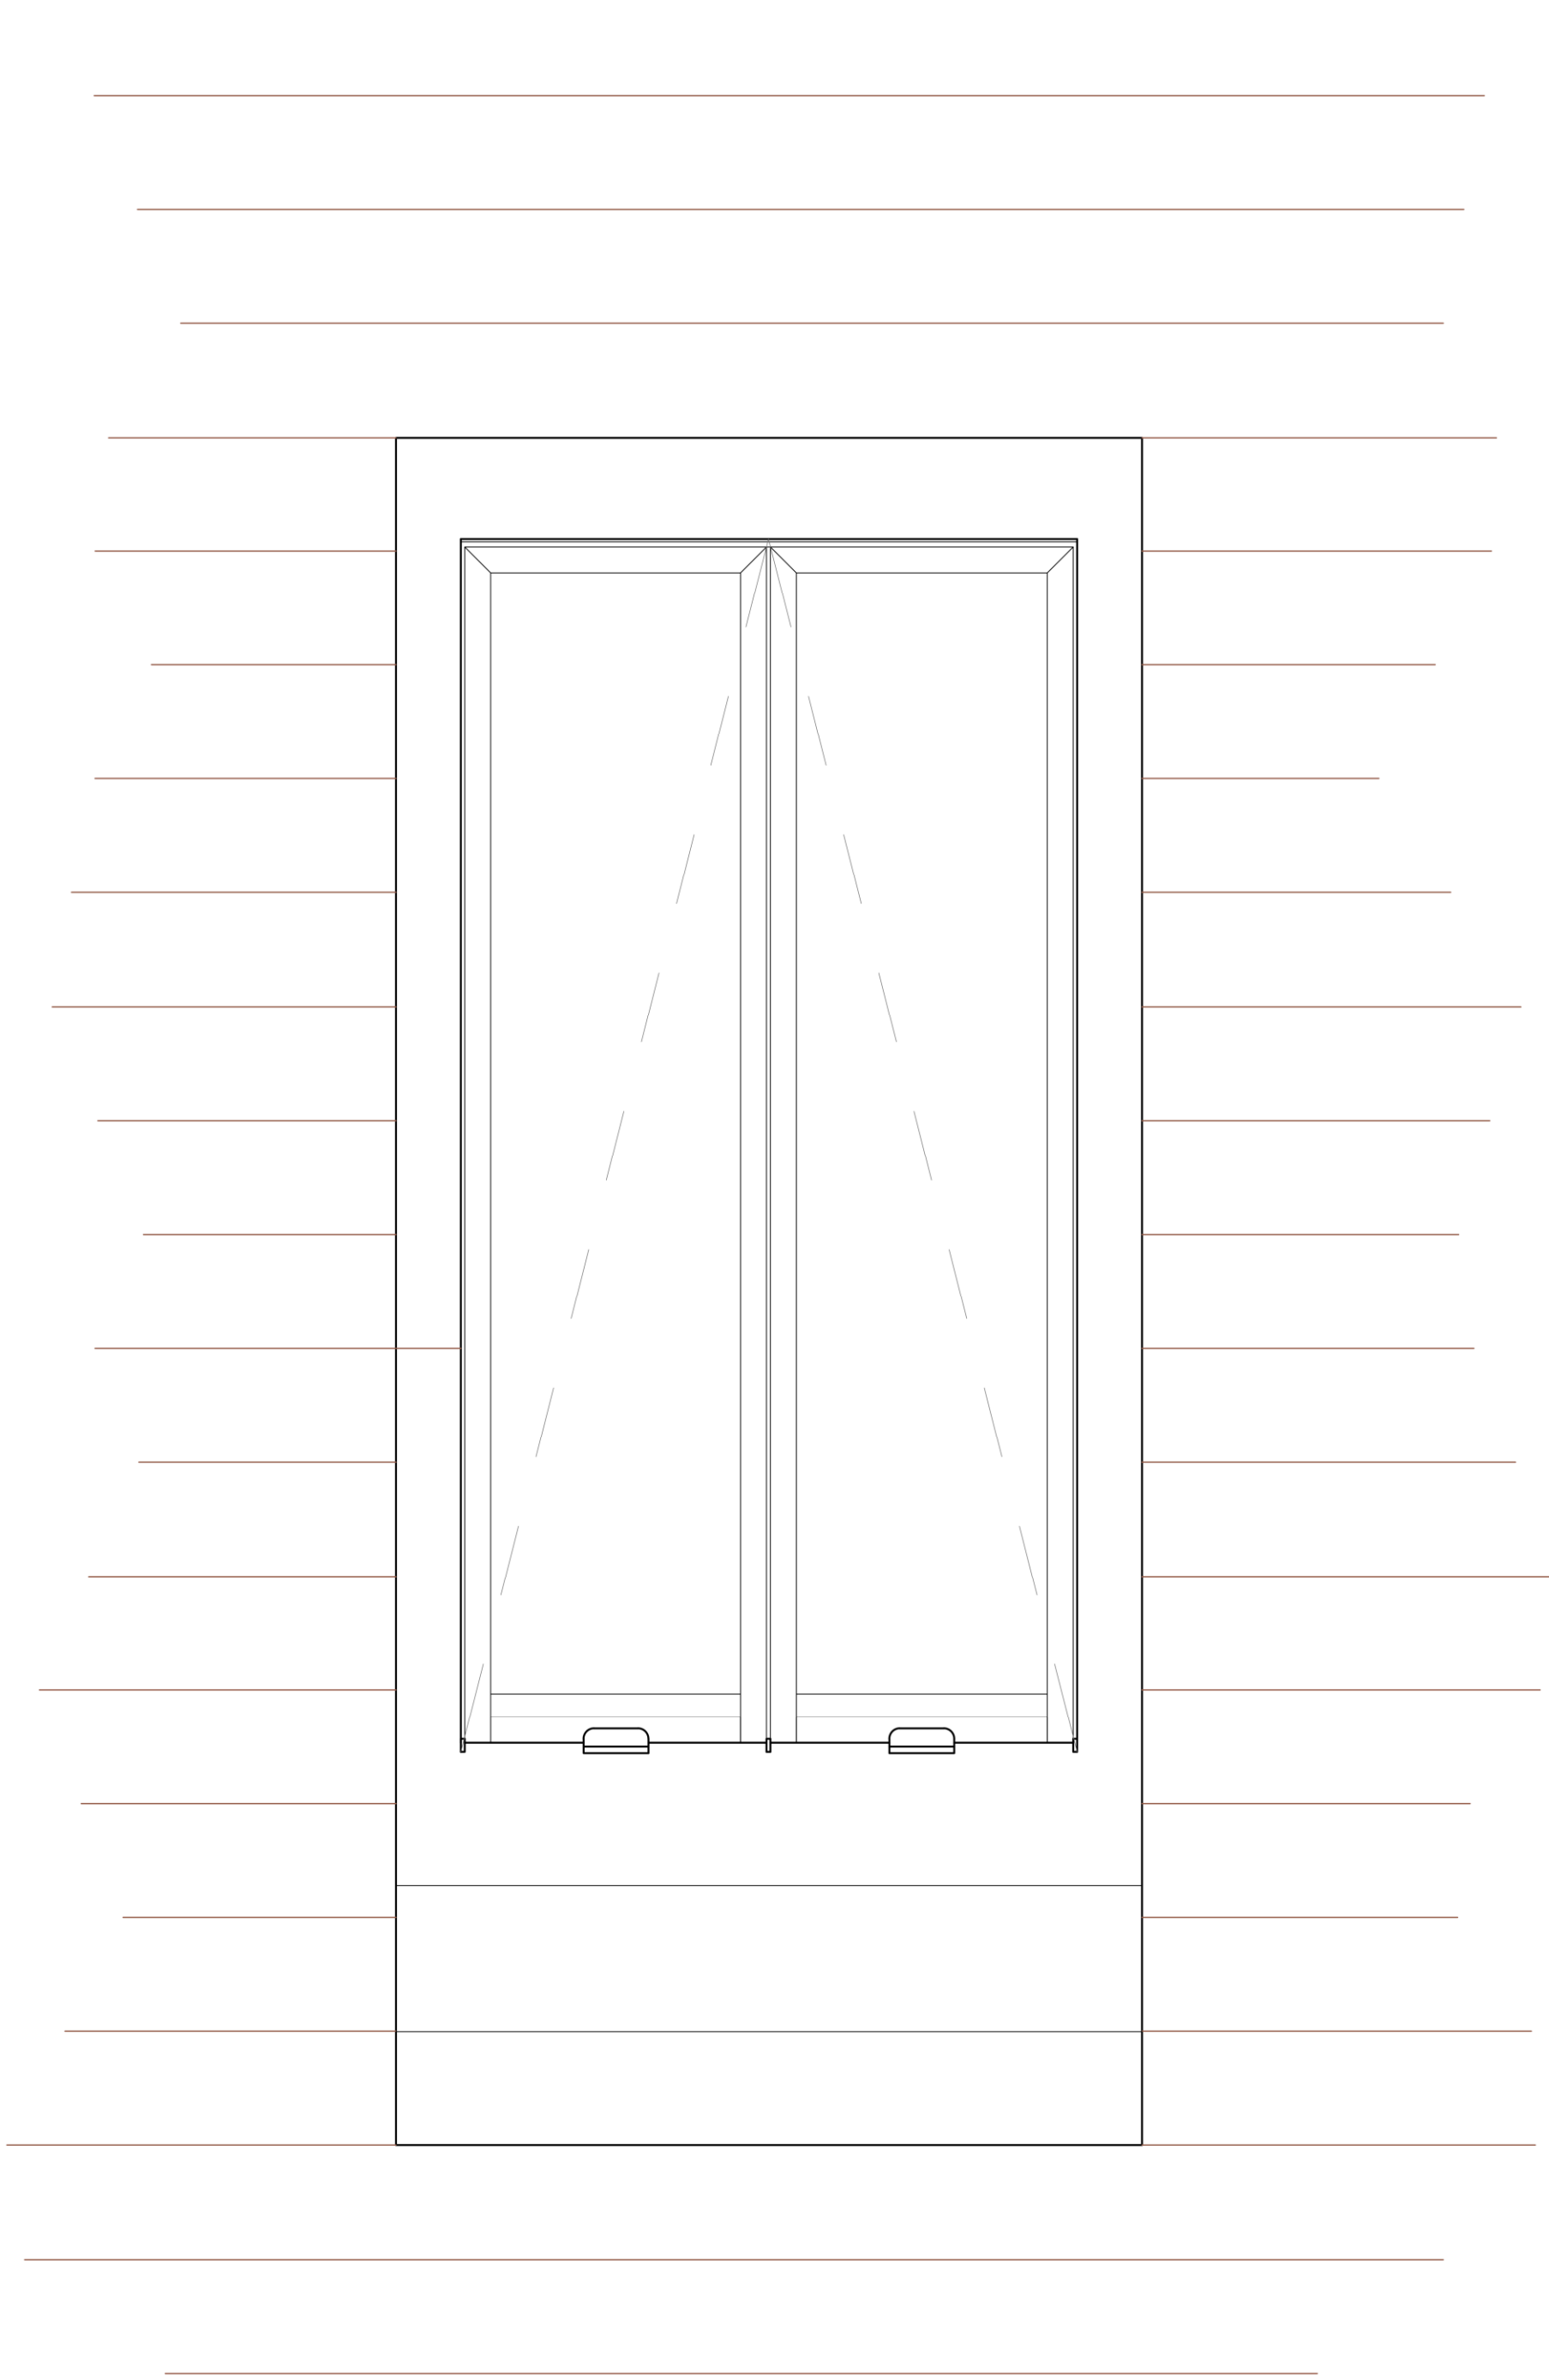

Skylight 1-4
Elevation (1:5)

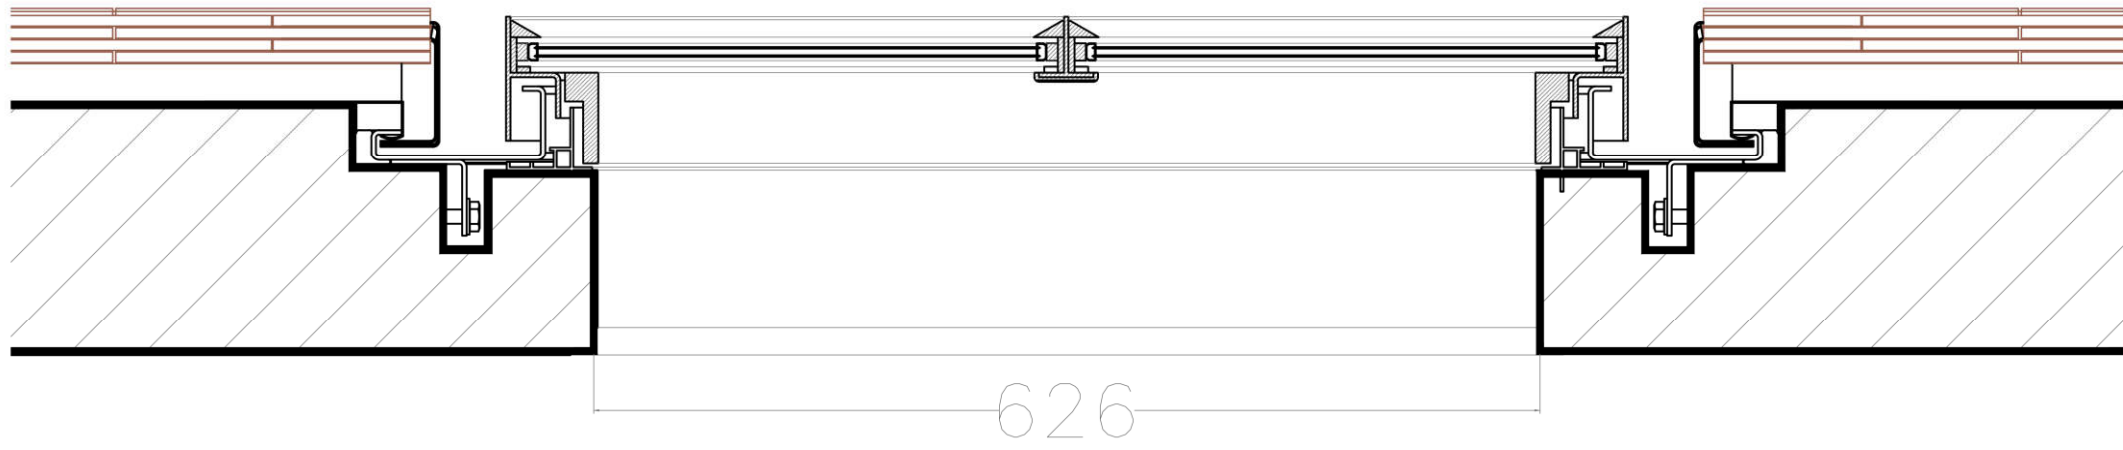

Skylight 1-4
Plan (1:5)

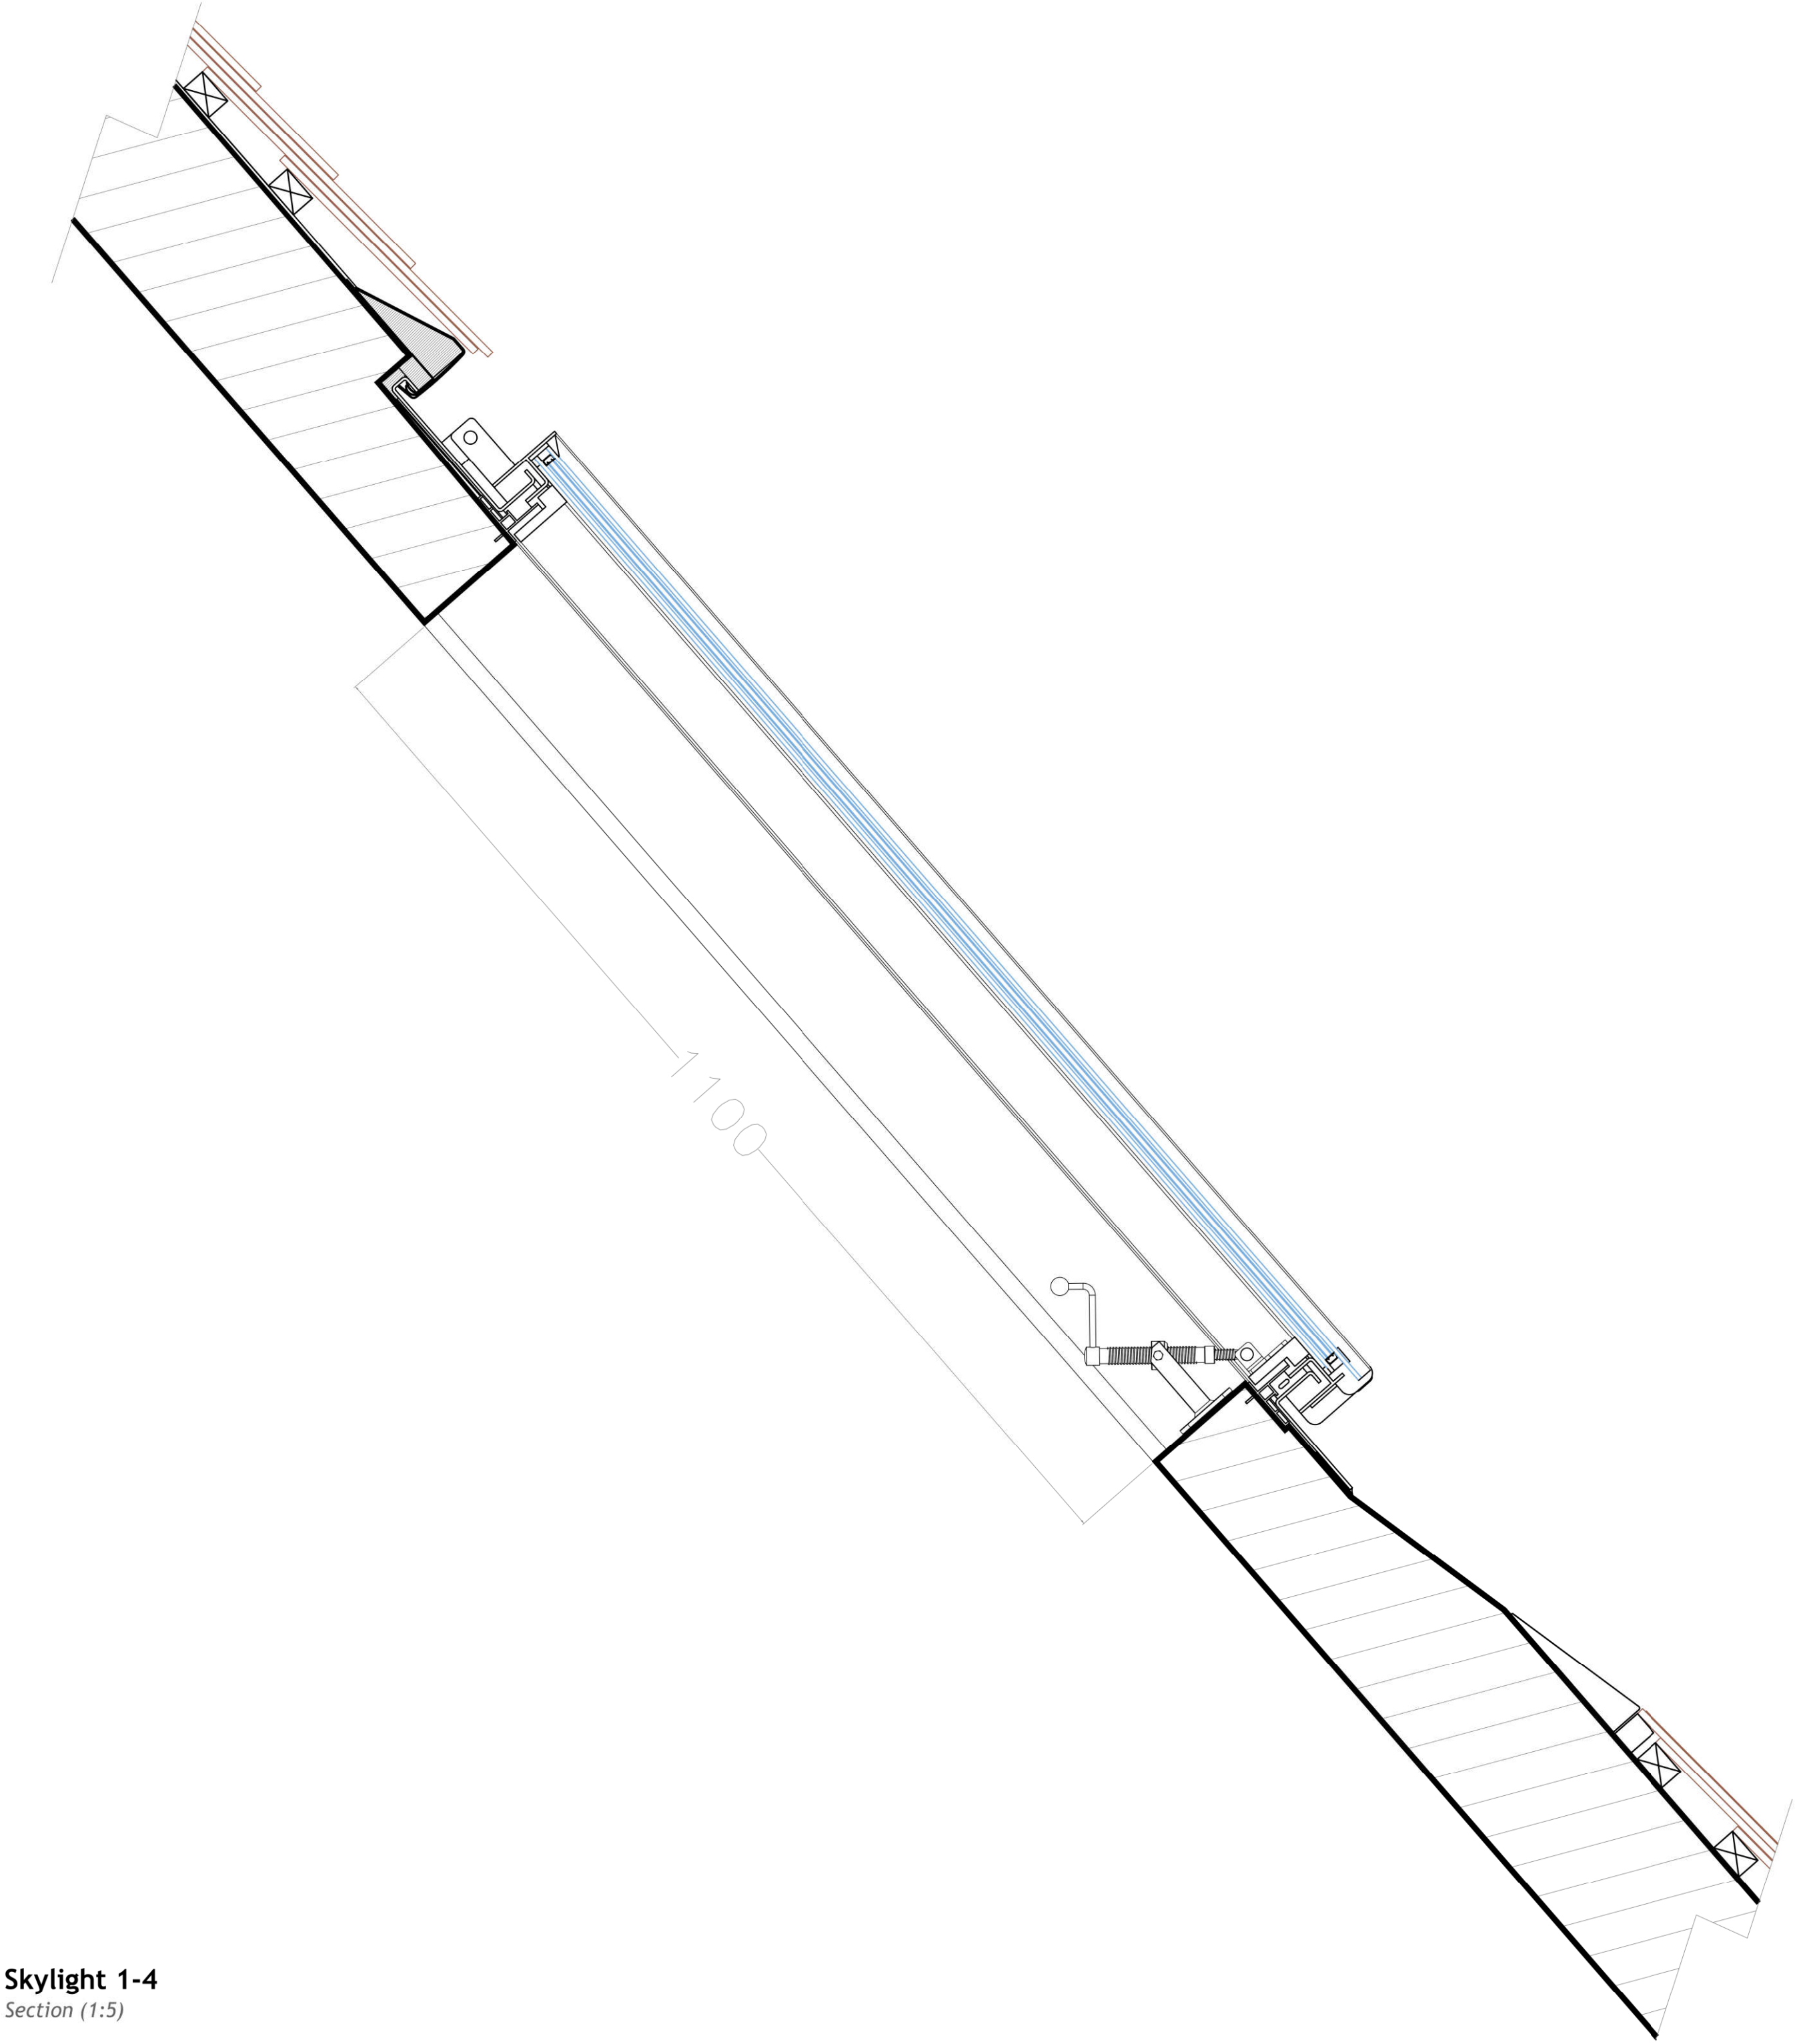

Skylight 1-4
Section (1:5)



NOTES:

Dimensions to be checked on site before commencing work.
Any discrepancies shall be reported to the architect immediately.

Do not scale from these drawings except for planning purposes.

Use figured dimensions only.

Where applicable this drawing is to be read in conjunction with other consultants' drawings.

All drawings to be read in conjunction with specification and all other drawings including structural engineer and mechanical and electrical drawings / specification

REV	DATE	AMENDMENT	DRAWN

Helver Davies Architects Ltd
1 The Old Flour Mill,
Emsworth, PO10 7BT
01243 370 715

www.hdarchitects.co.uk mail@hdarchitects.co.uk

PROJECT

1 Queen Street
Emsworth

DRAWING

PLANNING CONDITIONS
Proposed Skylight 1-4
Elevation, Plan and Section Drawn at 1:5

SCALE

as noted @ A1

DATE	OCT 2021	DRAWN	TP
DRAWING NUMBER	20205-11	REVISION	#