
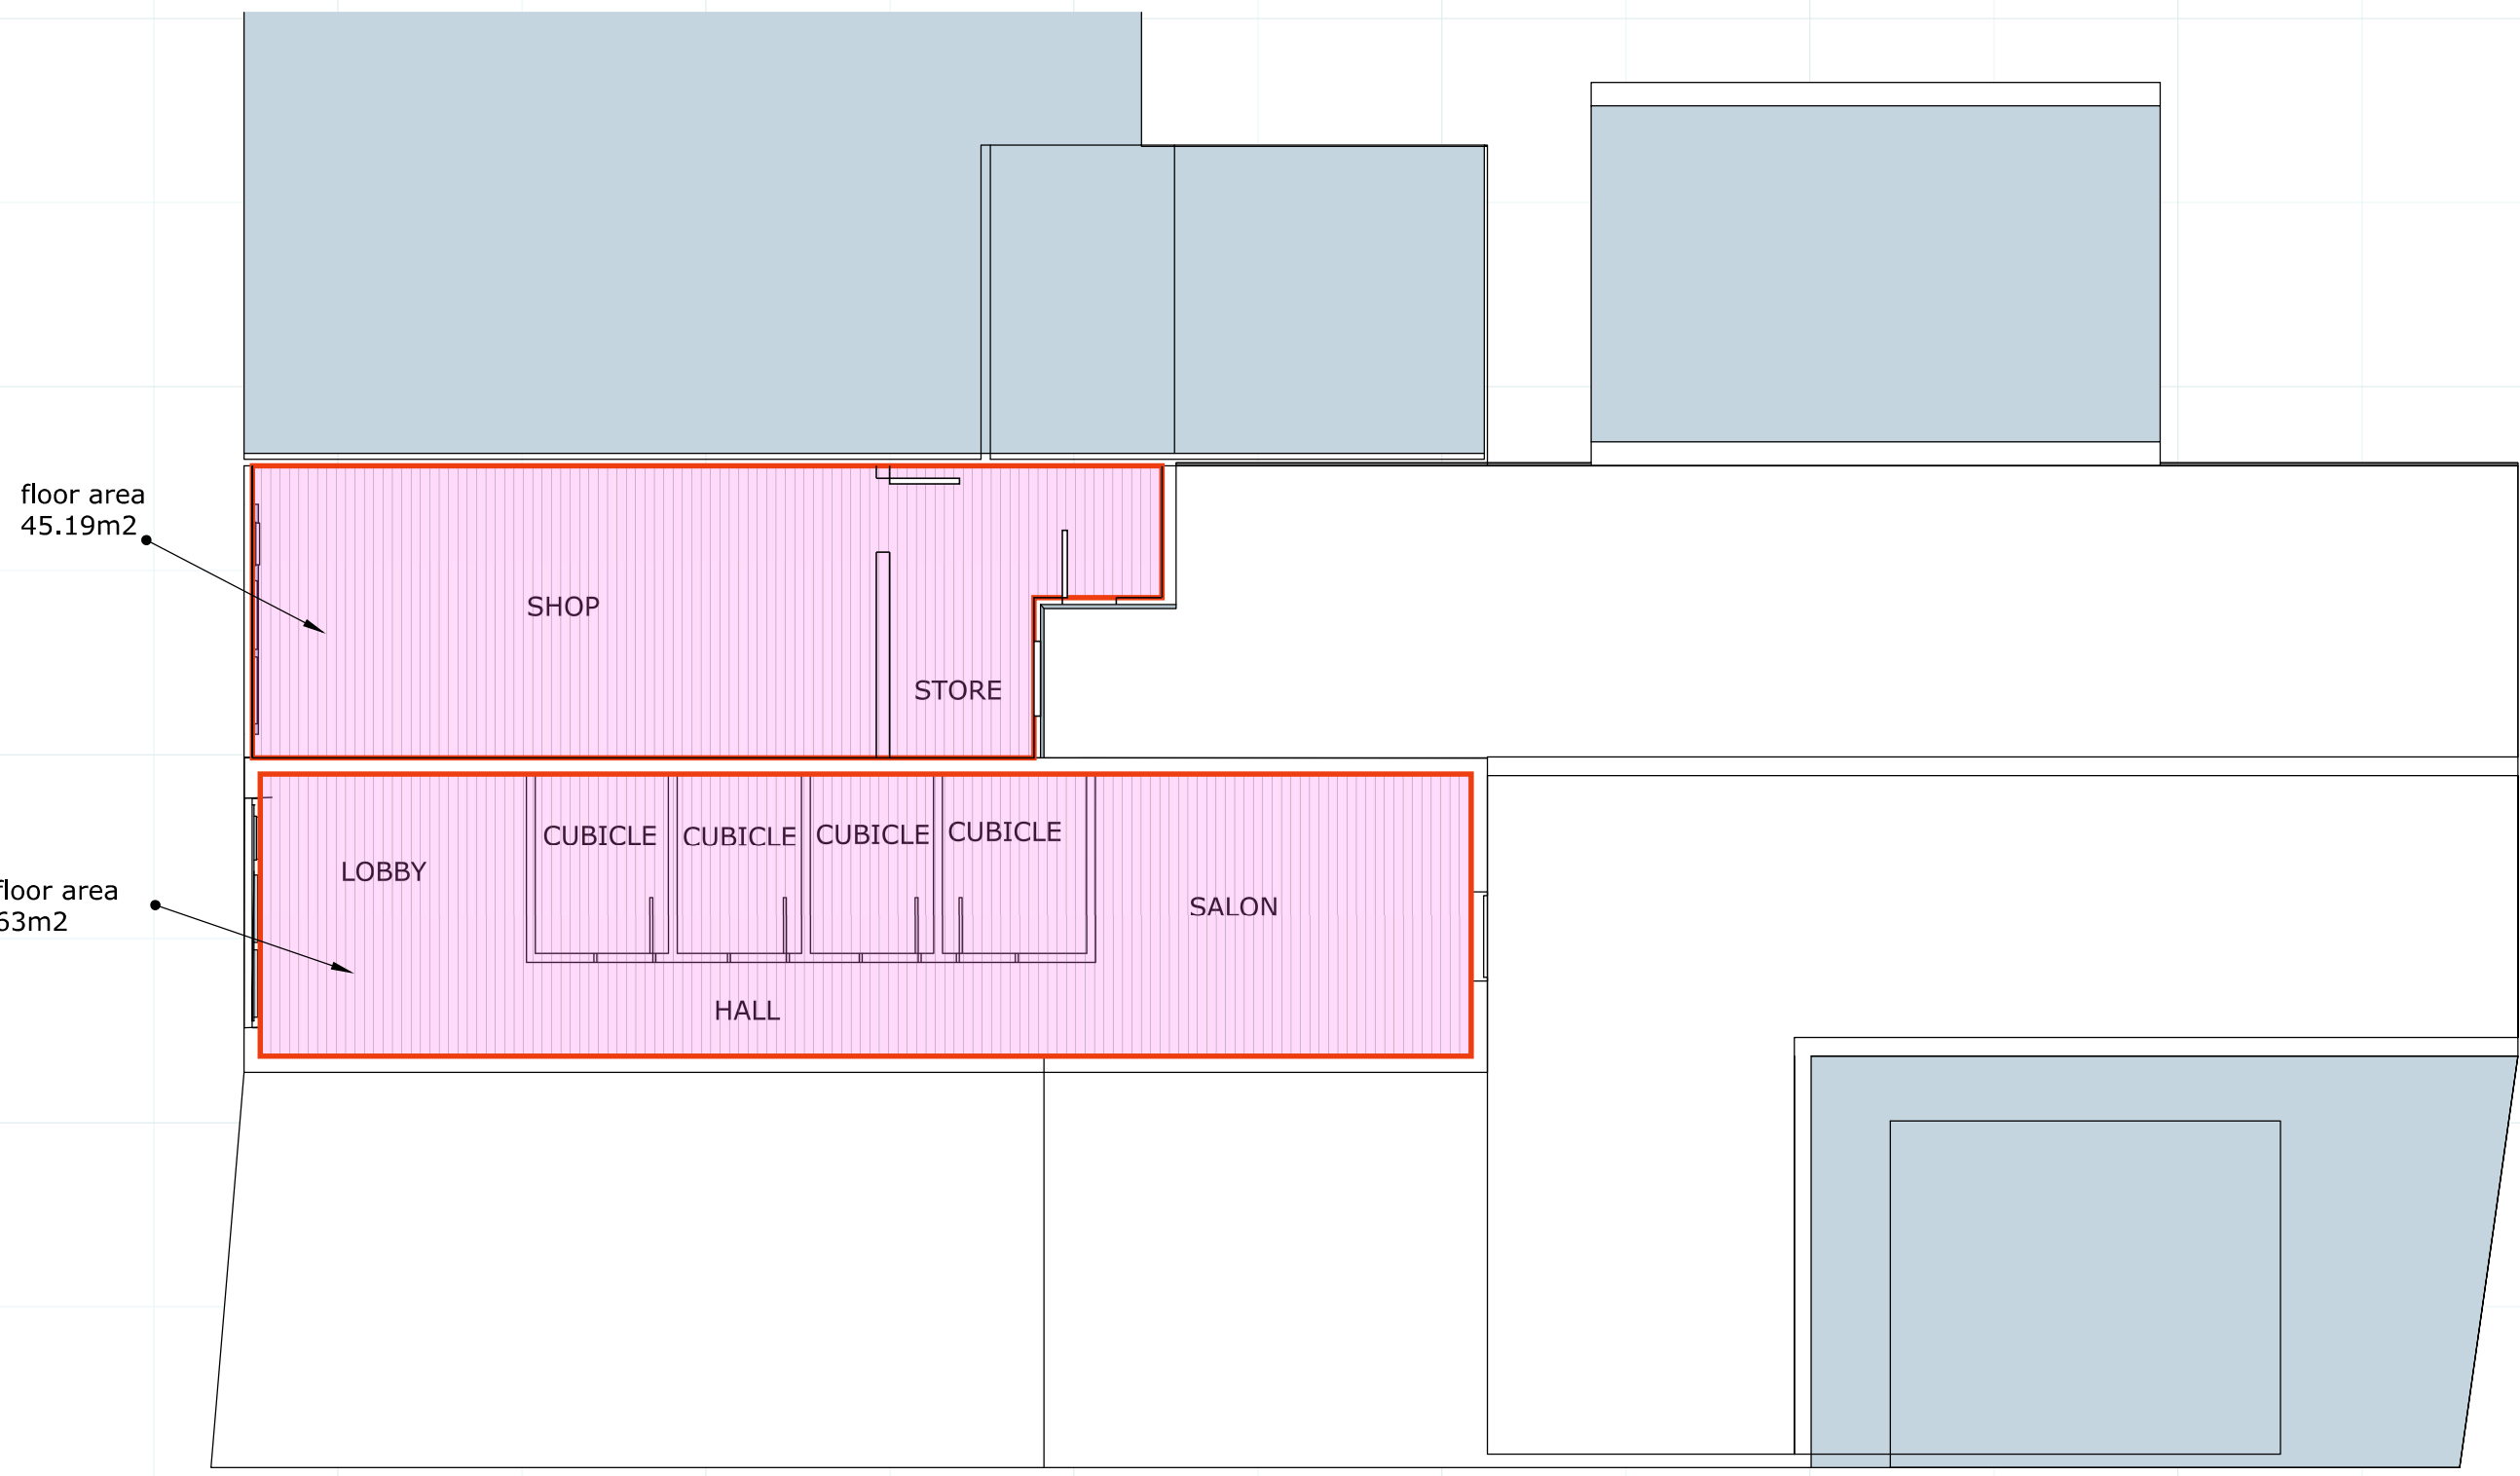


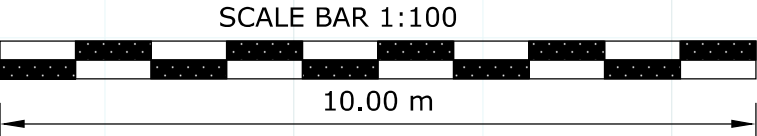

EXISTING GROUND FLOOR PLAN(SHOP)