

RequestAPlan

Map number: TORQM21215131741604

Title: 82 Zeus Lane, Waterlooville, PD-7 8AG


Map Produced for: Havant Borough Council

? Crown copyright and database rights 2021 OS 100042766

Project ID:

Date of Purchase: 03-08-2021

1 Years subscription from 03-08-2021 for 1 workstation.

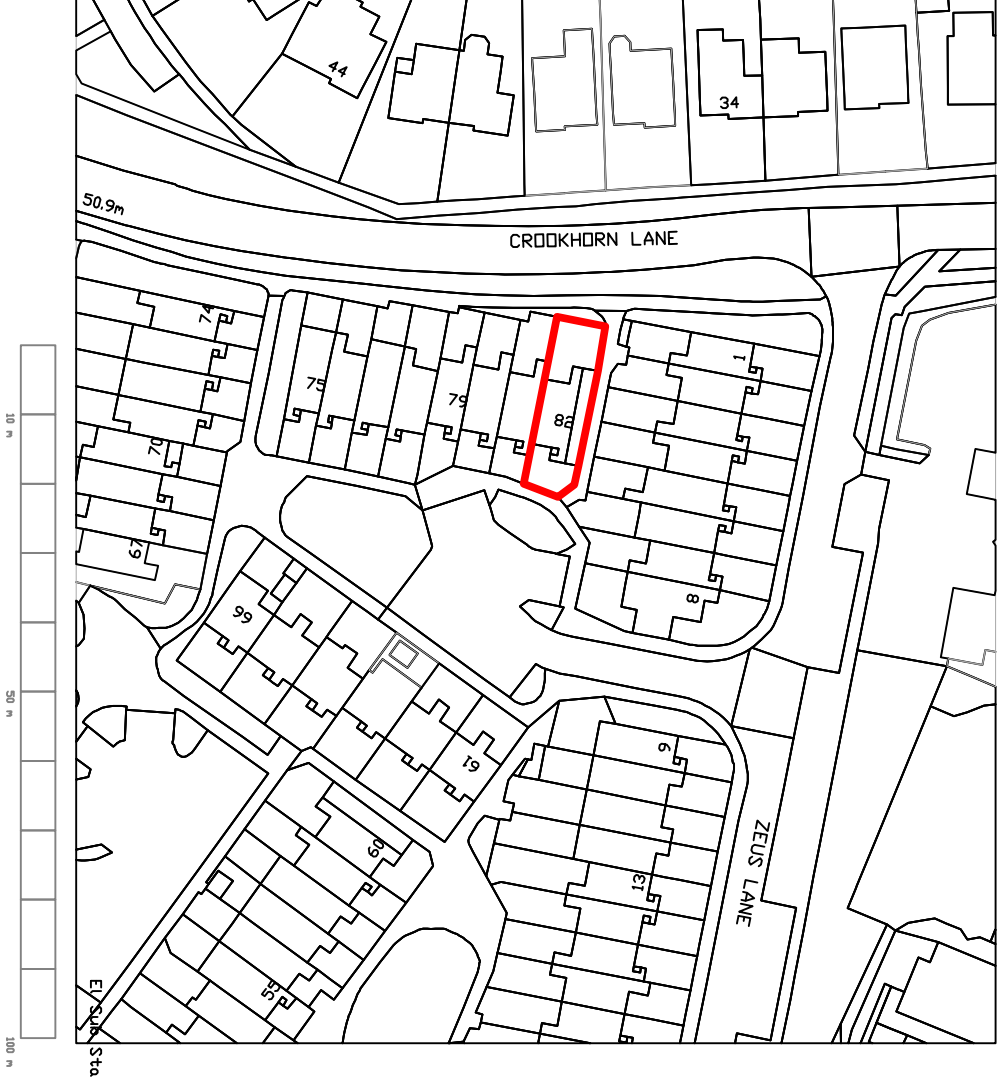

Rev	Comment	Initial
01	First revision drawing	AB
02	Drawing title amended	AB
03	Amended to comments	AB

KEY

 Existing Boundary Line

ADDRESS		
82 Zeus Lane		
Waterlooville		
PO7 8AG		
DRAWN	AB	DATE 10/08/2021
TITLE		
Location Plan		
Red Line Plan		
Existing Boundary Line		
SCALE 1:1250 @ A3		
DRAWING REF	ISSUE	
101	03	