
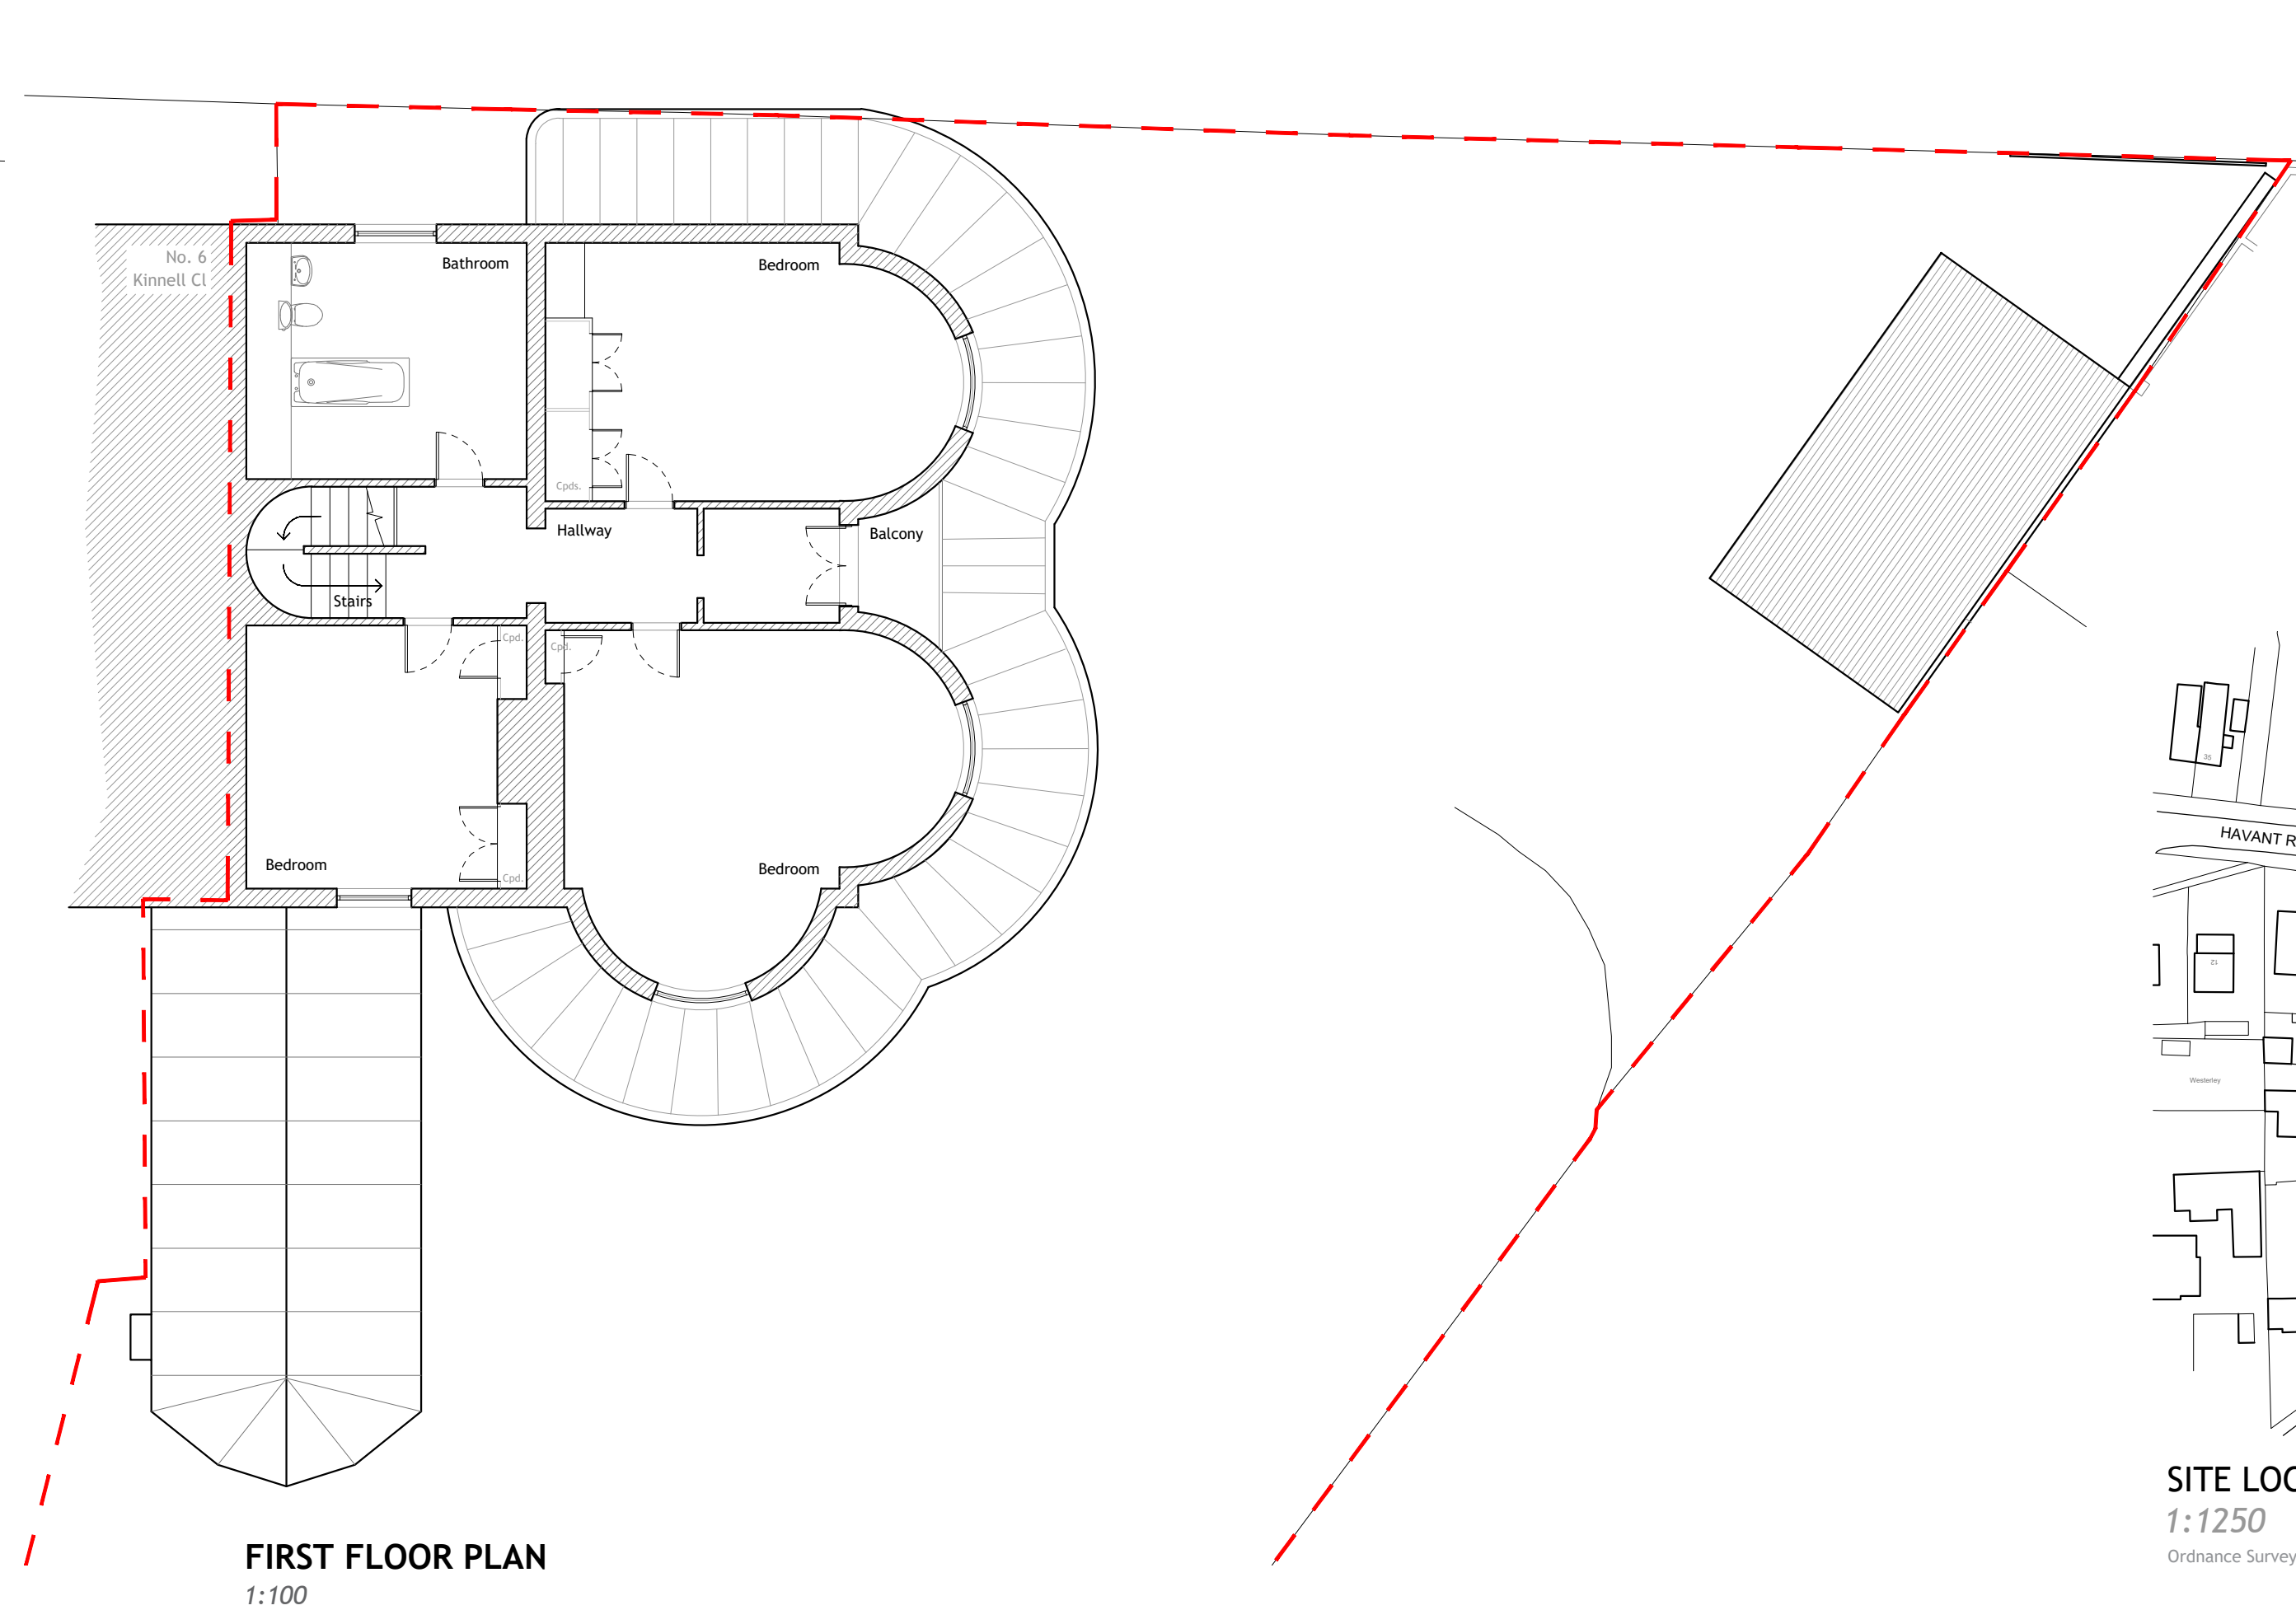


Seafield House, Kinnell Close, Emsworth.  
EXISTING

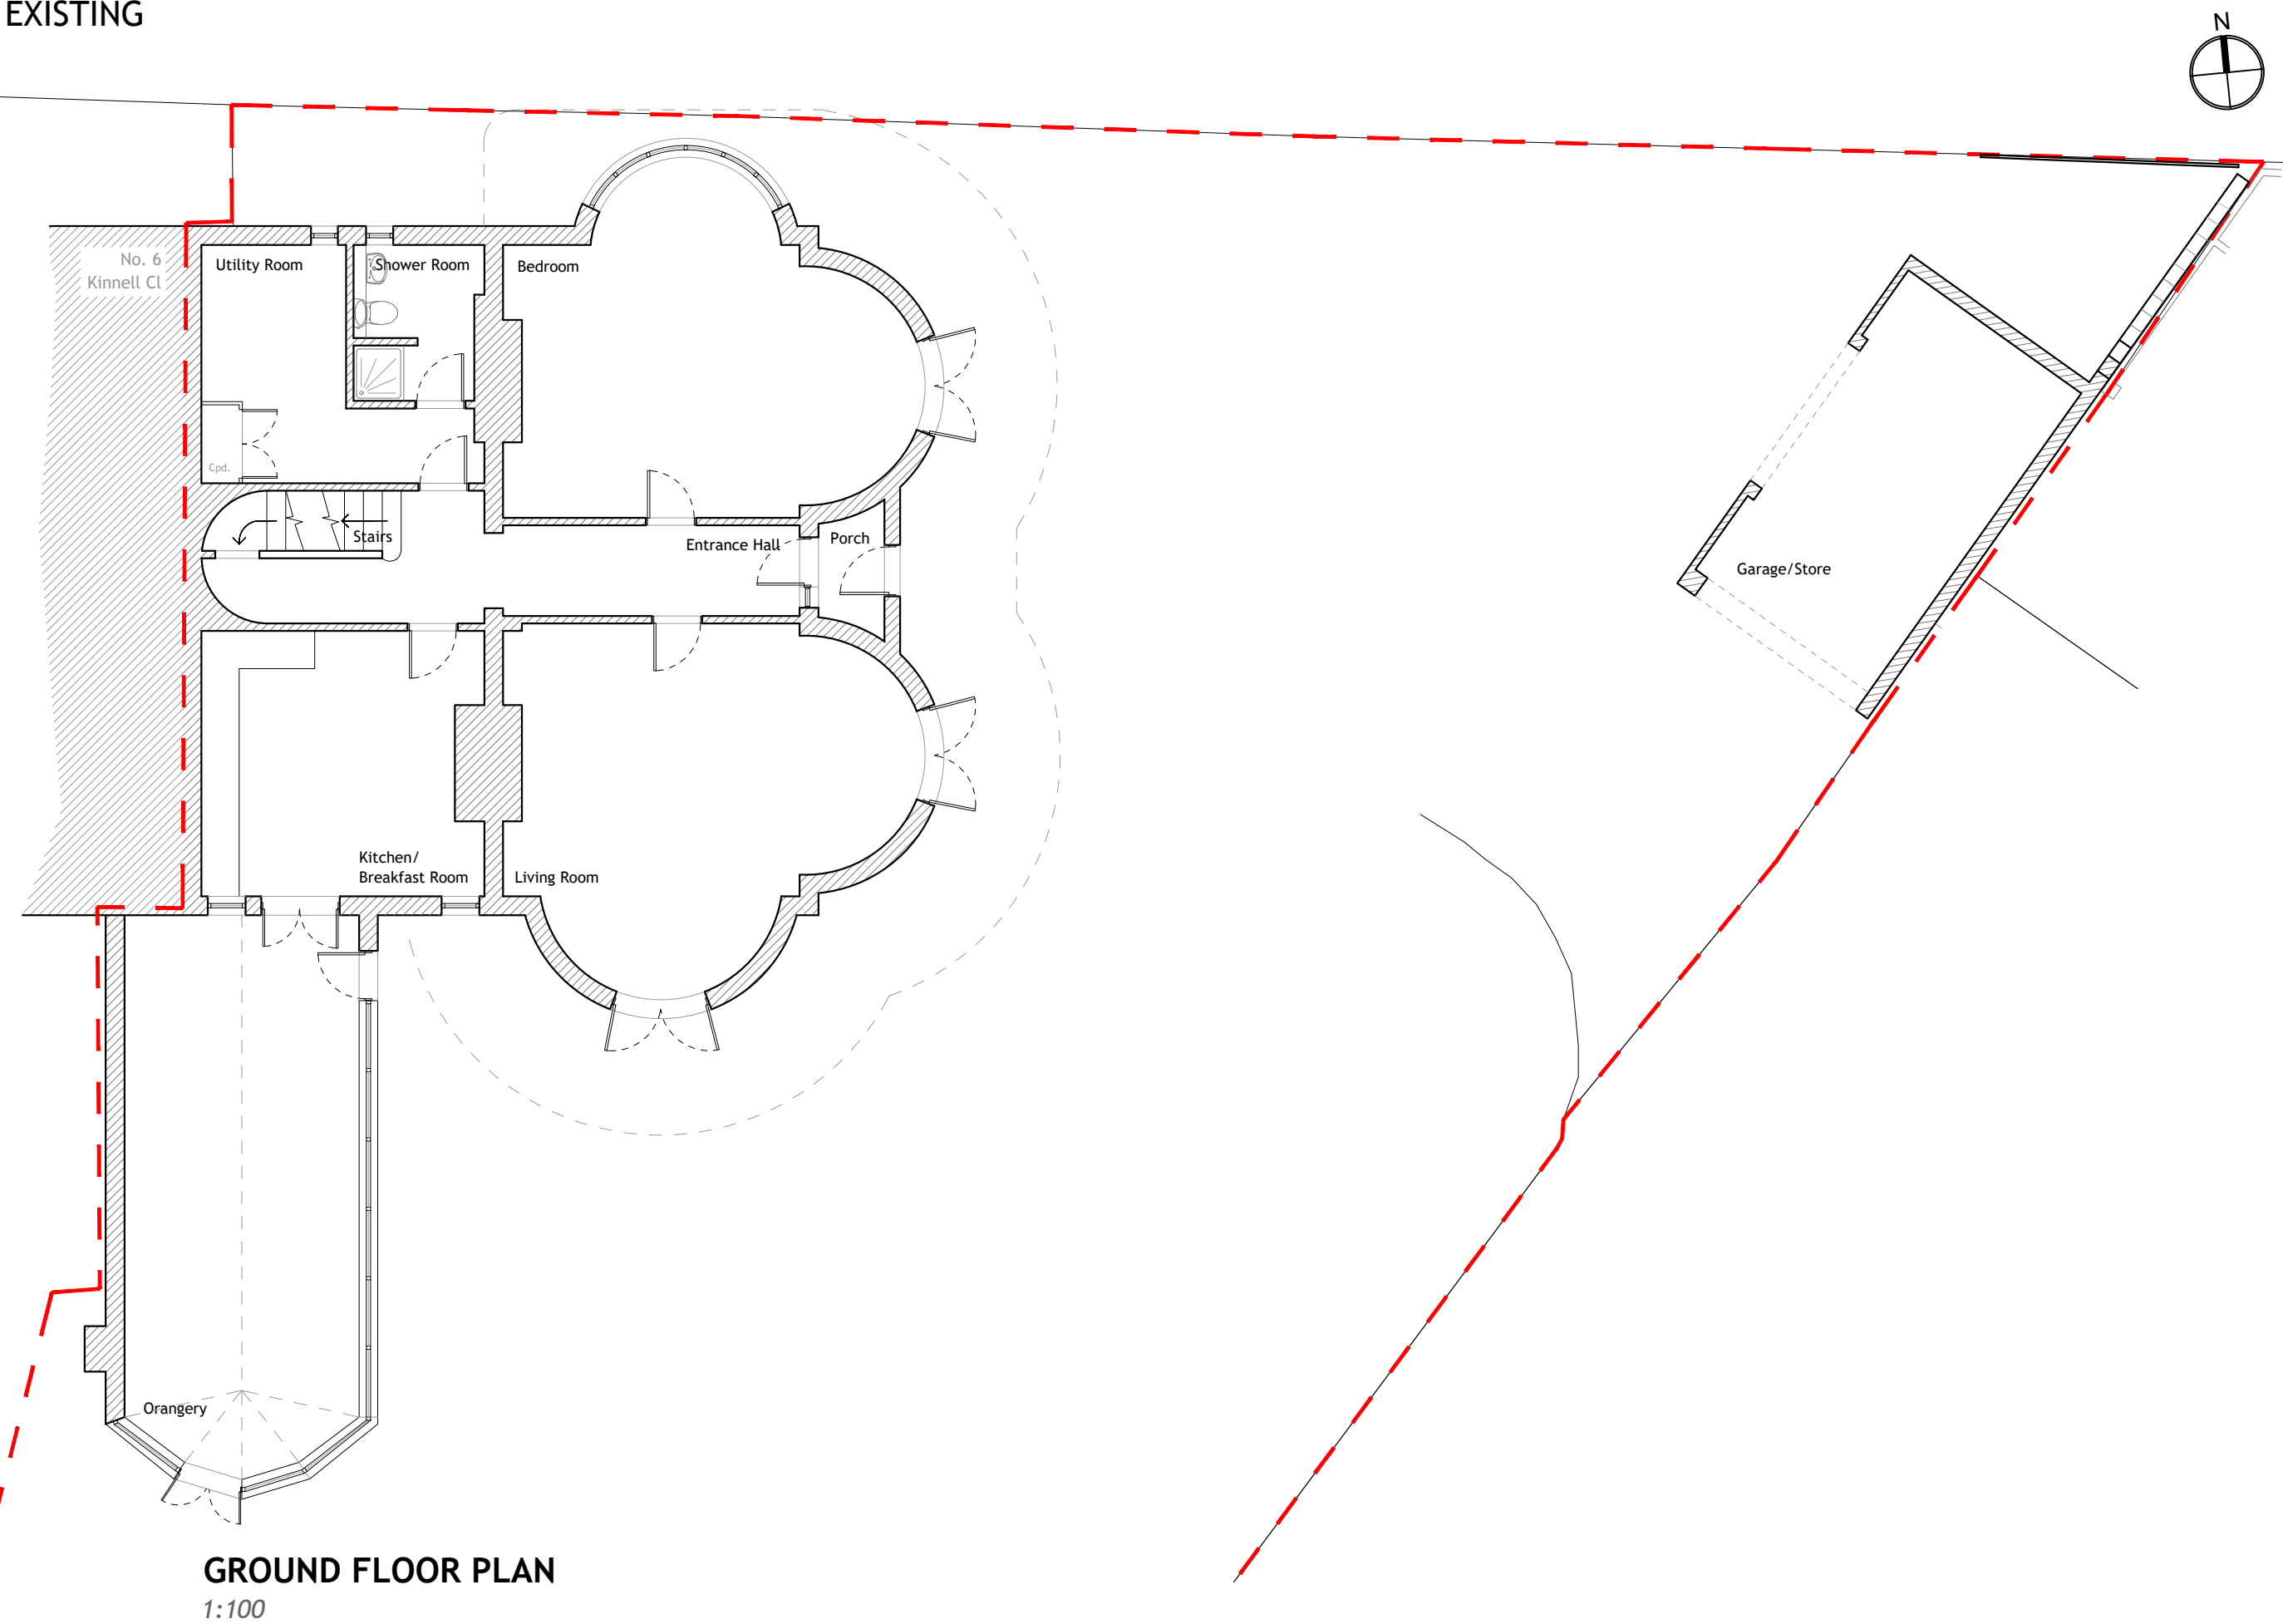

NOTES:


Dimensions to be checked on site before commencing work. Any discrepancies shall be reported to the architect immediately.

Do not scale from these drawings except for planning purposes.

Use figured dimensions only.



Where applicable this drawing is to be read in conjunction with other consultants' drawings.

All drawings to be read in conjunction with specification and all other drawings including structural engineer and mechanical and electrical drawings / specification

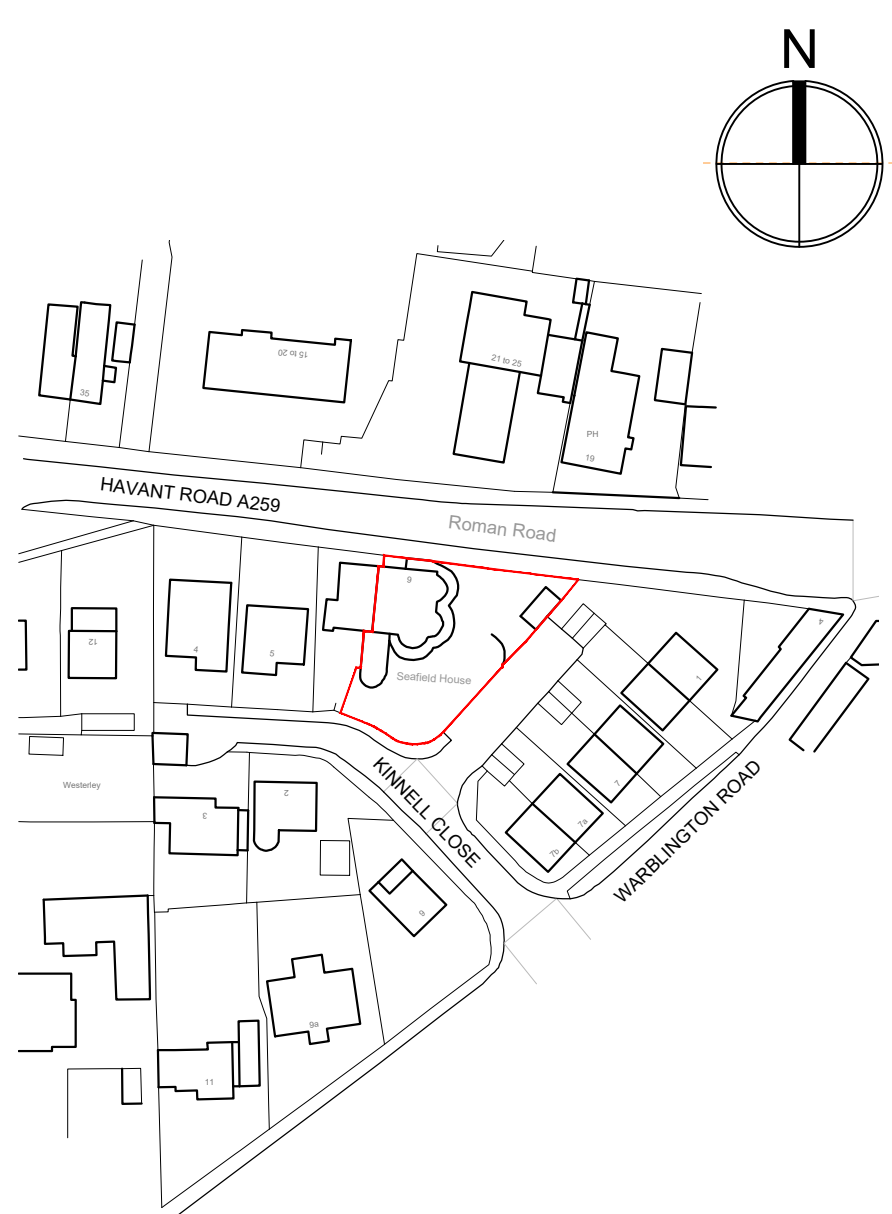



Ordnance Survey, (c) Crown Copyright 2021. All rights reserved. Licence number 100022432

10 0 10 20 30 40 50 100m  
1:1250

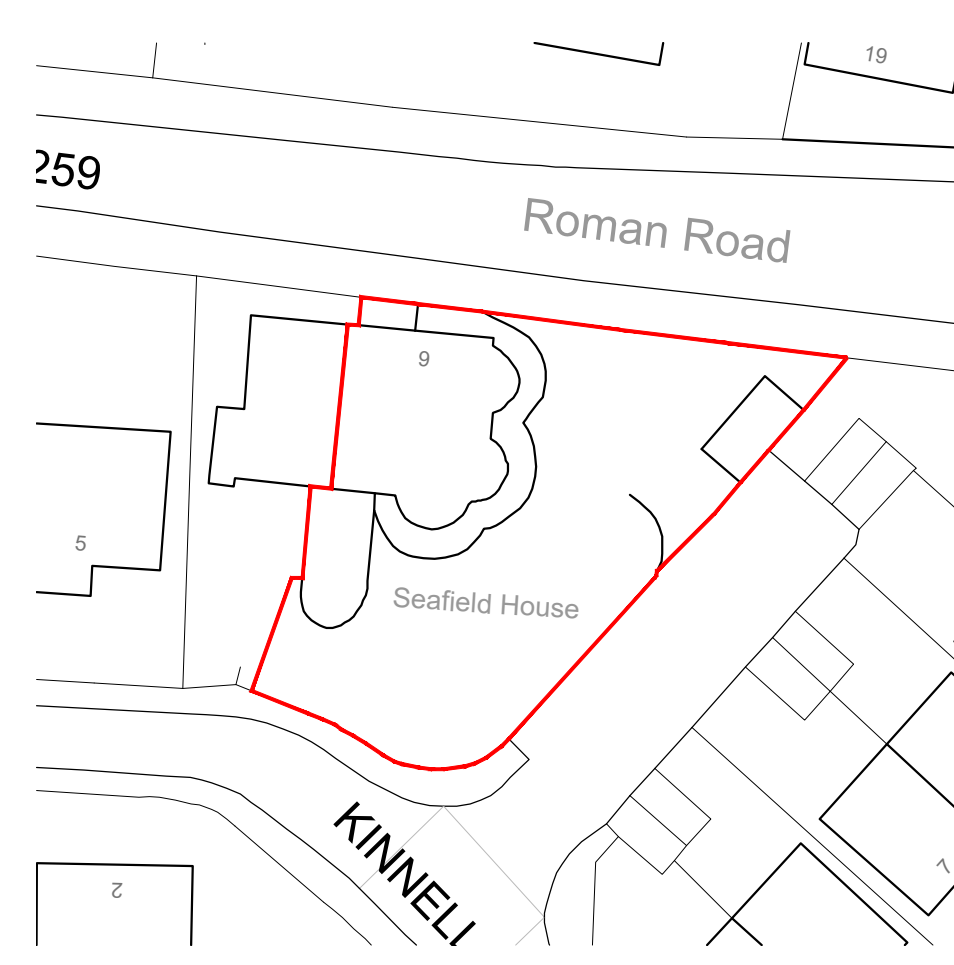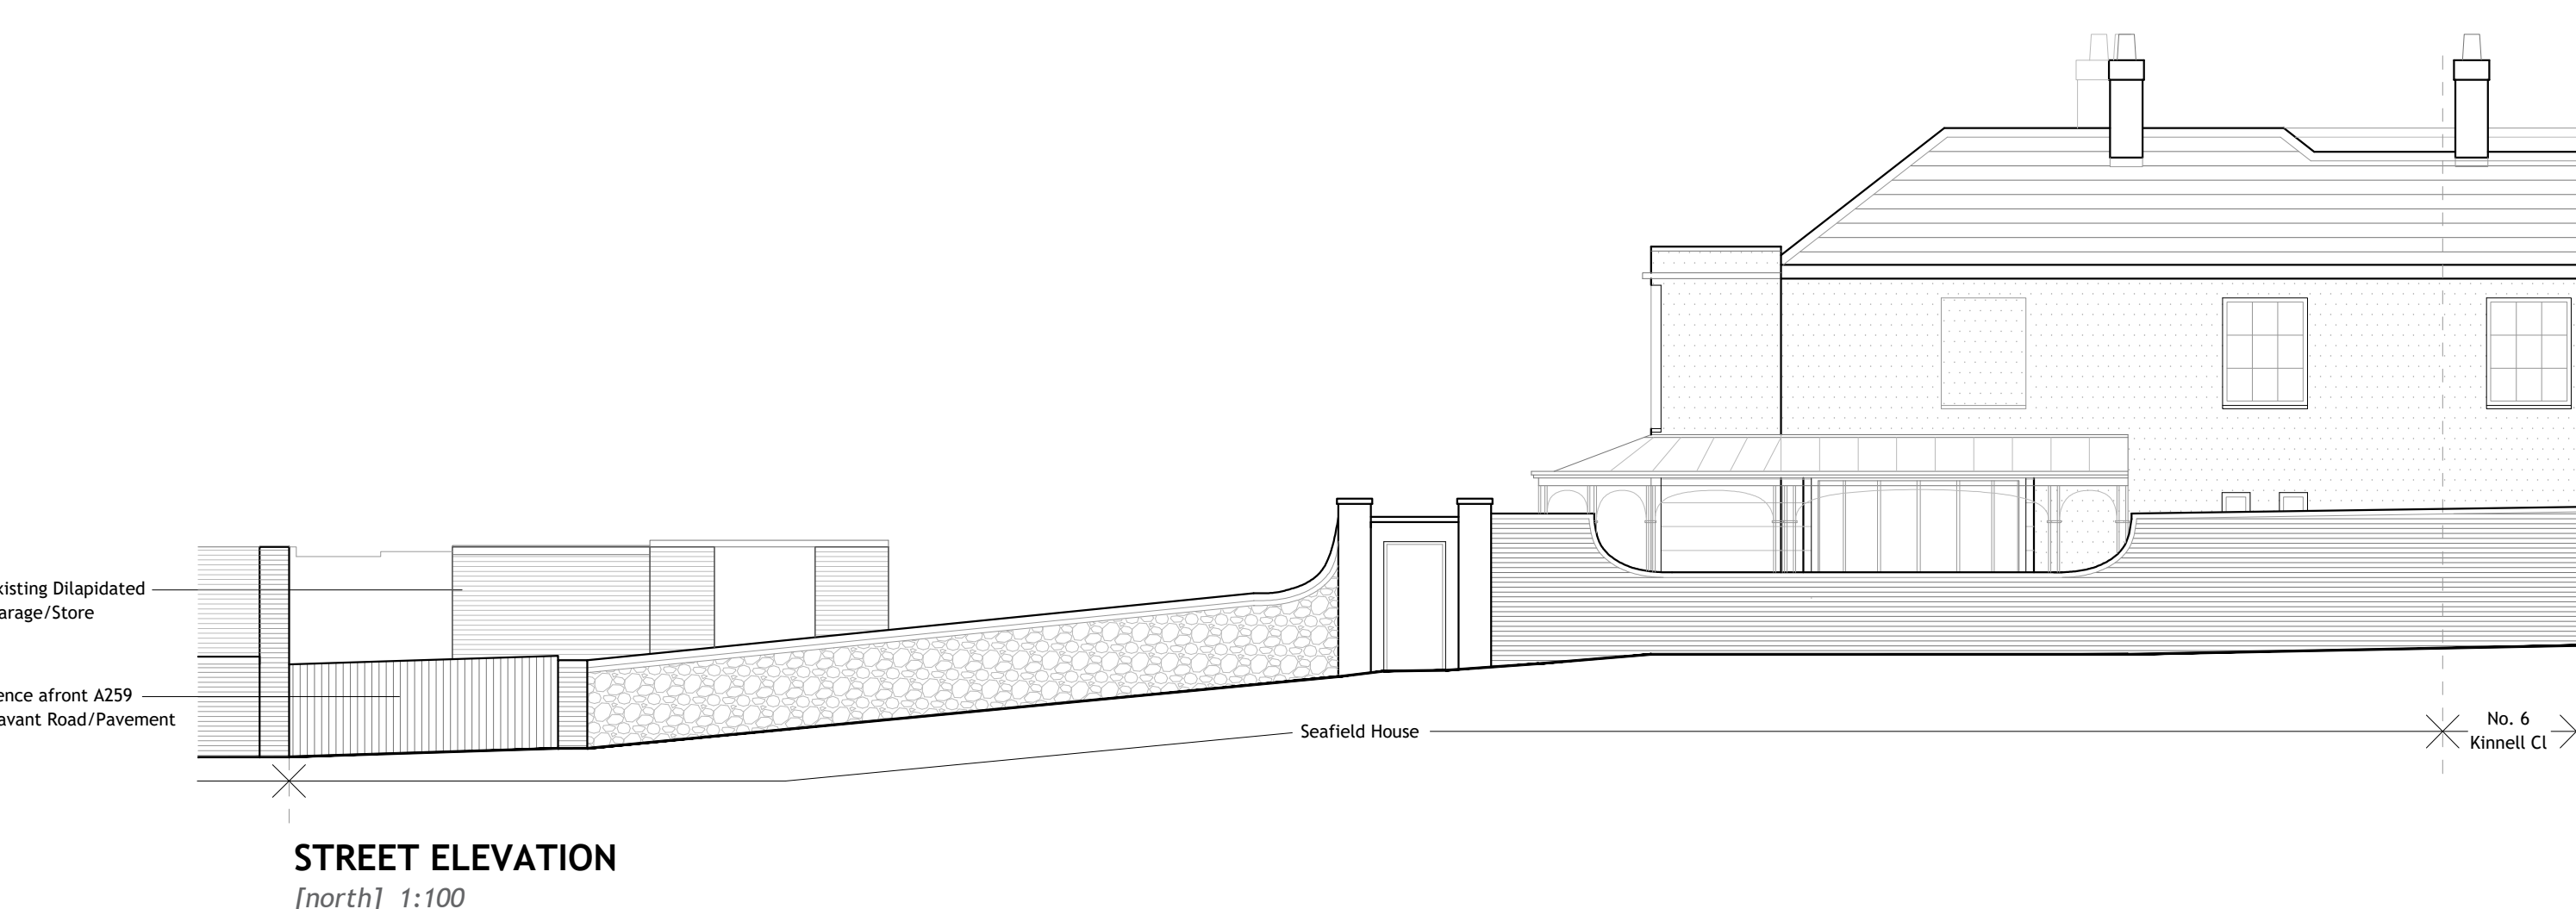

Ordnance Survey, (c) Crown Copyright 2021. All rights reserved. Licence number 100022432

10 0 10 20 30 40 50m  
1:500

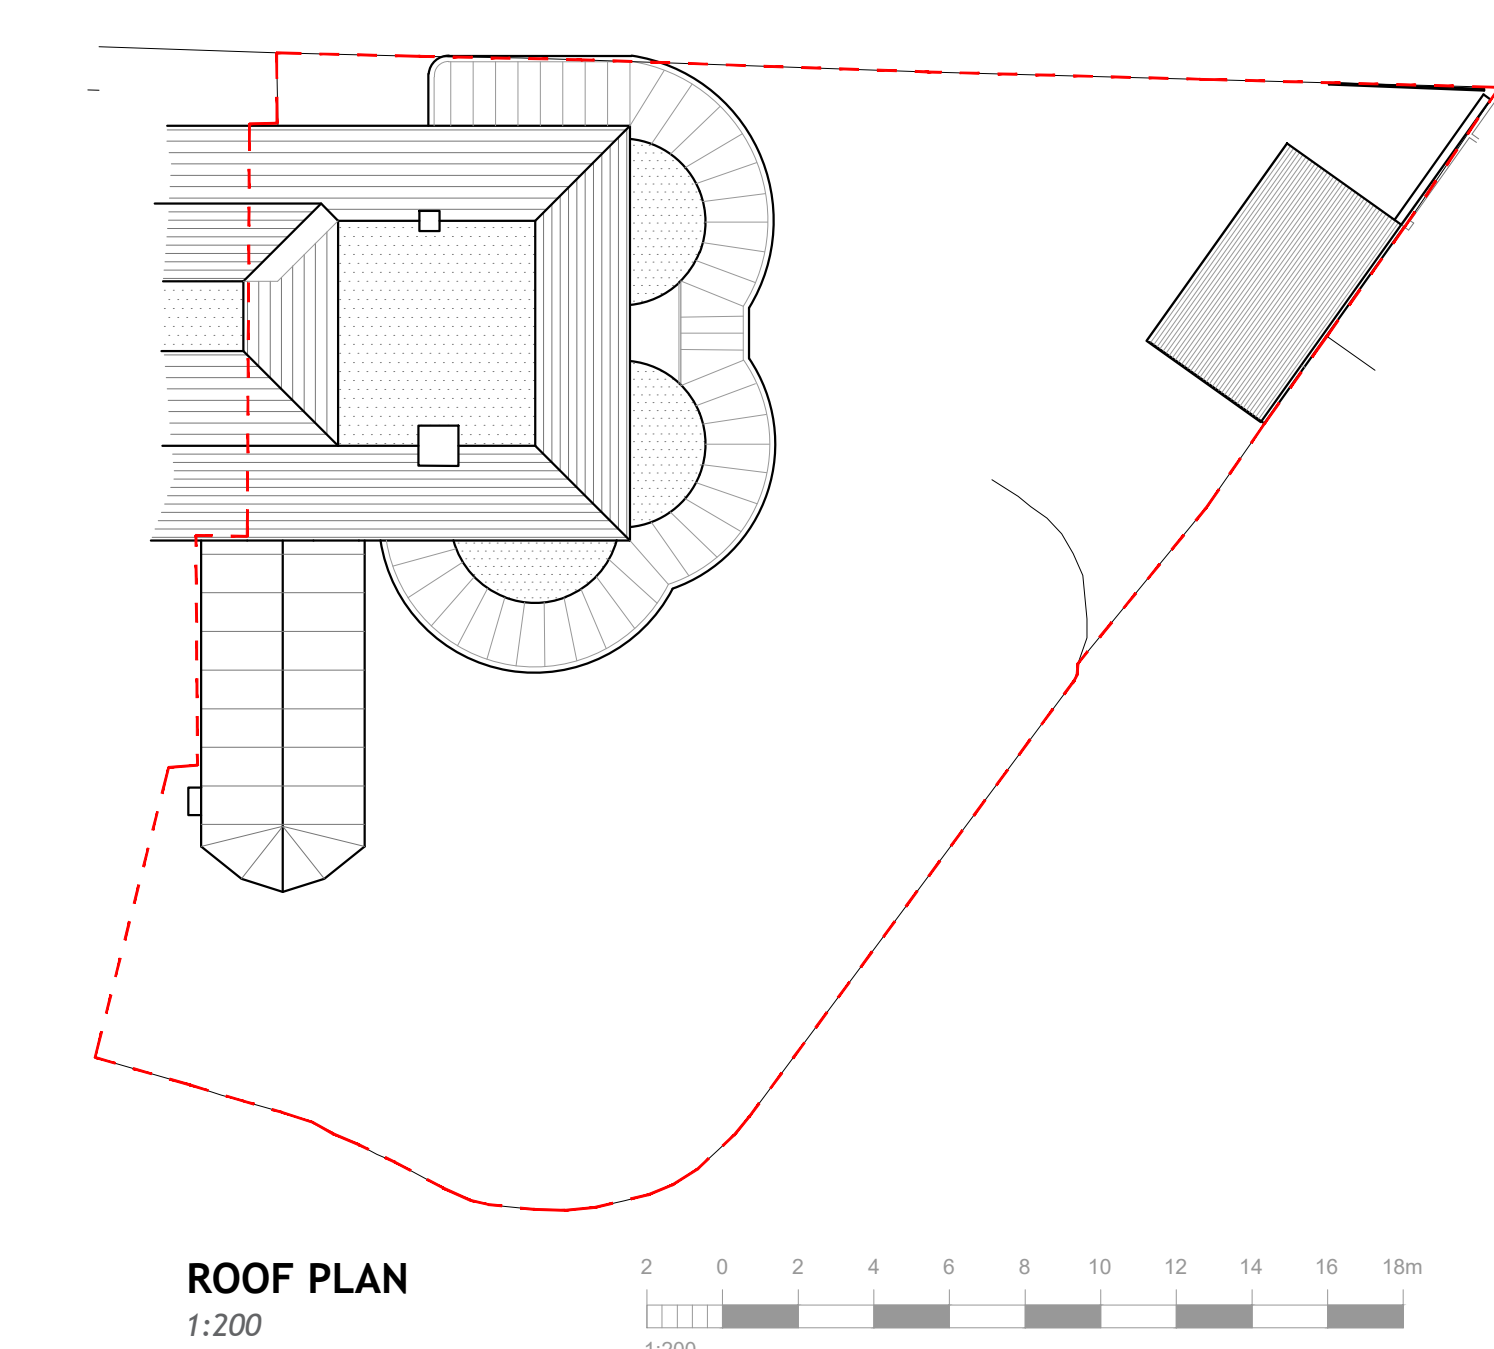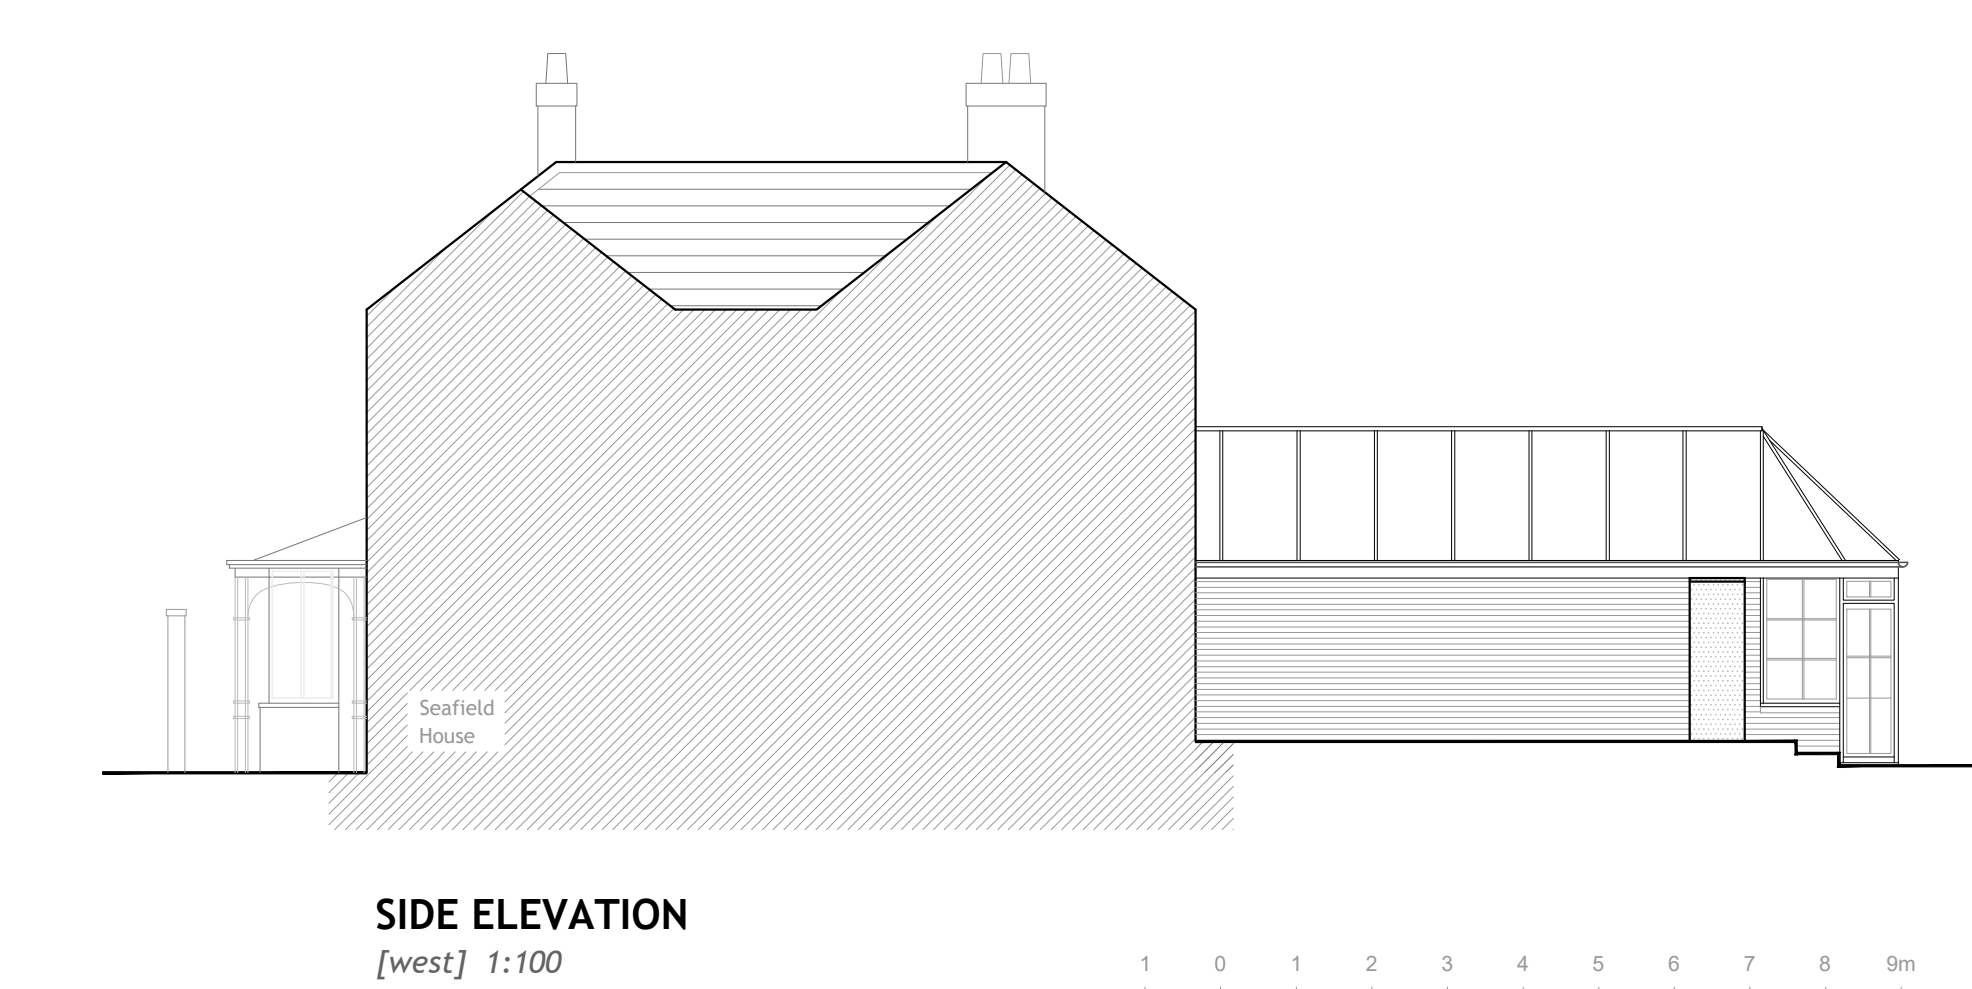

1 0 1 2 3 4 5 6 7 8 9m  
1:100

2 0 2 4 6 8 10 12 14 16 18m  
1:200

**Helyer Davies Architects Ltd**  
1 The Old Flour Mill,  
Emsworth, PO10 7BT  
01243 370 715

www.hdarchitects.co.uk mail@hdarchitects.co.uk

PROJECT

Seafield House  
Kinnell Close  
Emsworth  
Hampshire  
PO10 7HF

DRAWING

Existing Plans & Elevations

SCALE

as noted @ A1

DATE

Jan 2022

DRAWN

EK

DRAWING NUMBER

21236-01

REVISION

A