



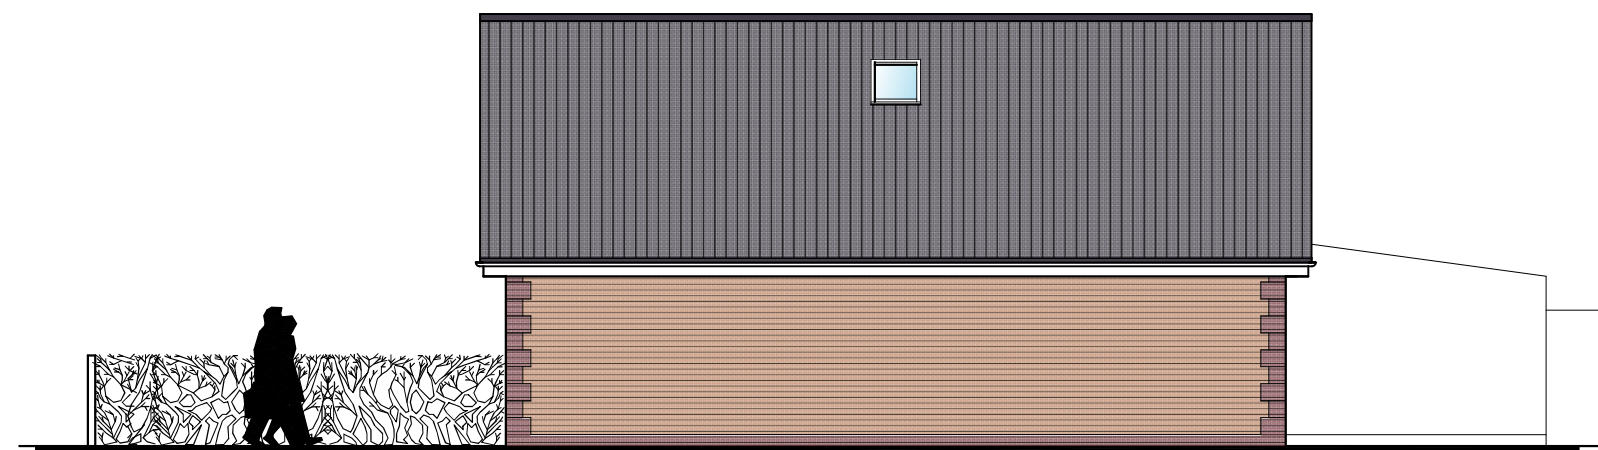

SOUTH

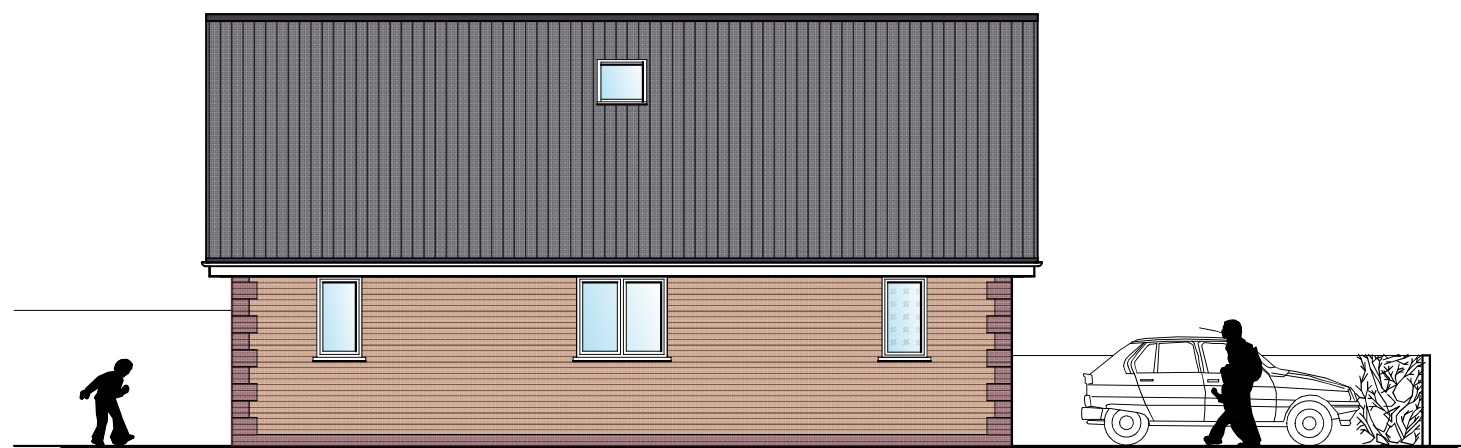

EAST



WEST



NORTH

CAD

Critchley Architecture And Design Ltd.
Contact: 02392 474 919 | info@caad.online

The Old Brewery, 15E South Street, Havant, PO9 1BU

PROPOSED ELEVATIONS

Revisions
a) Minor revisions/28.09.21/JHL
b)
c)
d)

Land Adjacent
2A Longwood Avenue,
Waterlooville,
PO8 8HX

Scale A1=1:50, A3=1:100
Drawn JHL/LNR
Date 27/08/2021

21090-501^A

10m

20m

30m

40m