


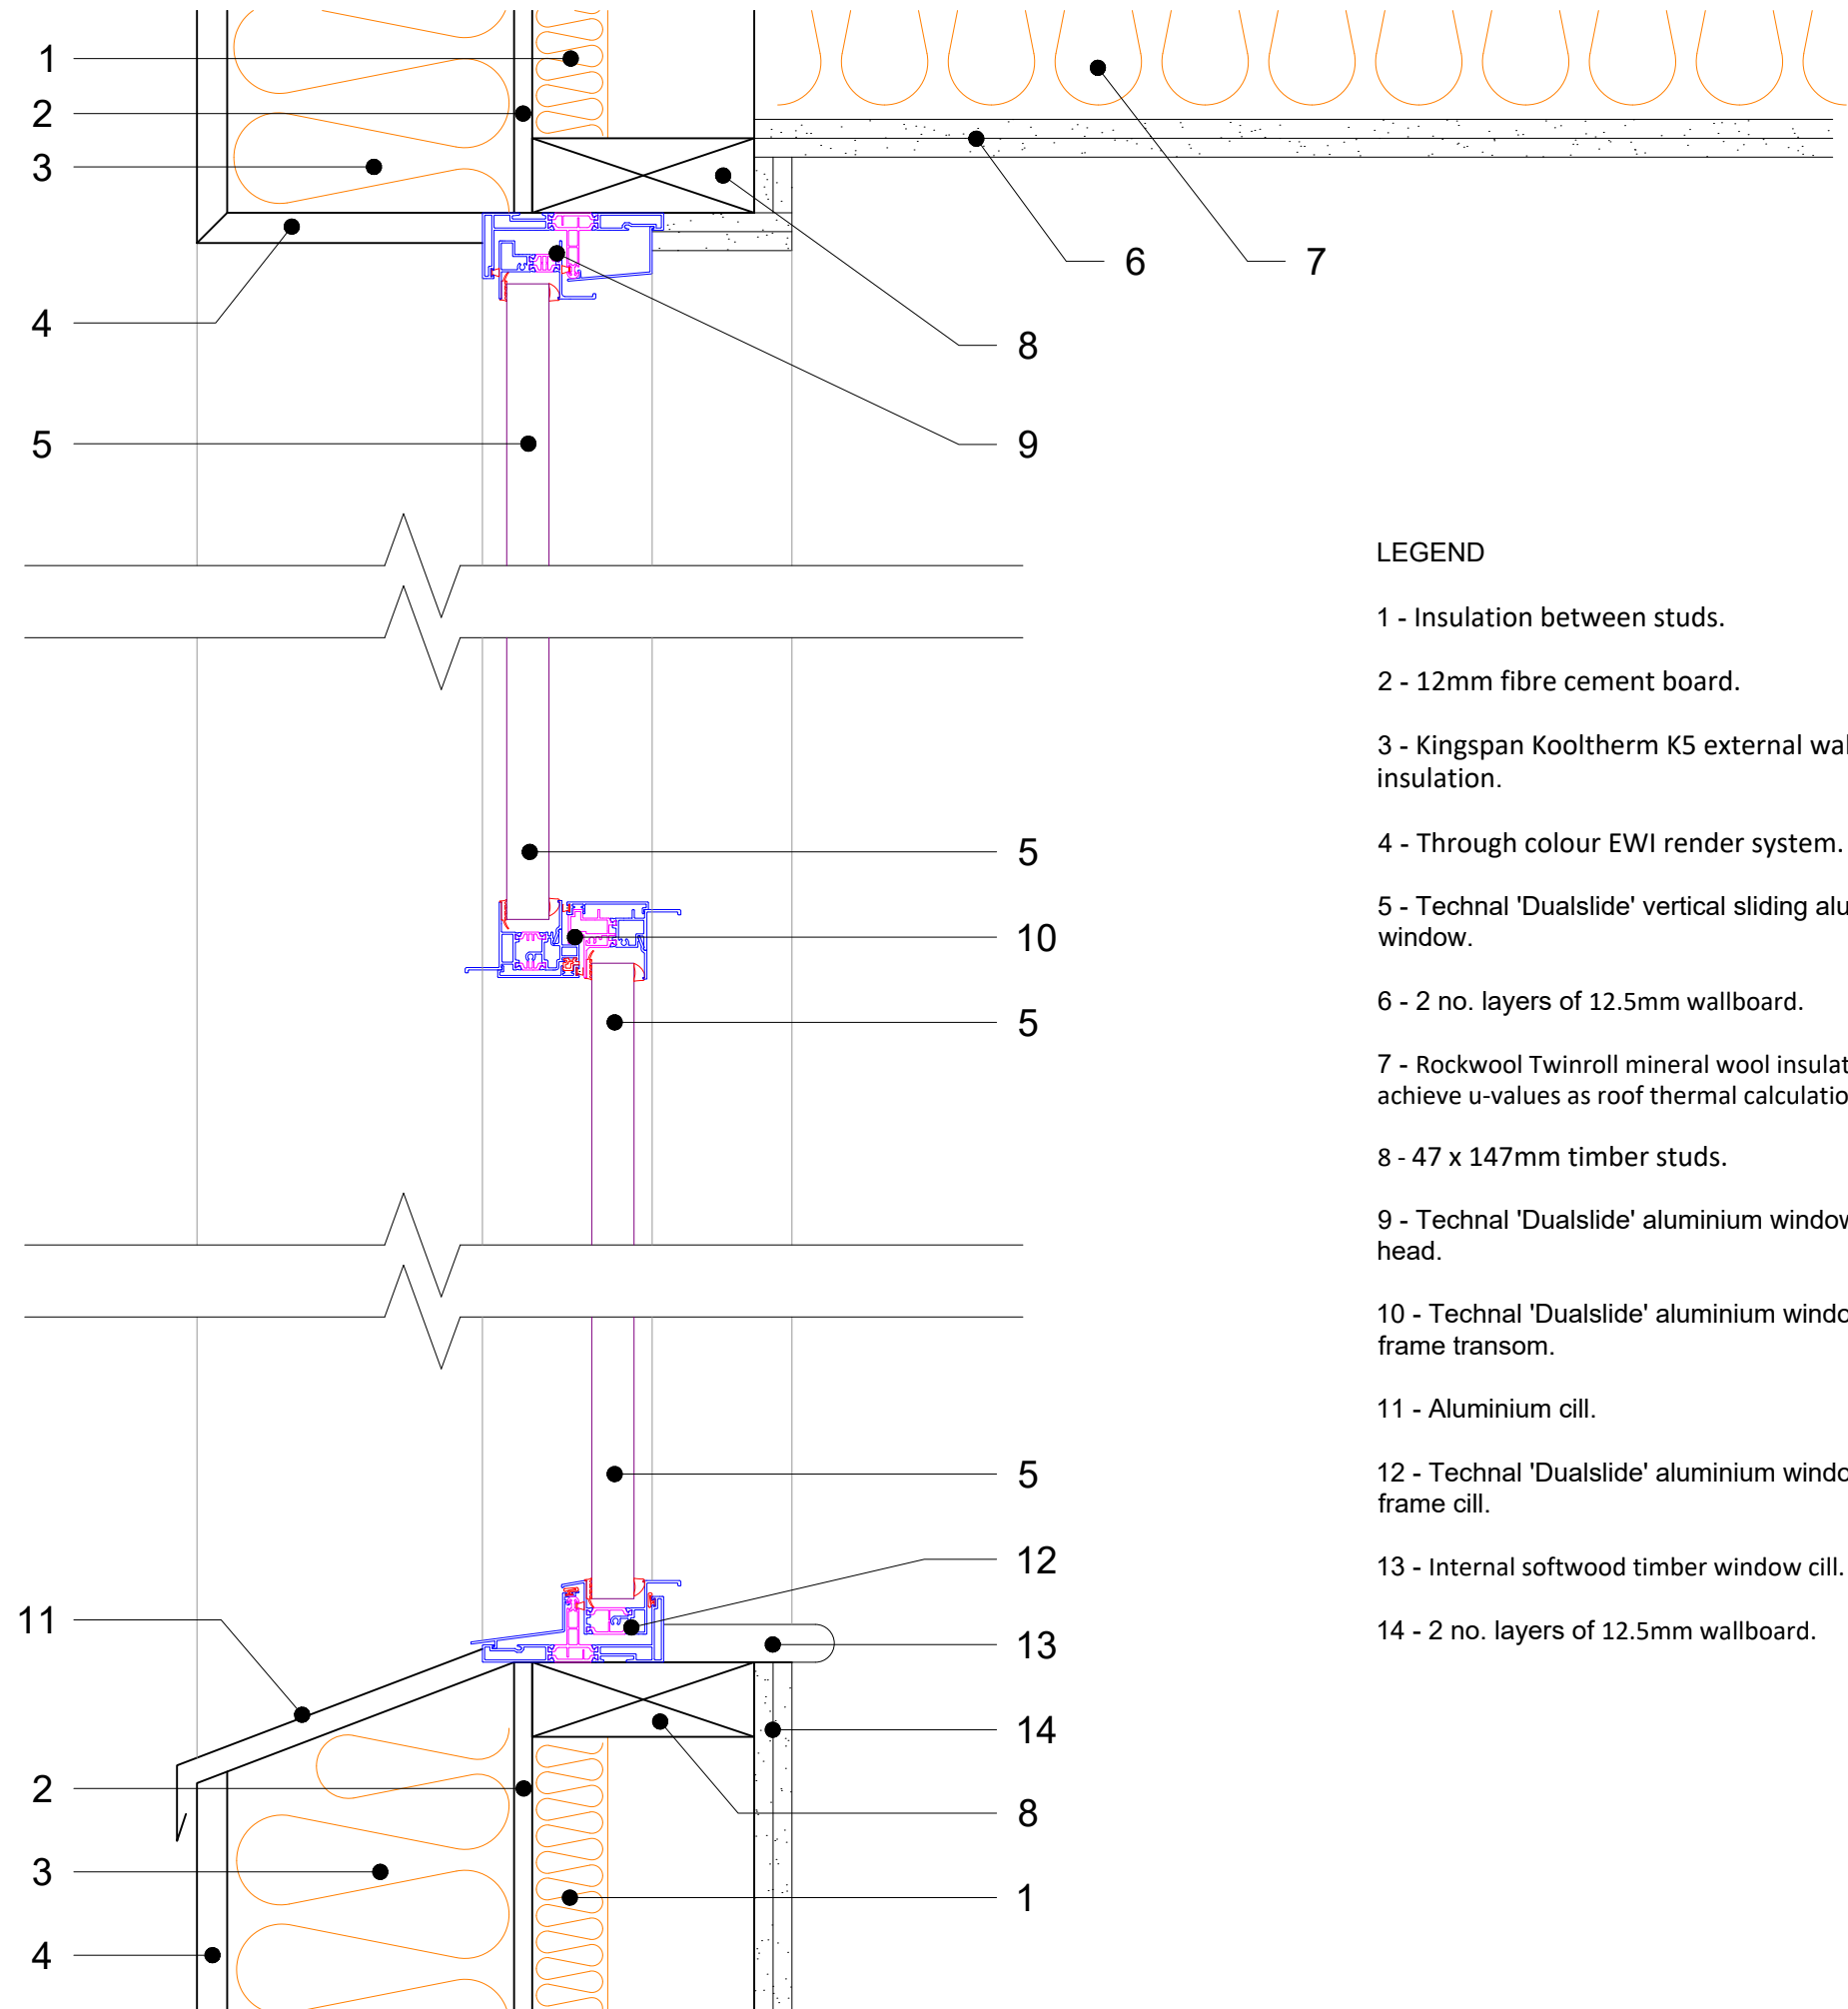

LEGEND

- 1 - Insulation between studs.
- 2 - 12mm fibre cement board.
- 3 - Kingspan Kooltherm K5 external wall insulation.
- 4 - Through colour EWI render system.
- 5 - Technal 'Dualslide' vertical sliding aluminium window.
- 6 - 2 no. layers of 12.5mm wallboard.
- 7 - Rockwool Twinroll mineral wool insulation to achieve u-values as roof thermal calculations.
- 8 - 47 x 147mm timber studs.
- 9 - Technal 'Dualslide' aluminium window frame head.
- 10 - Technal 'Dualslide' aluminium window frame transom.
- 11 - Aluminium cill.
- 12 - Technal 'Dualslide' aluminium window frame cill.
- 13 - Internal softwood timber window cill.
- 14 - 2 no. layers of 12.5mm wallboard.

-	Planning issue	SW	DS	XX.12.20
Rev.	Description	by	check	date

REVISIONS

Project name: The Town Brewery, 2 West Street, Emsworth PO10 7DY	Project no.: 20011	Drawing no.: P31-401	Revision: -	Status: PLANNING	This drawing is copyright of Cover Storey Architects LLP
Drawing name: Window Section Detail - Type 5	Scale @ A3 1:5	Drawn by SW	Checked by DS	Date DEC 2020	All dimensions must be verified on site prior to construction
					Do not scale this drawing except for planning application purposes

Cover Storey

Architects

Cover Storey Architects LLP

The Studio, 18 St Georges Avenue, Havant

Tel. 02392 006266

PO9 2RX

info@coverstorey.co.uk

www.coverstorey.co.uk