
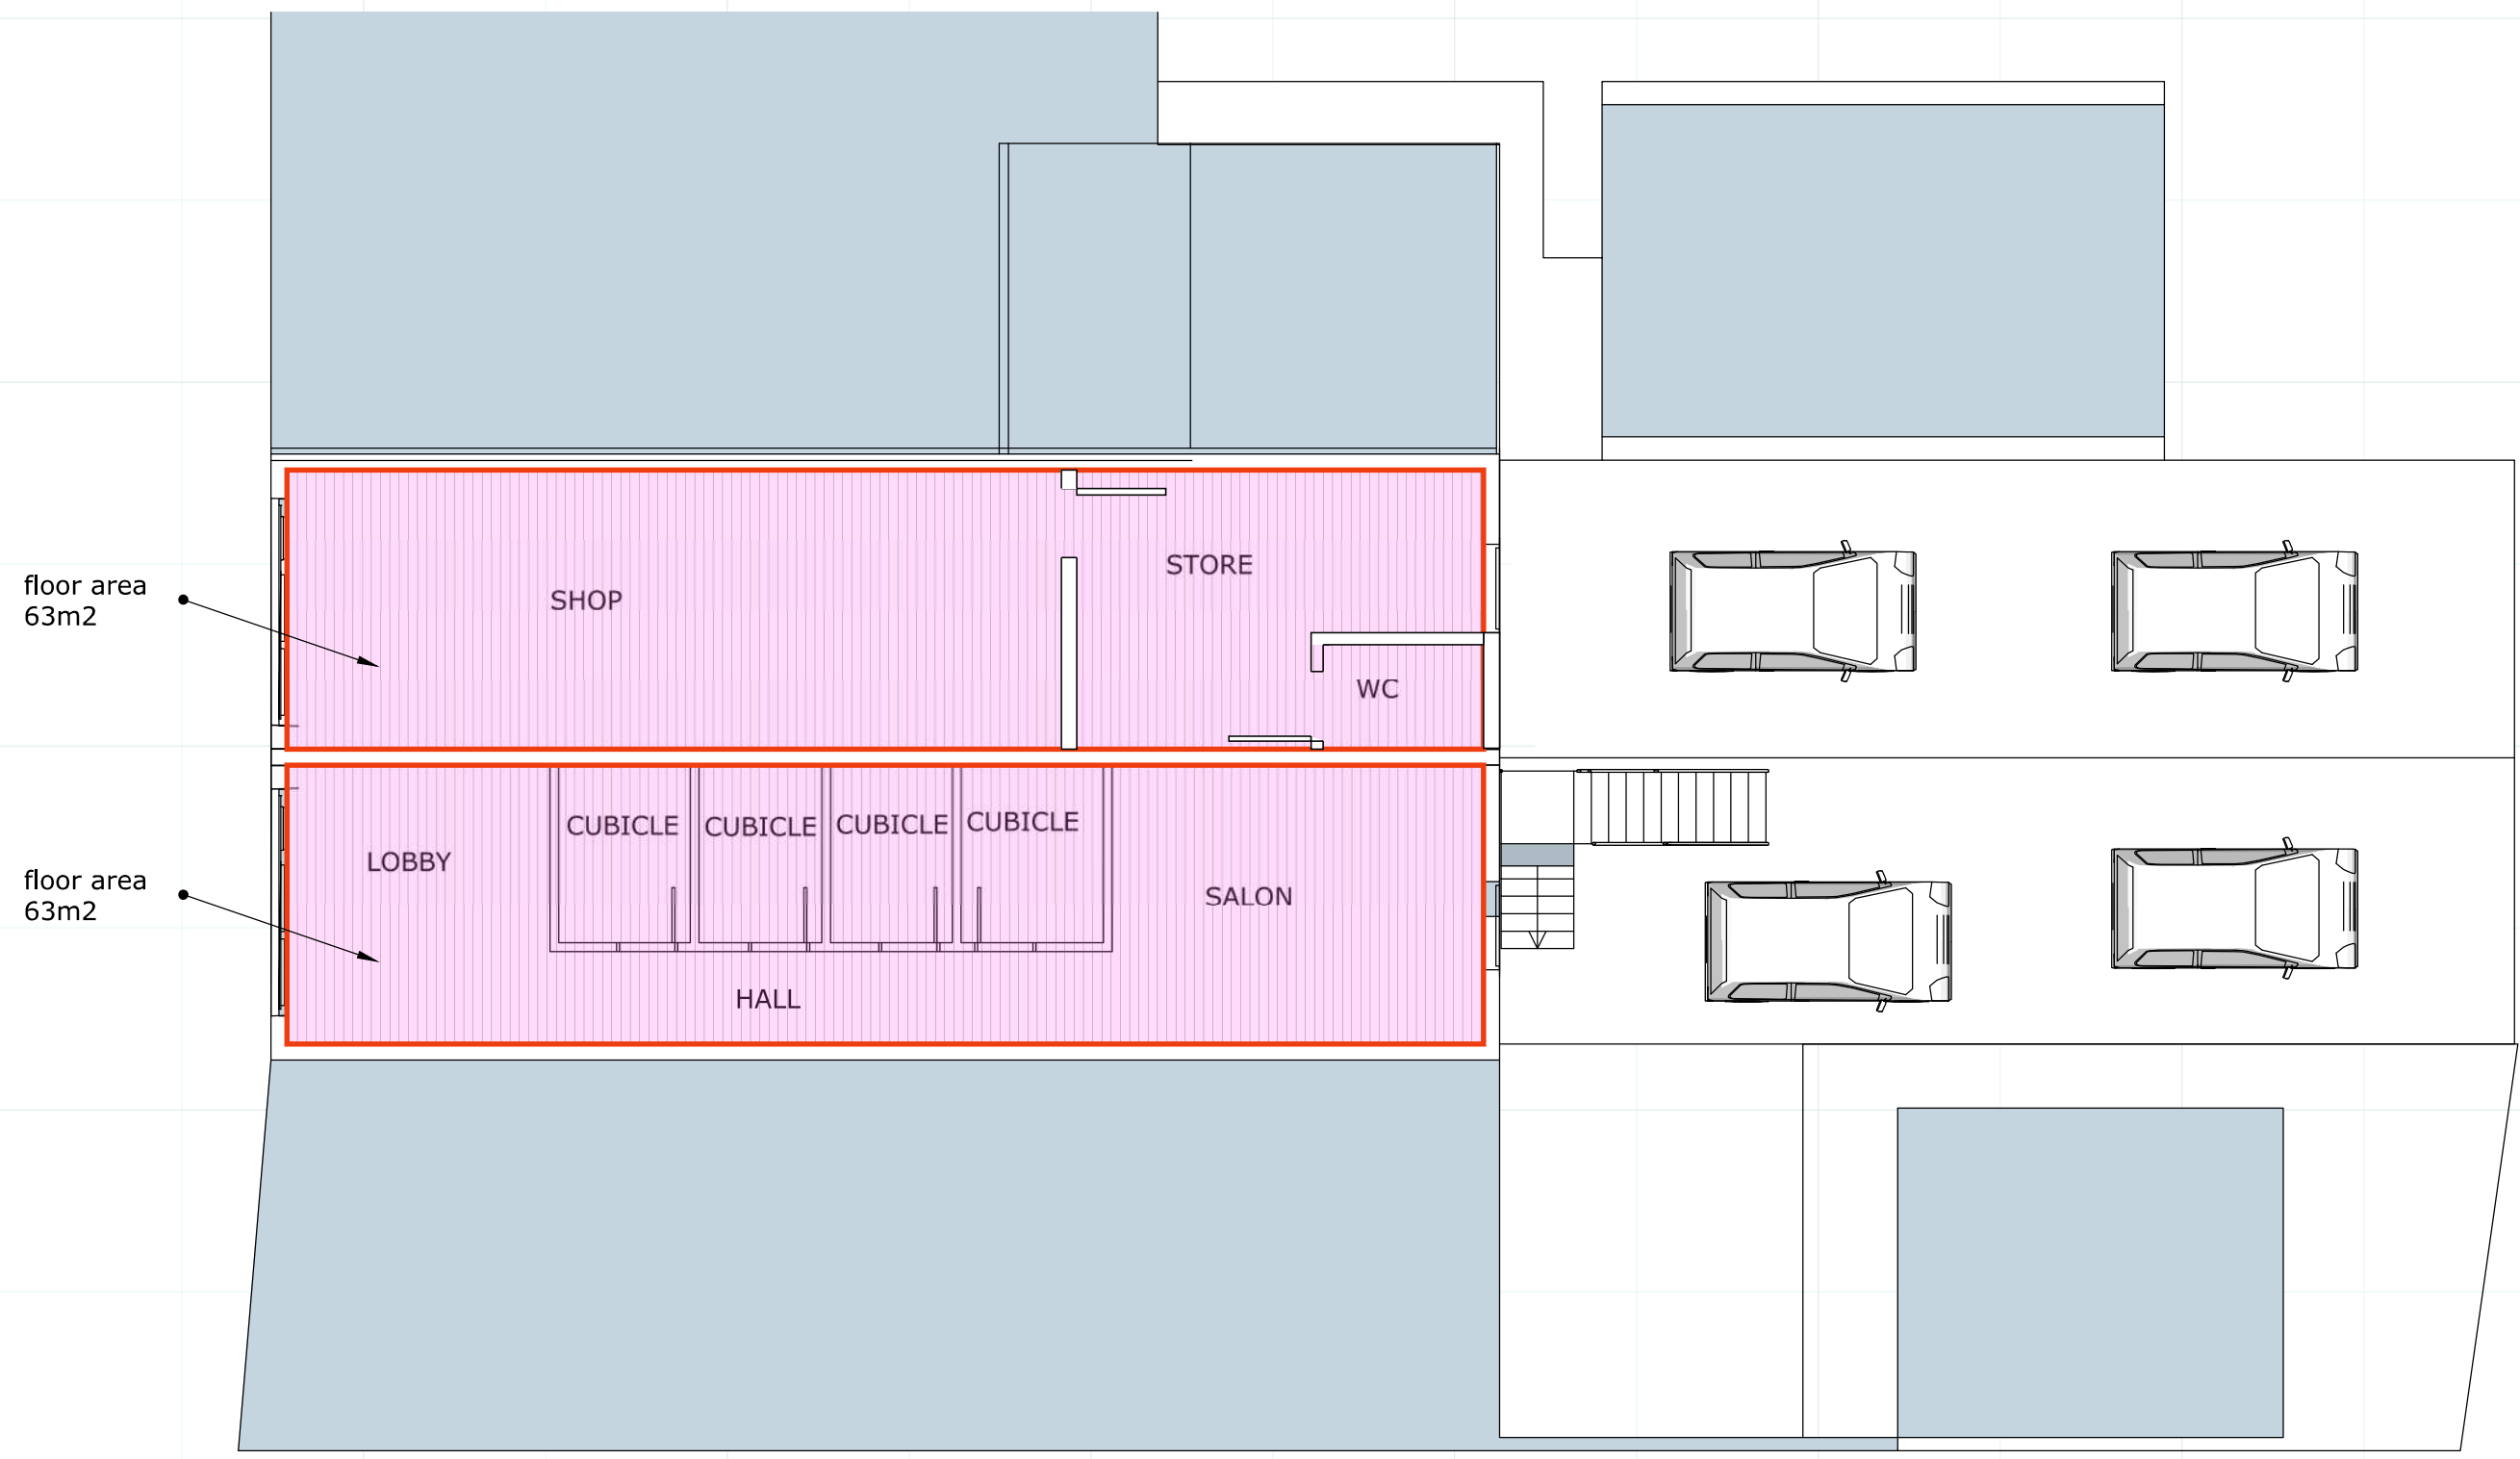


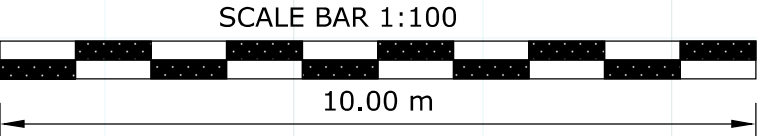

PROPOSED GROUND FLOOR PLAN(SHOPS)