



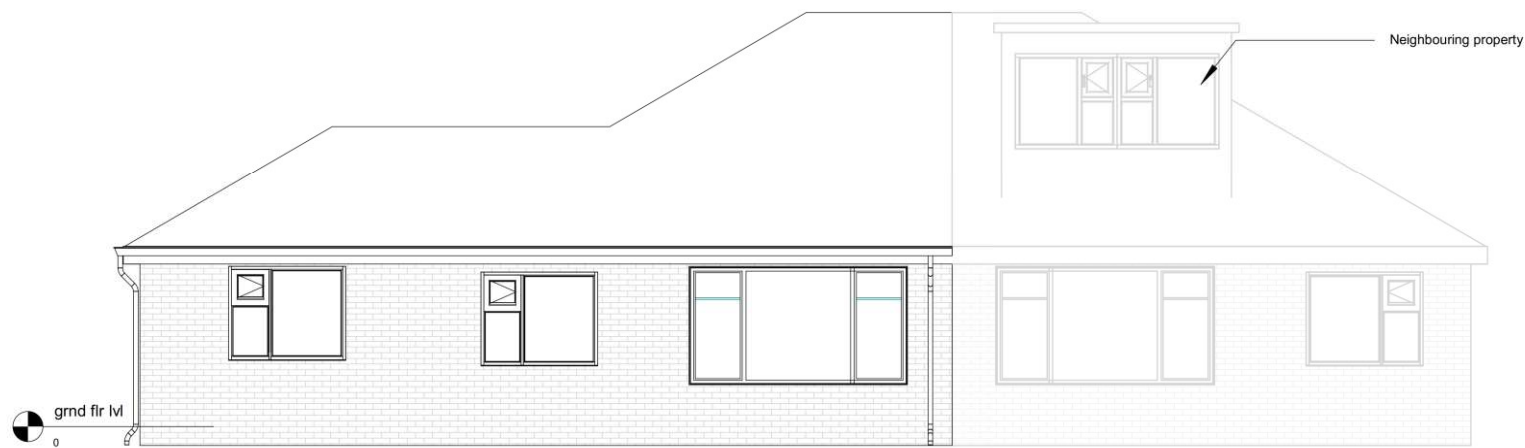

Existing Elevation-Right side - Elevation facing highway



Proposed Elevation-Right side - Elevation facing highway

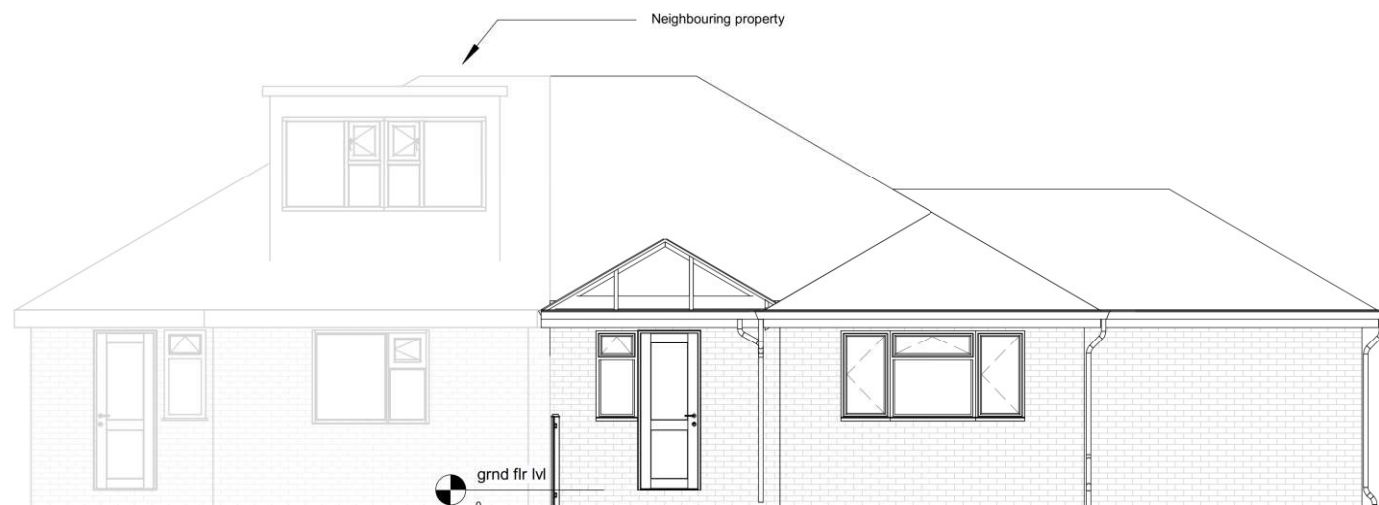

Existing Elevation-Left side - Principal Elevation
(view partially obscured by existing perimeter wall)



Proposed Elevation-Left side - Principal Elevation
(view partially obscured by existing perimeter wall)

1:500		50
1:200		20
1:100		10
1:50		5



All measurement to be checked on site prior to any commenment (C) Copyright of Parkers Design (Southern) Limited. Any reproduction of these drawings will require written authority from the copyright owner. Parkers Design Limited - The Studio @ 90, PO9 2PR www.pexd.co.uk - info@pexd.co.uk - 07776 008822	PROJECT	CLIENT			
	2 Bernina Close PO7 6XH	Pringle			
	SHEET	Date	Issue Date	Scale (@ A3)	1 : 100
		Drawn by	SW	DRAWING NUMBER	REV
	Elevations-Right/Left side	Checked by	SR	P 3	