





SIDE and NE ELEVATION scale 1:100

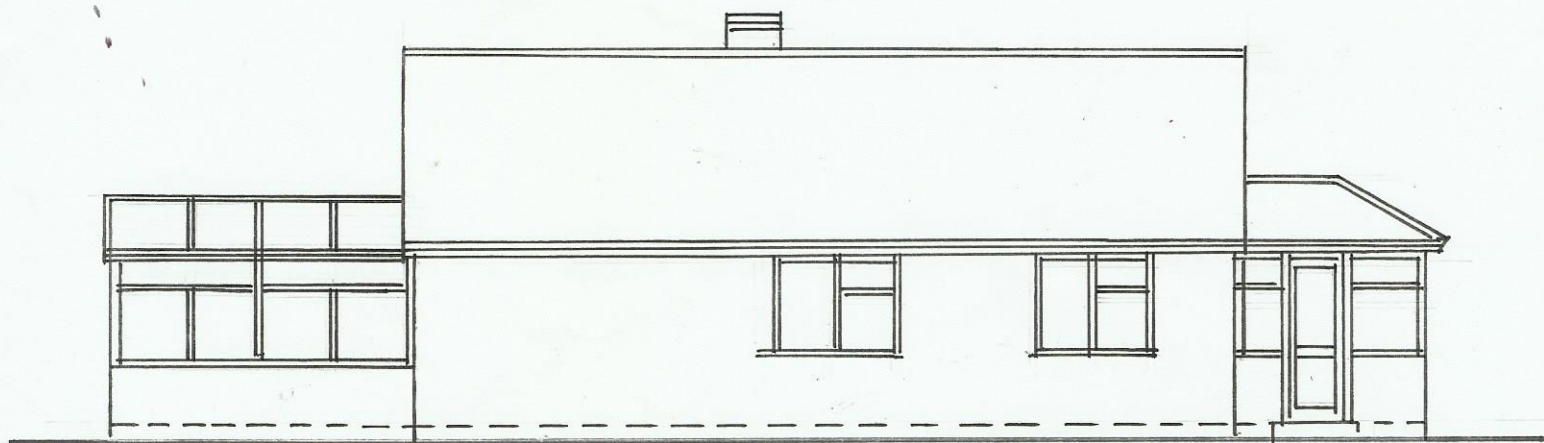

REAR and SE ELEVATION scale 1:100



FRONT and NW ELEVATION scale 1:100

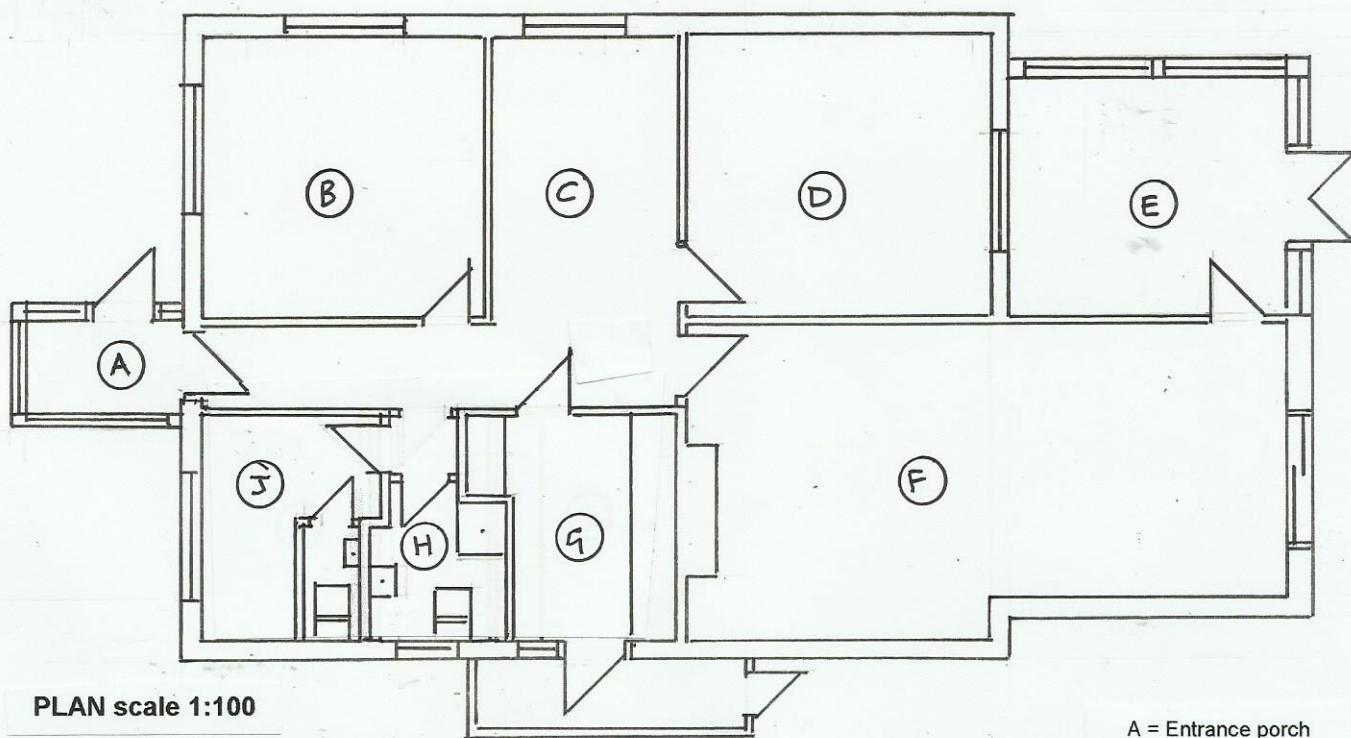

PLAN scale 1:100

- A = Entrance porch
- B = Bedroom 2
- C = Dining Hall
- D = Bedroom 1
- E = Conservatory
- F = Living/Dining room
- G = Kitchen
- H = Bathroom
- J = Study

John Bean RIBA Architect
64 Forest Road, Liss Forest GU33 7BL
Tel 01730 893557 email johnbean.riba@gmail.com

Loft extension to 24 Springvale Road, Cowplain PO8 9DA
For Mr and Mrs Purcell

Drawing JB2988/P2 Existing Plan and elevations scale 1:100