


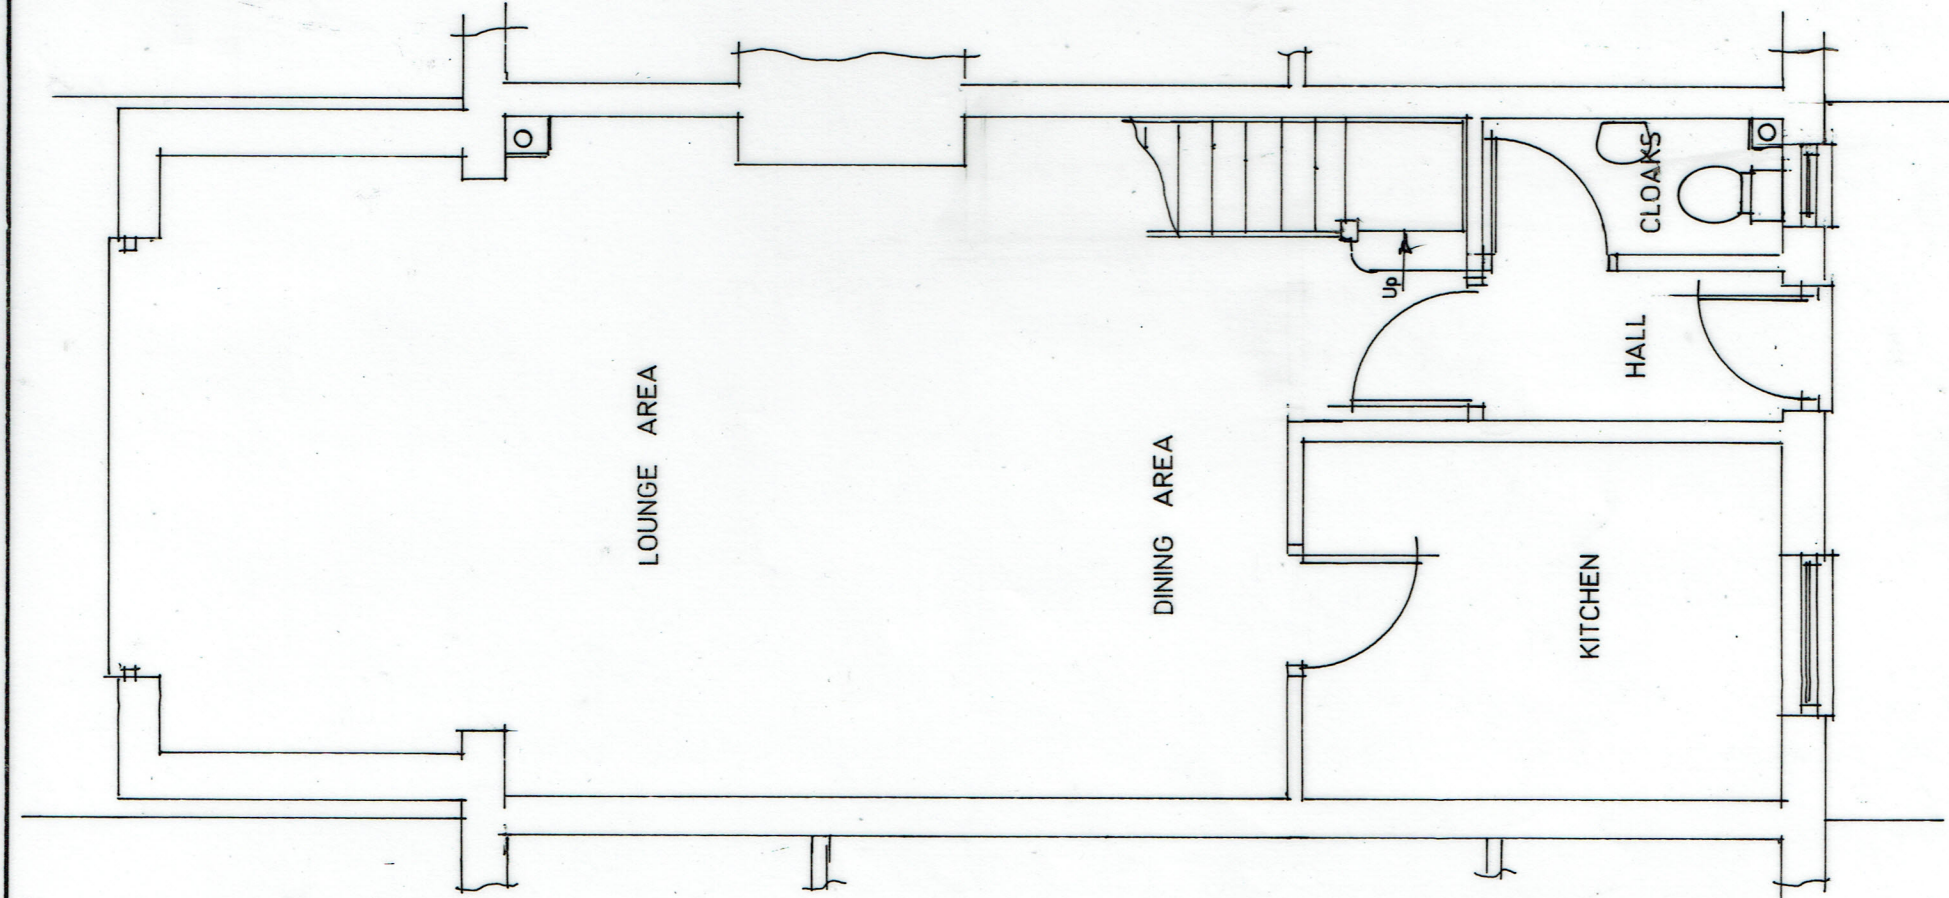


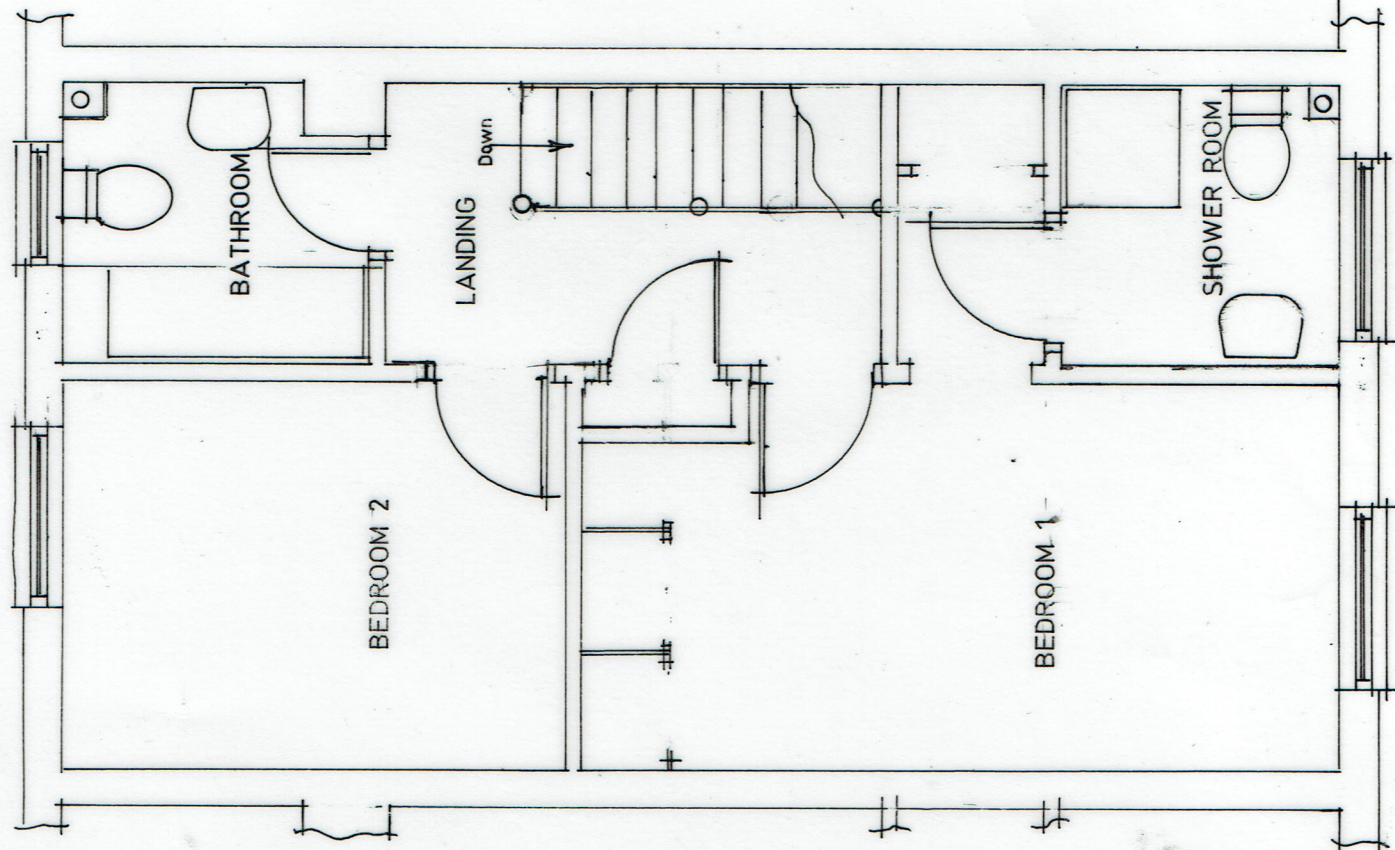


Existing Ground Floor Layout.

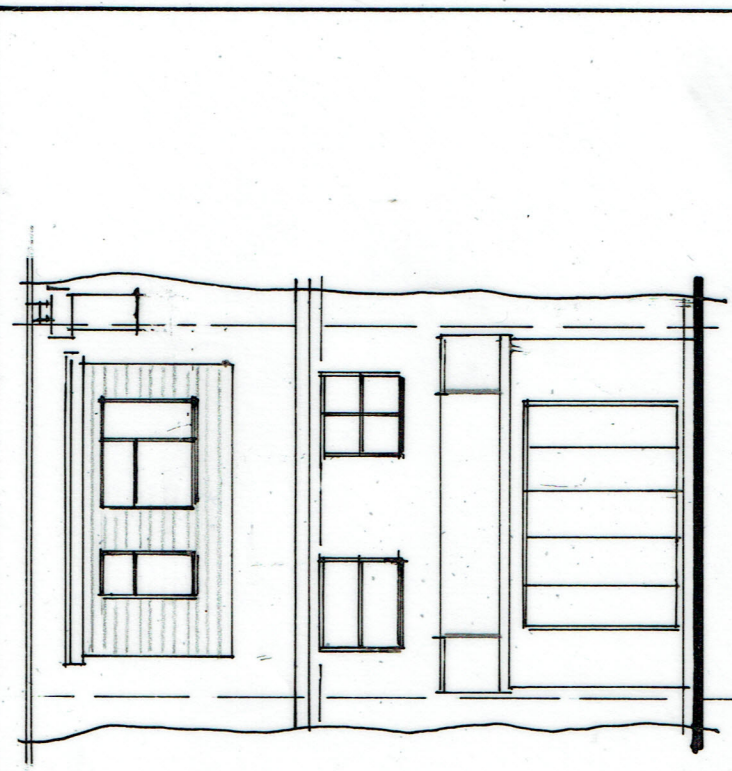

Existing First Floor Layout.

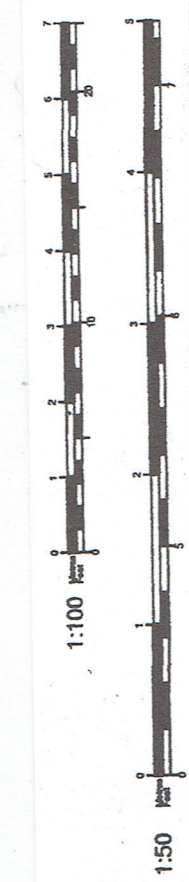

Prop. West S.W. Elevation.

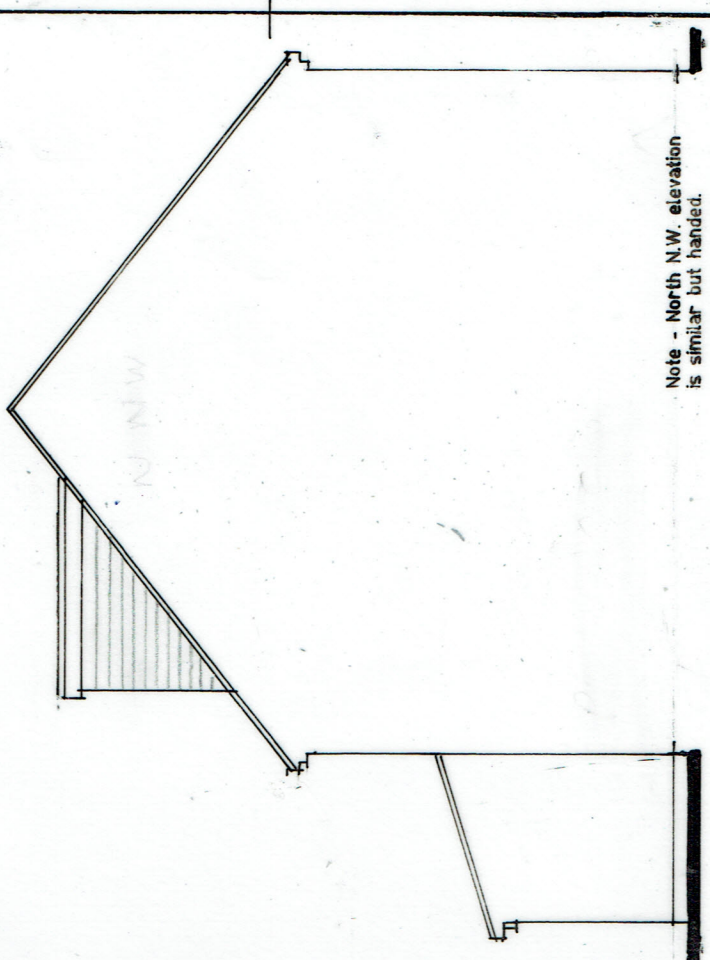

Proposed South S.E. Elevation.

Proposed room in roof with rear dormer at 18 Kings Terrace Emsworth, Hants. PO10 7AA

J Hughes Esq.

Scale	1:50	1:100	Date	December 2021
A3 Drawing Number	1			
Revision.	A			