



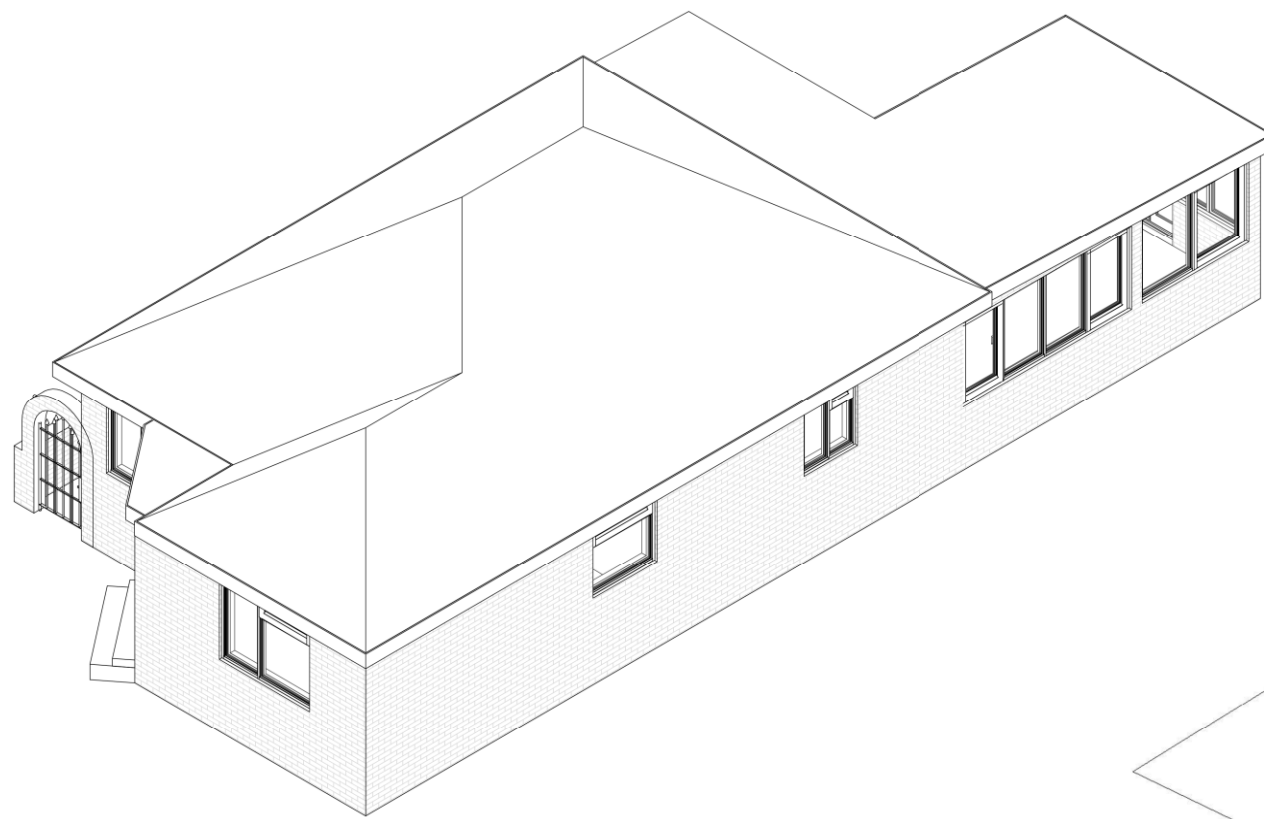

Existing 3D 2

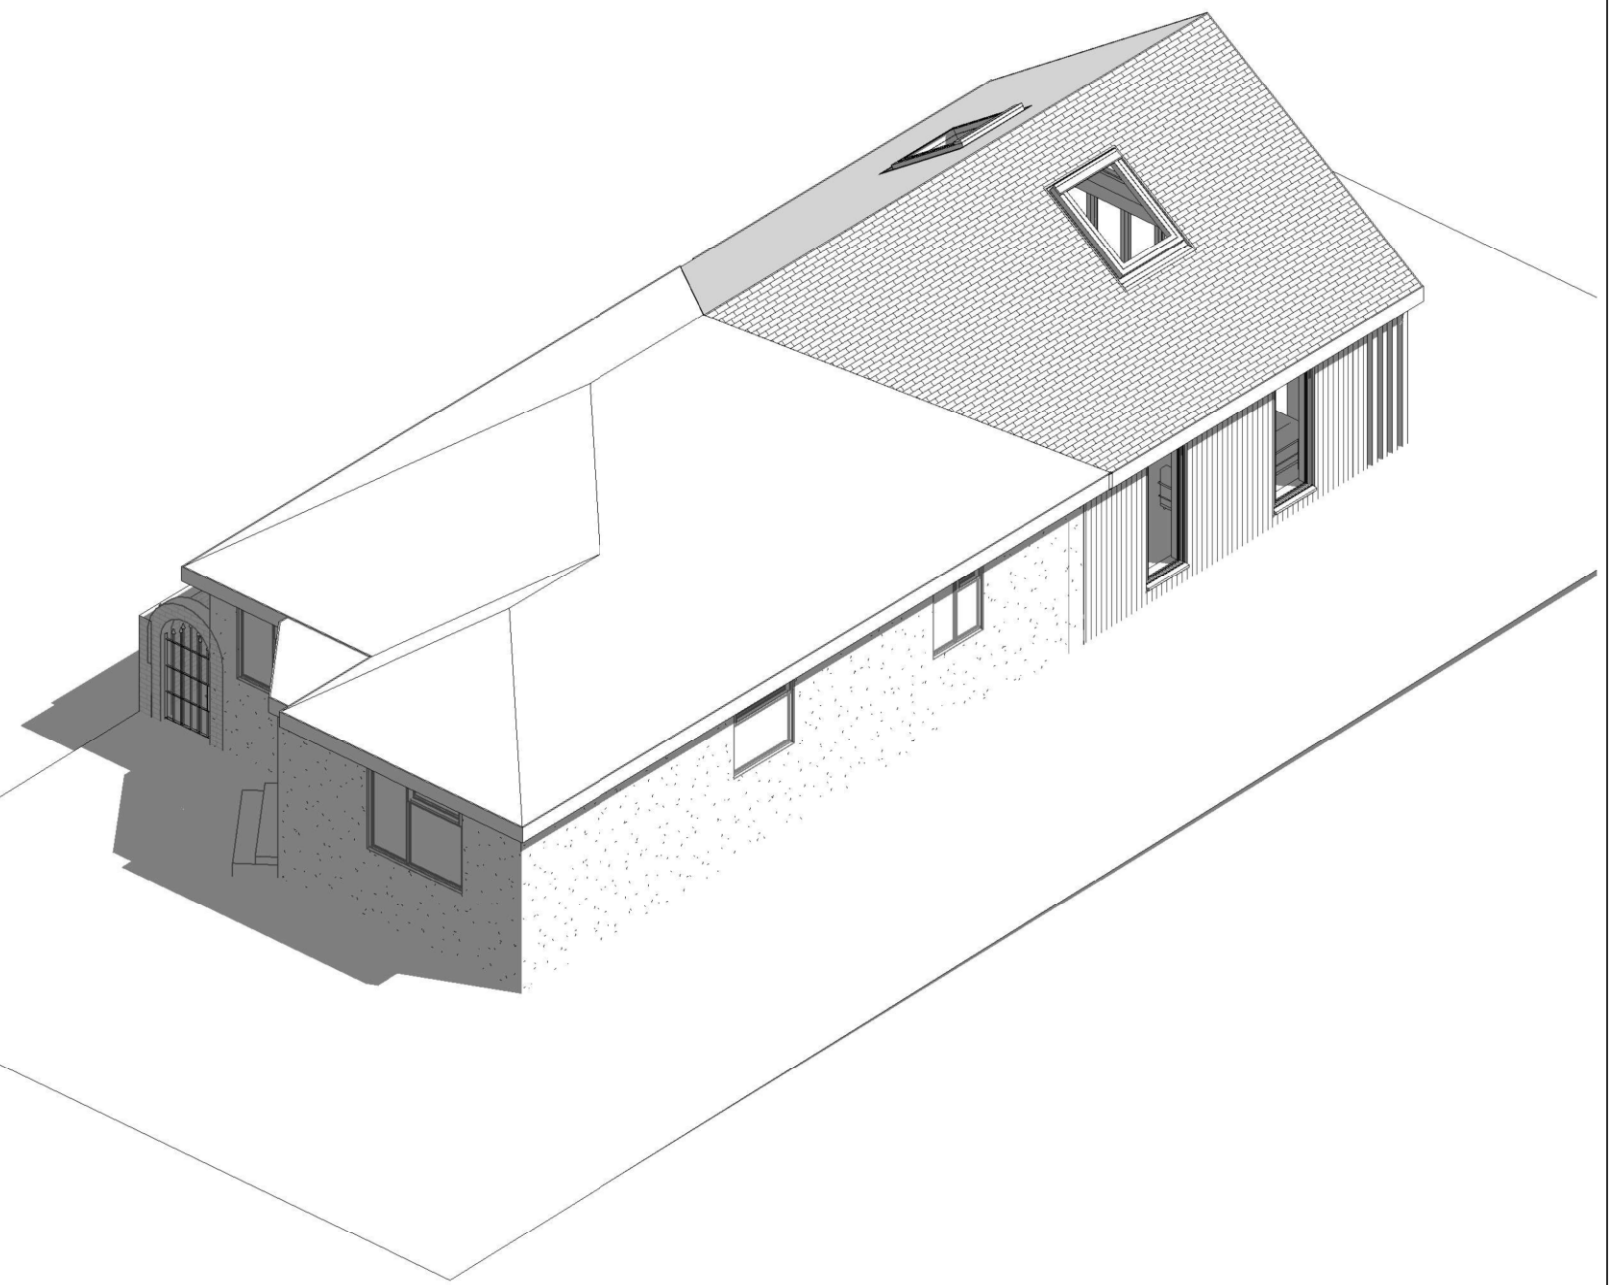

Proposed 3D 2

1:500		50
1:200		20
1:100		10
1:50		5



All measurement to be checked on site prior to any commenment
(C) Copyright of Parkers Design (Southern) Limited. Any reproduction of these drawings will require written authority from the copyright owner.

Parkers Design Limited - The Studio @ 90, PO9 2PR

www.pexd.co.uk - info@pexd.co.uk - 07776 008822

PROJECT		CLIENT				
110 Sunnymead Drive		Falconer				
SHEET		Date		Issue Date	Scale (@ A3)	
		Drawn by		SW	DRAWING NUMBER	REV
		Checked by		SR	P 6	
3D 2						