




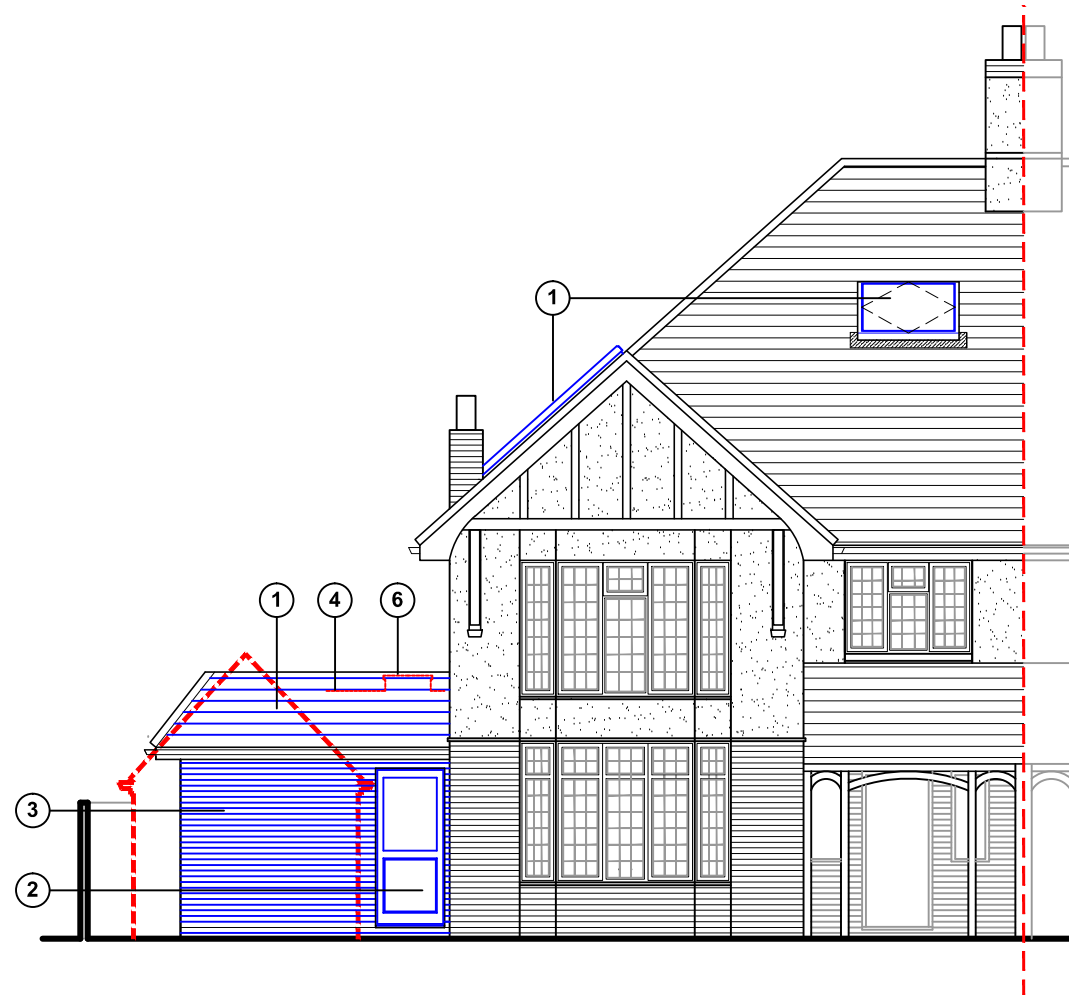

East (front) elevation

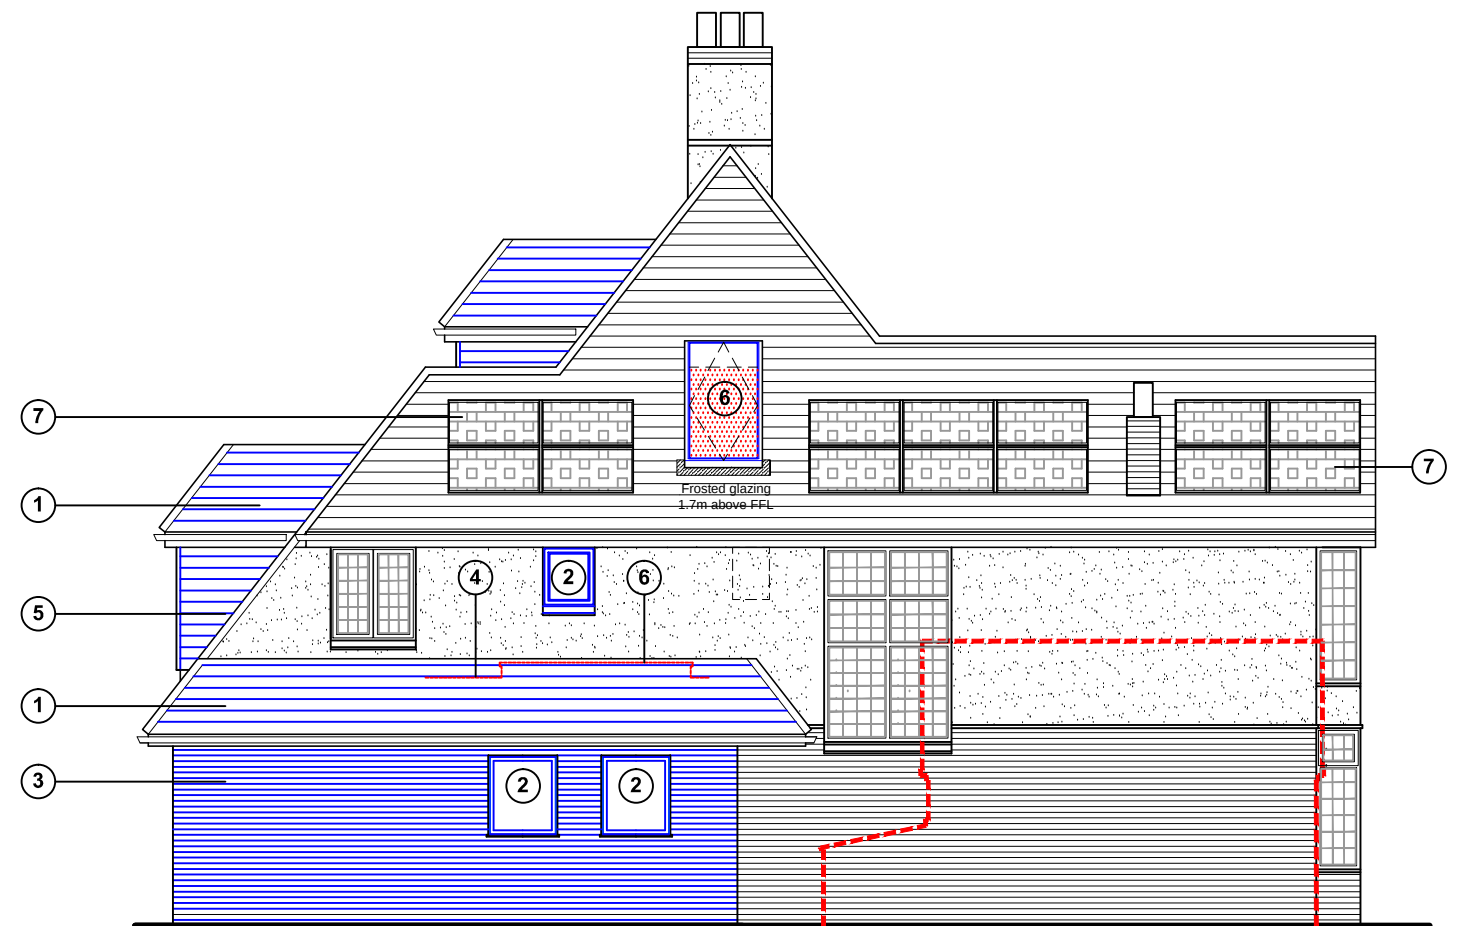

South (side) elevation

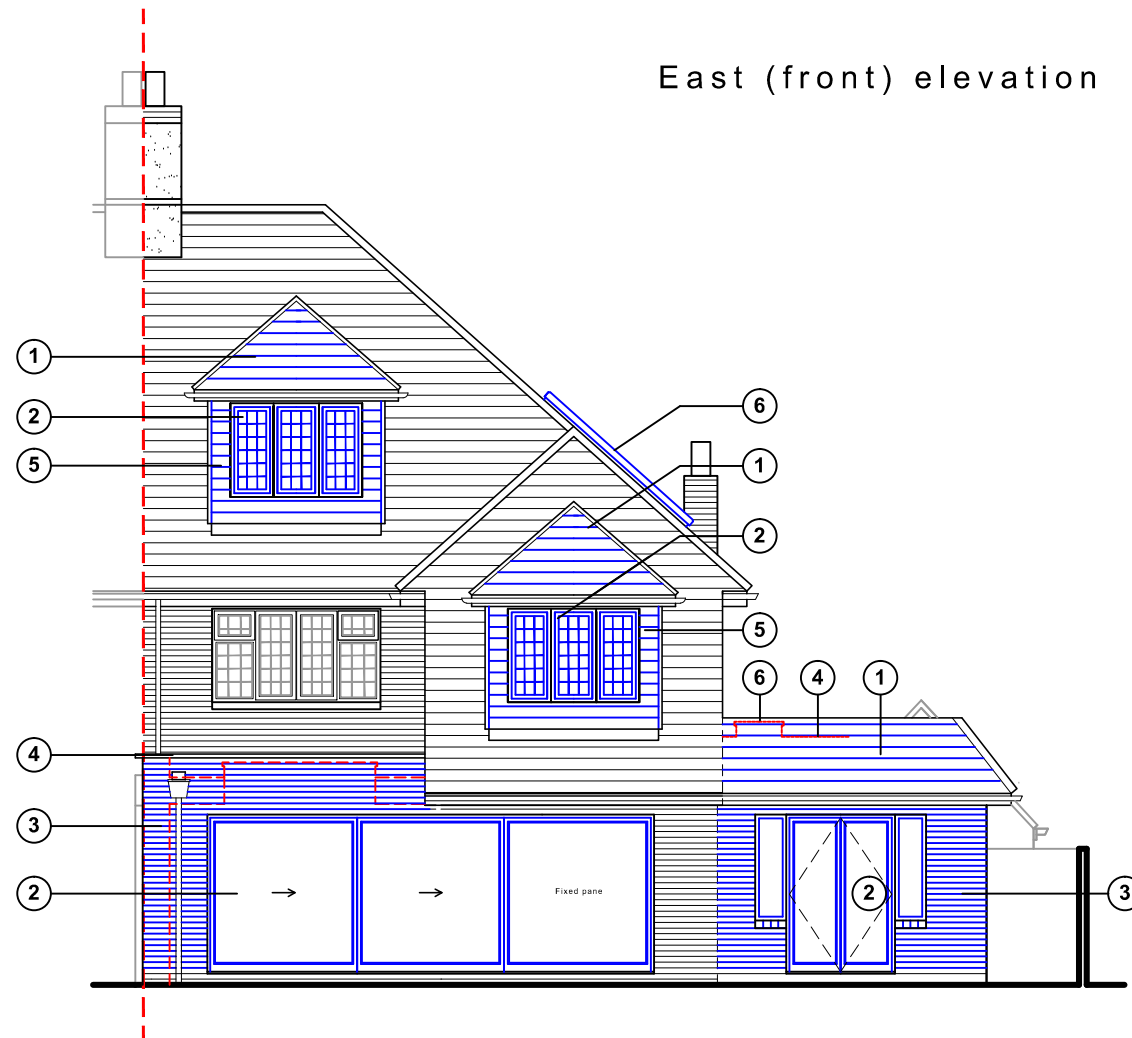

West (rear) elevation

Proposed elevations scale 1:100



Proposed schedule of materials:

- ① Roof tiles to match existing
- ② UpVC doors & windows to match existing
- ③ Bricks to match existing
- ④ Single ply flat roof
- ⑤ Tile hanging to match main roof
- ⑥ Velux skylight / lantern (or similar product)
- ⑦ Solar panels- (exact size & spec TBD)

For MR NEAL & MISS SYE	Title PROPOSED ELEVATIONS	Office Tel: 01243 933732
Project PROPOSED EXTENSION AT WOODLANDS, ADDERBURY AVENUE, EMSWORTH, PO10 7TG	Date OCT 21	Email: admin@jb-architecturedesign.com
	Drawn JB	Scale 1:100 @ A3
	Job Number PL519.21	Checked -
	Drawing Number -06	Web: www.jb-architecturedesign.com
	Revision C	