



PHYSICAL SCALE IN METERS @ 1:100

NOTES:
This drawing has been produced solely for PLANNING/DESIGN.
Do not Scale from this Drawing except for planning purposes.
Any change shown is presumed and to be checked on site
before commencement of works.
This drawing is the copyright of MF Designs Ltd.

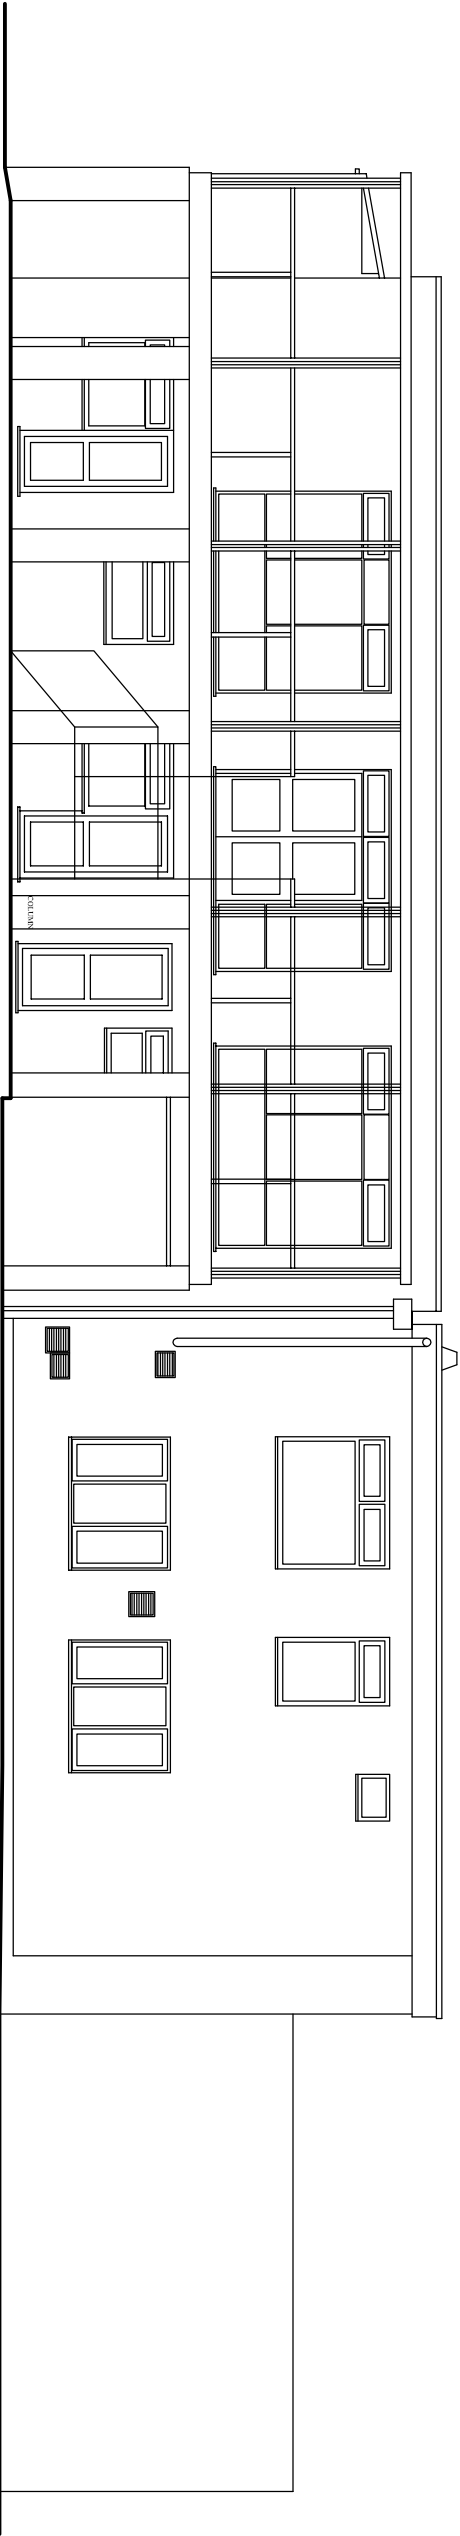

Existing East

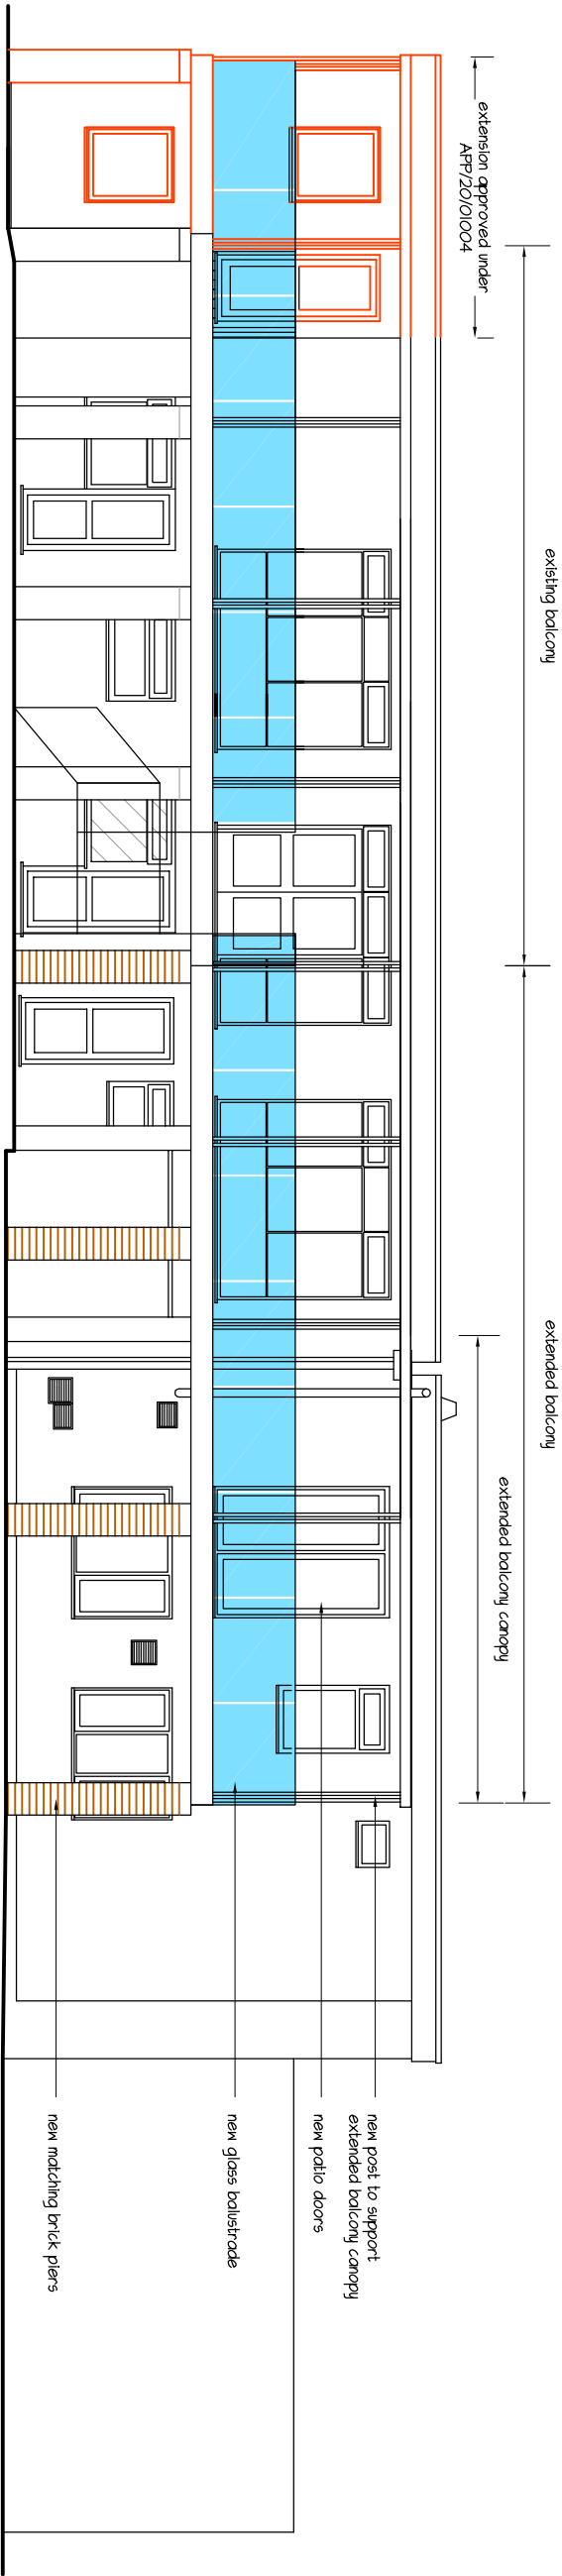

Proposed East

BALCONY EXTENSION THE AVENUE LAWN TENNIS SQUASH & FITNESS CLUB

mf designs ltd

Chartered Architects



36 Grove Road • Havant • Hampshire • PO9 1AR
Director: Martin Farrer RIBA • Co Registration No.4507379

t/f 02392 470967
e admin@mfdesigns.org.uk

Date: Sep 2021
Scale: 1:100

Job No: 3223
Dwg No: P_BAL_03