



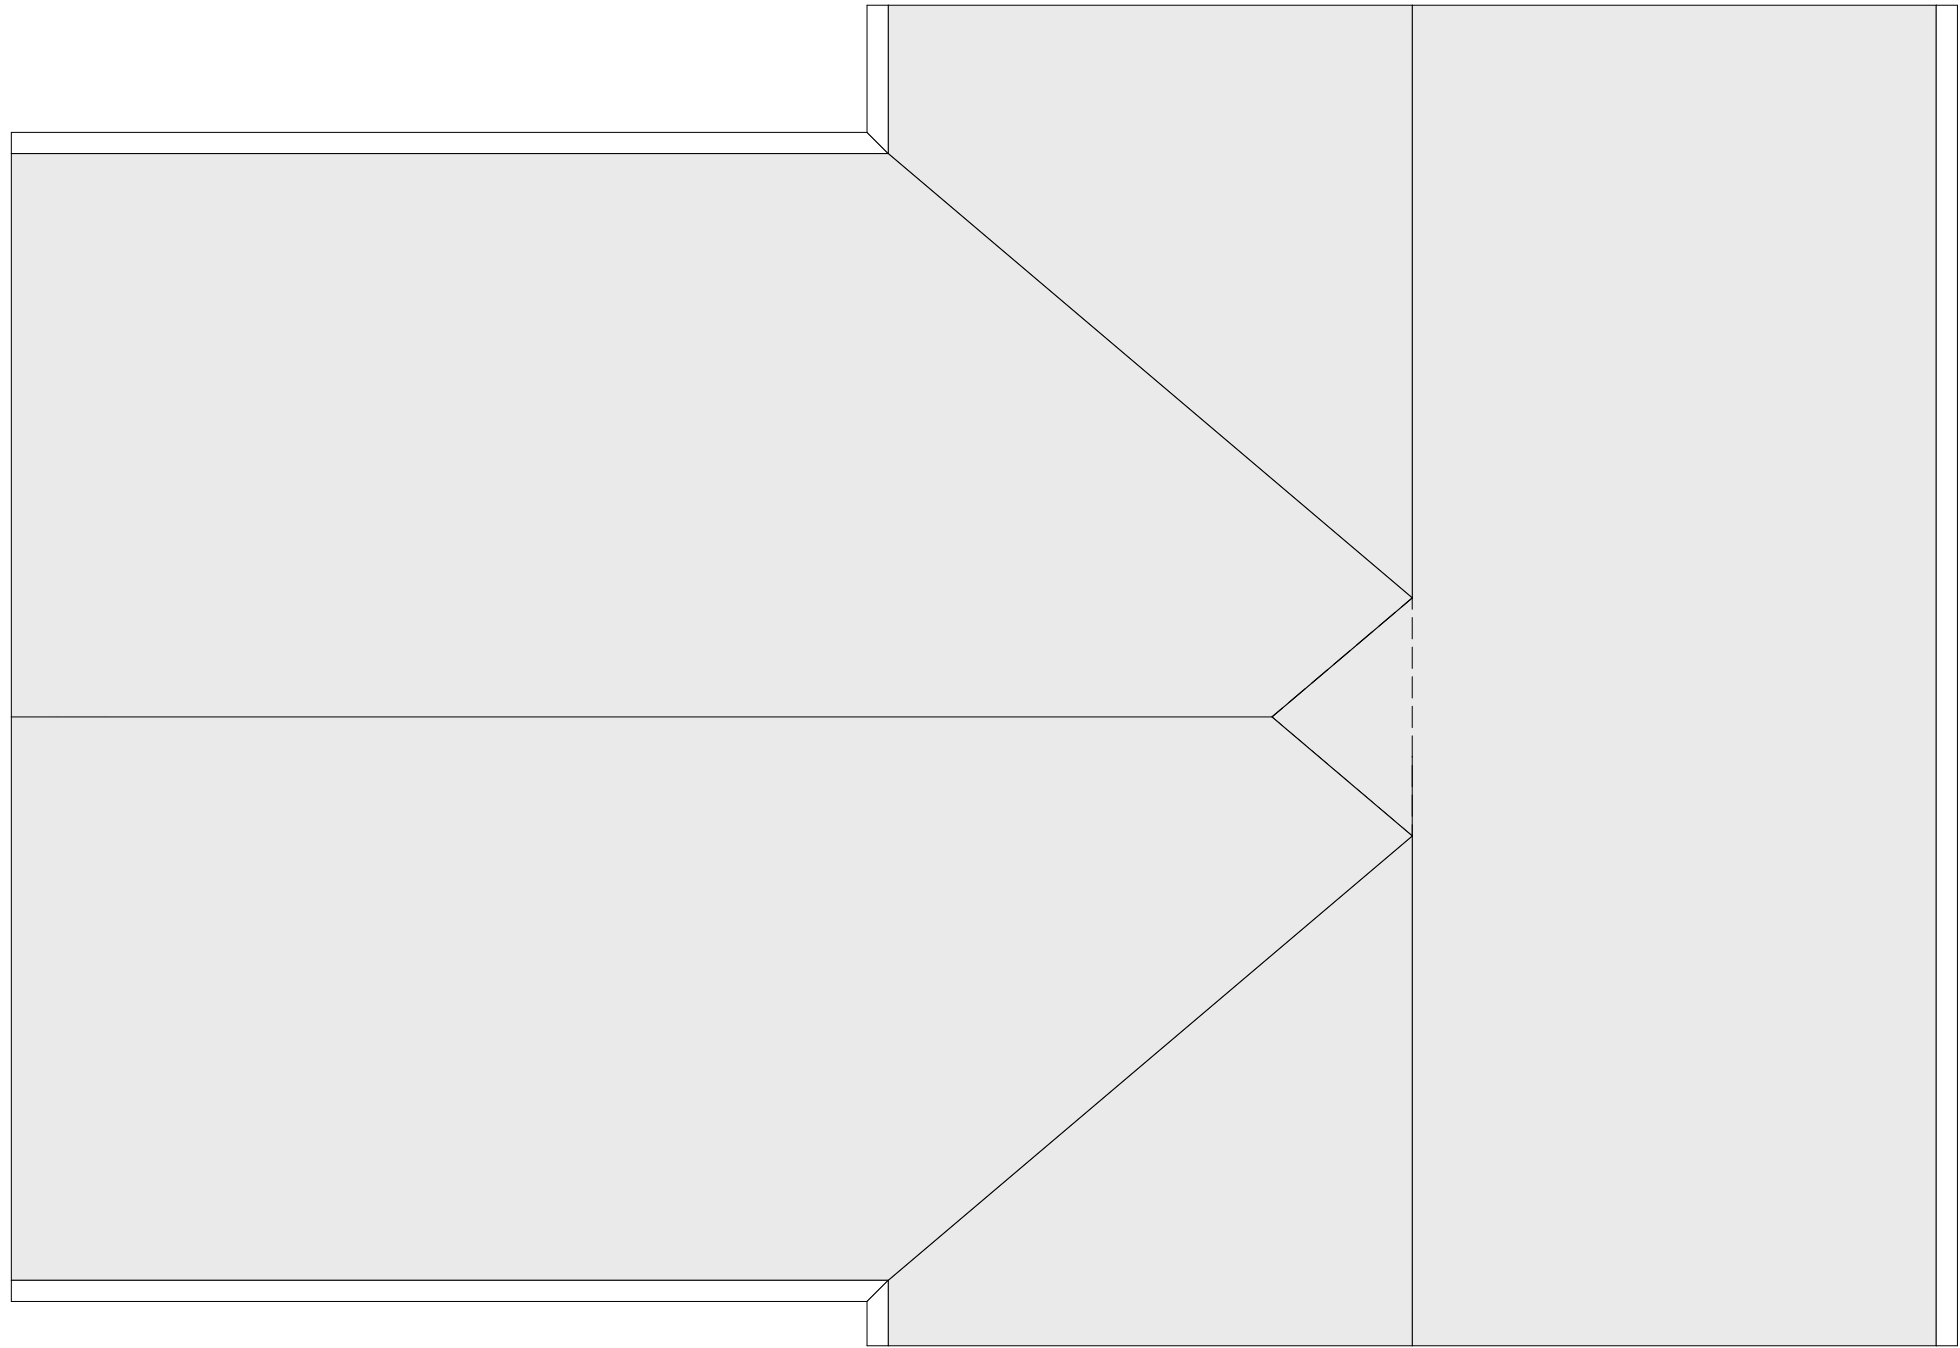


2
- RL-Existing roof plan
1:50

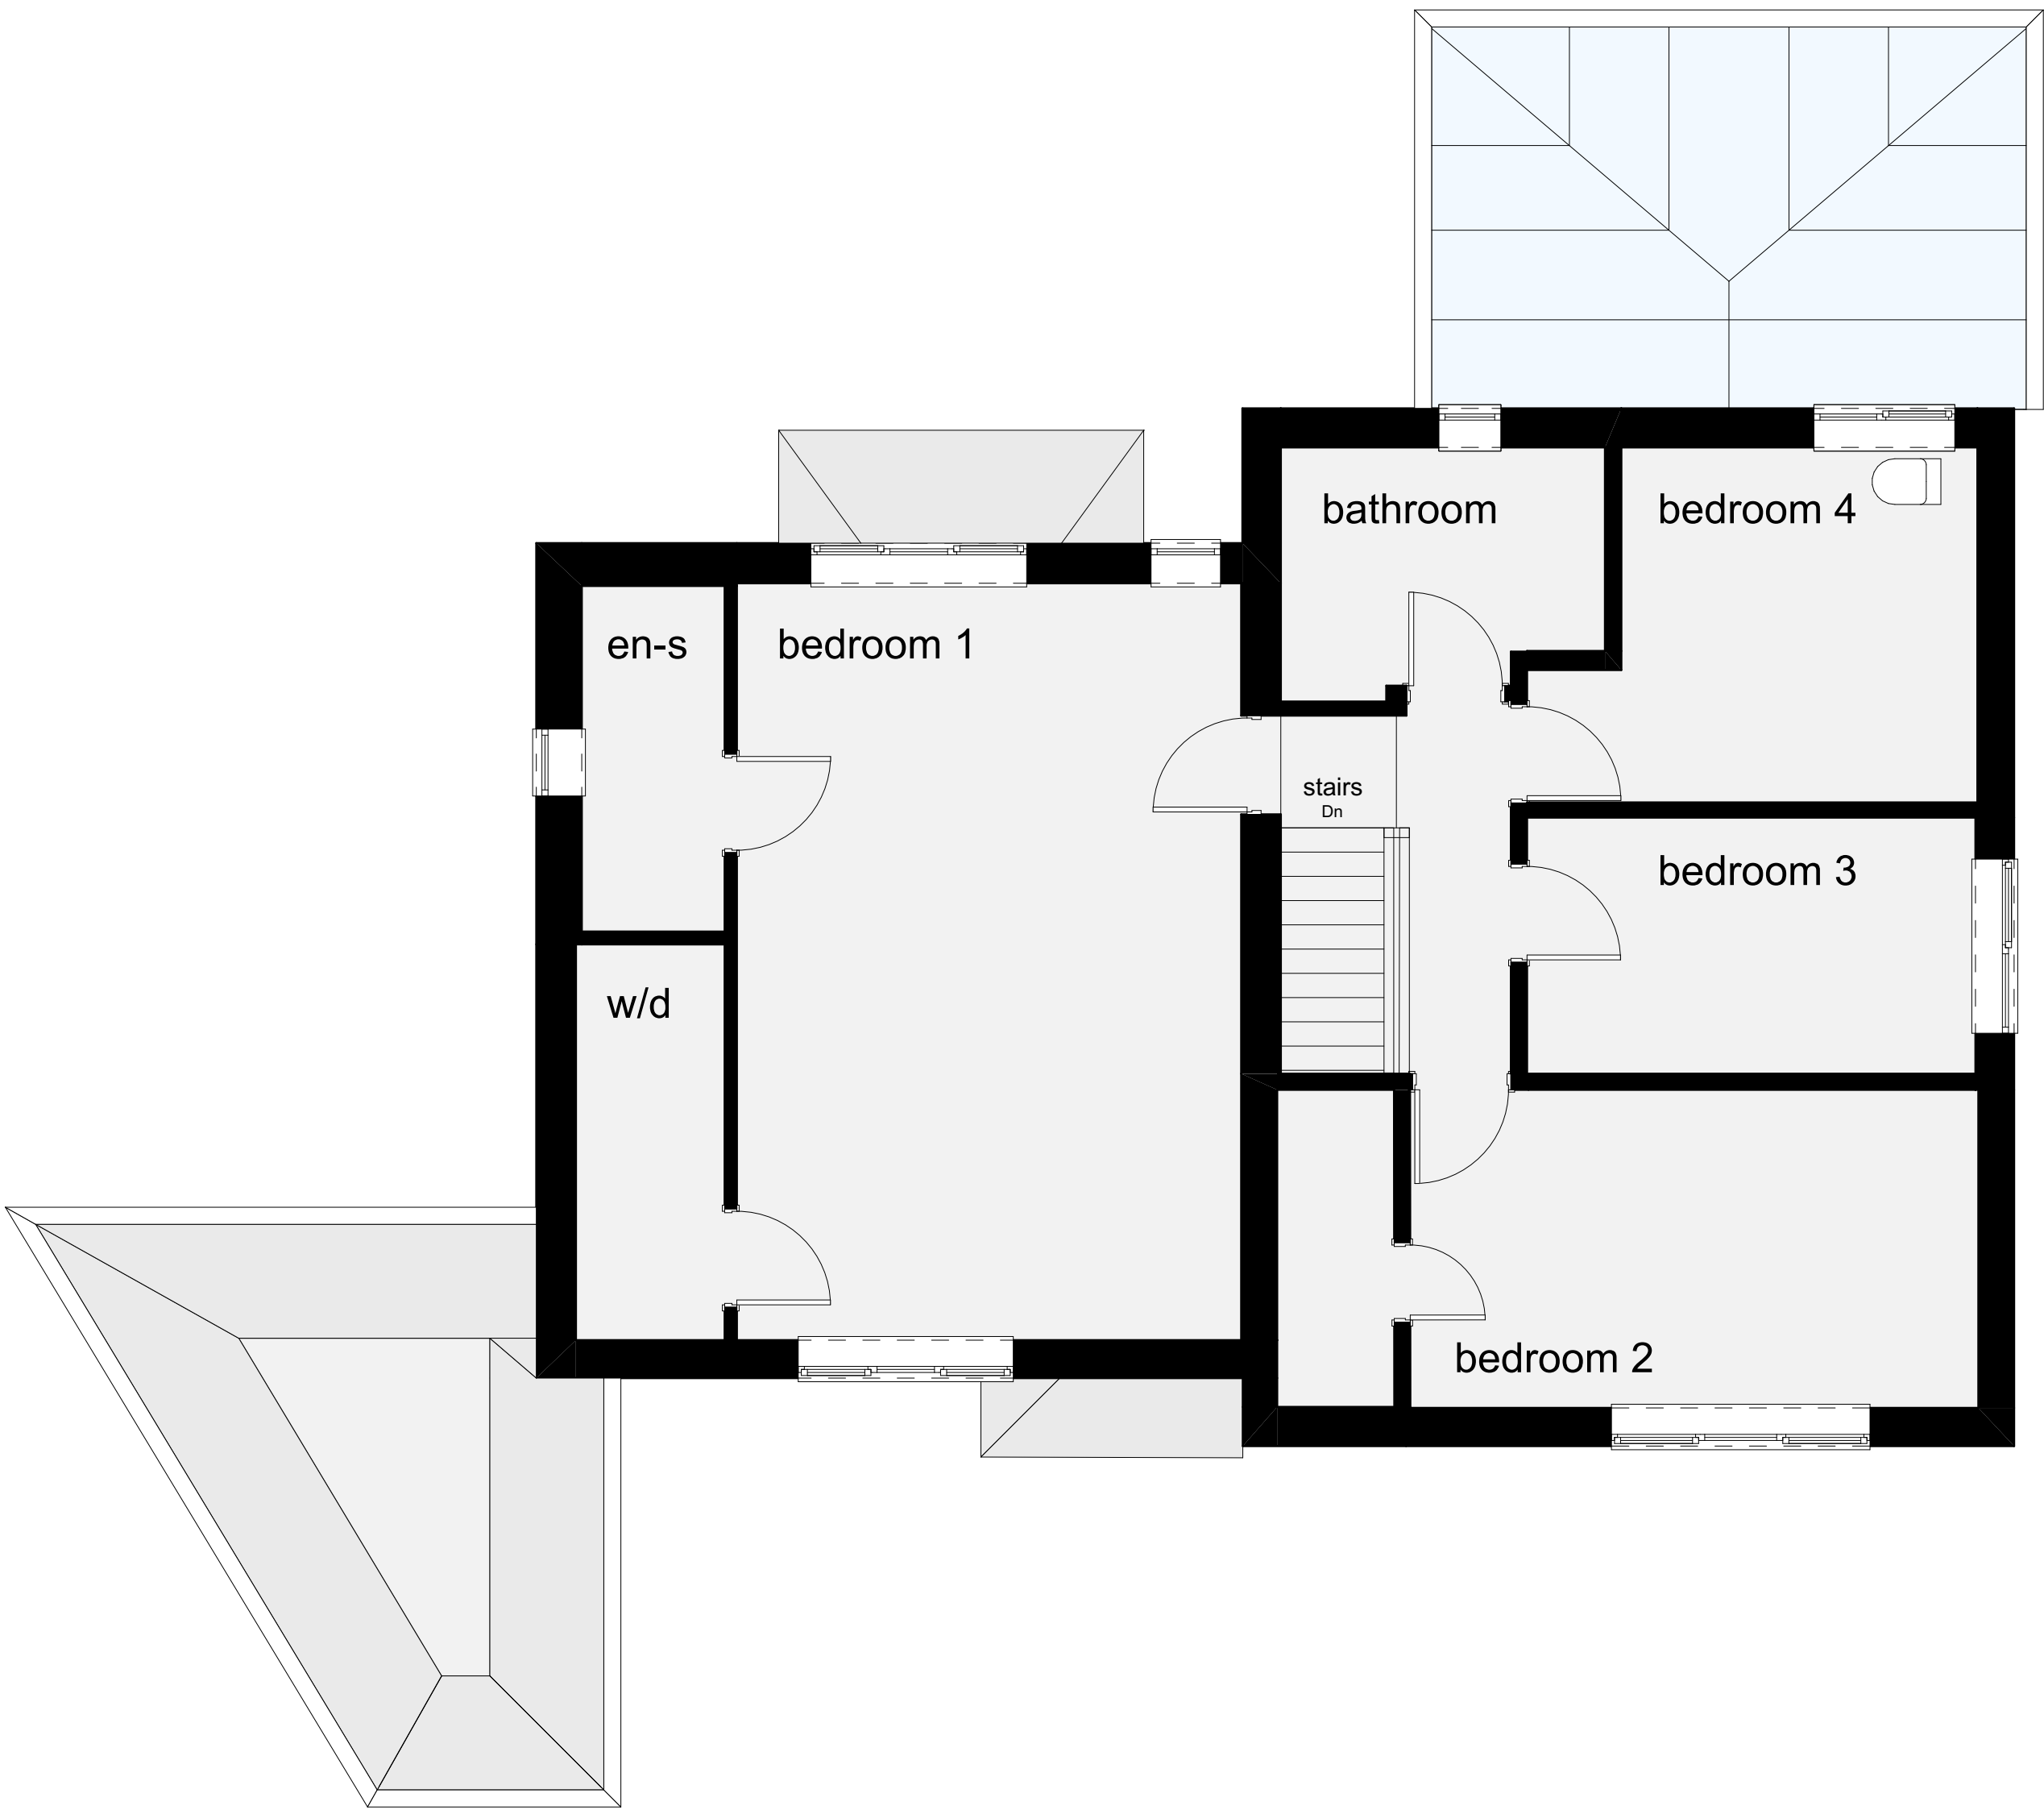

1
- FFL-Existing first floor level plan and roof level over plan
1:50

E-02

E-02

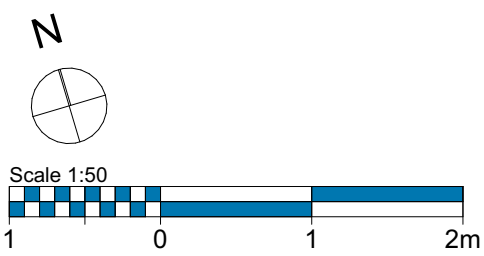

client
Mr. and Mrs. Major-Bunce
proposed
Proposed Extensions
76A Durlay Avenue, Waterloo. PO8 8UZ.

Existing First Floor Plan and Roof Plan

23 July 2021 0664-03.003.01
150 A1

RevID	ChID	Issue Name	Date
01		Planning Application	27/07/2021

☐ preliminary ☒ planning ☐ building regulations ☐ production
☐ tender ☐ construction ☐ as built ☐ other

the
The Steven Barlow Partnership
The Studio, 81 Manor Road,
Portsmouth, Hampshire. PO1 5LB.
United Kingdom.

tel
+44 (0) 800 756 9776
email
info@tsbp-architecture.co.uk
tsbp-architecture.co.uk

only the original drawing should be relied on. Plans are liable to distortion in transmission to the web. Do not scale off this drawing in any event except for planning application purposes. Figure dimensions must be used if in doubt contact THE STEVEN BARLOW PARTNERSHIP.

Contractor to check and verify all levels, datum's and dimensions on site and shall report any discrepancies or omissions to THE STEVEN BARLOW PARTNERSHIP prior to commencement of work and during construction phase. This drawing is to be read and understood in conjunction with structural, mechanical, electrical and/or any other consultants' documentation as may be applicable to the project prior to the commencement of work and its duration.

This drawing including notes has been prepared and produced for the client named for the project detailed and solely for the purposes indicated and is not intended for use by any other person or for any other purpose.

© Copyright 2021 - The Steven Barlow Partnership (TSBP Architecture)
Chartered Institute of Architectural Technologists Chartered Practice
Principal - Steven V. Barlow MCAT