


WEST HAYE ROAD

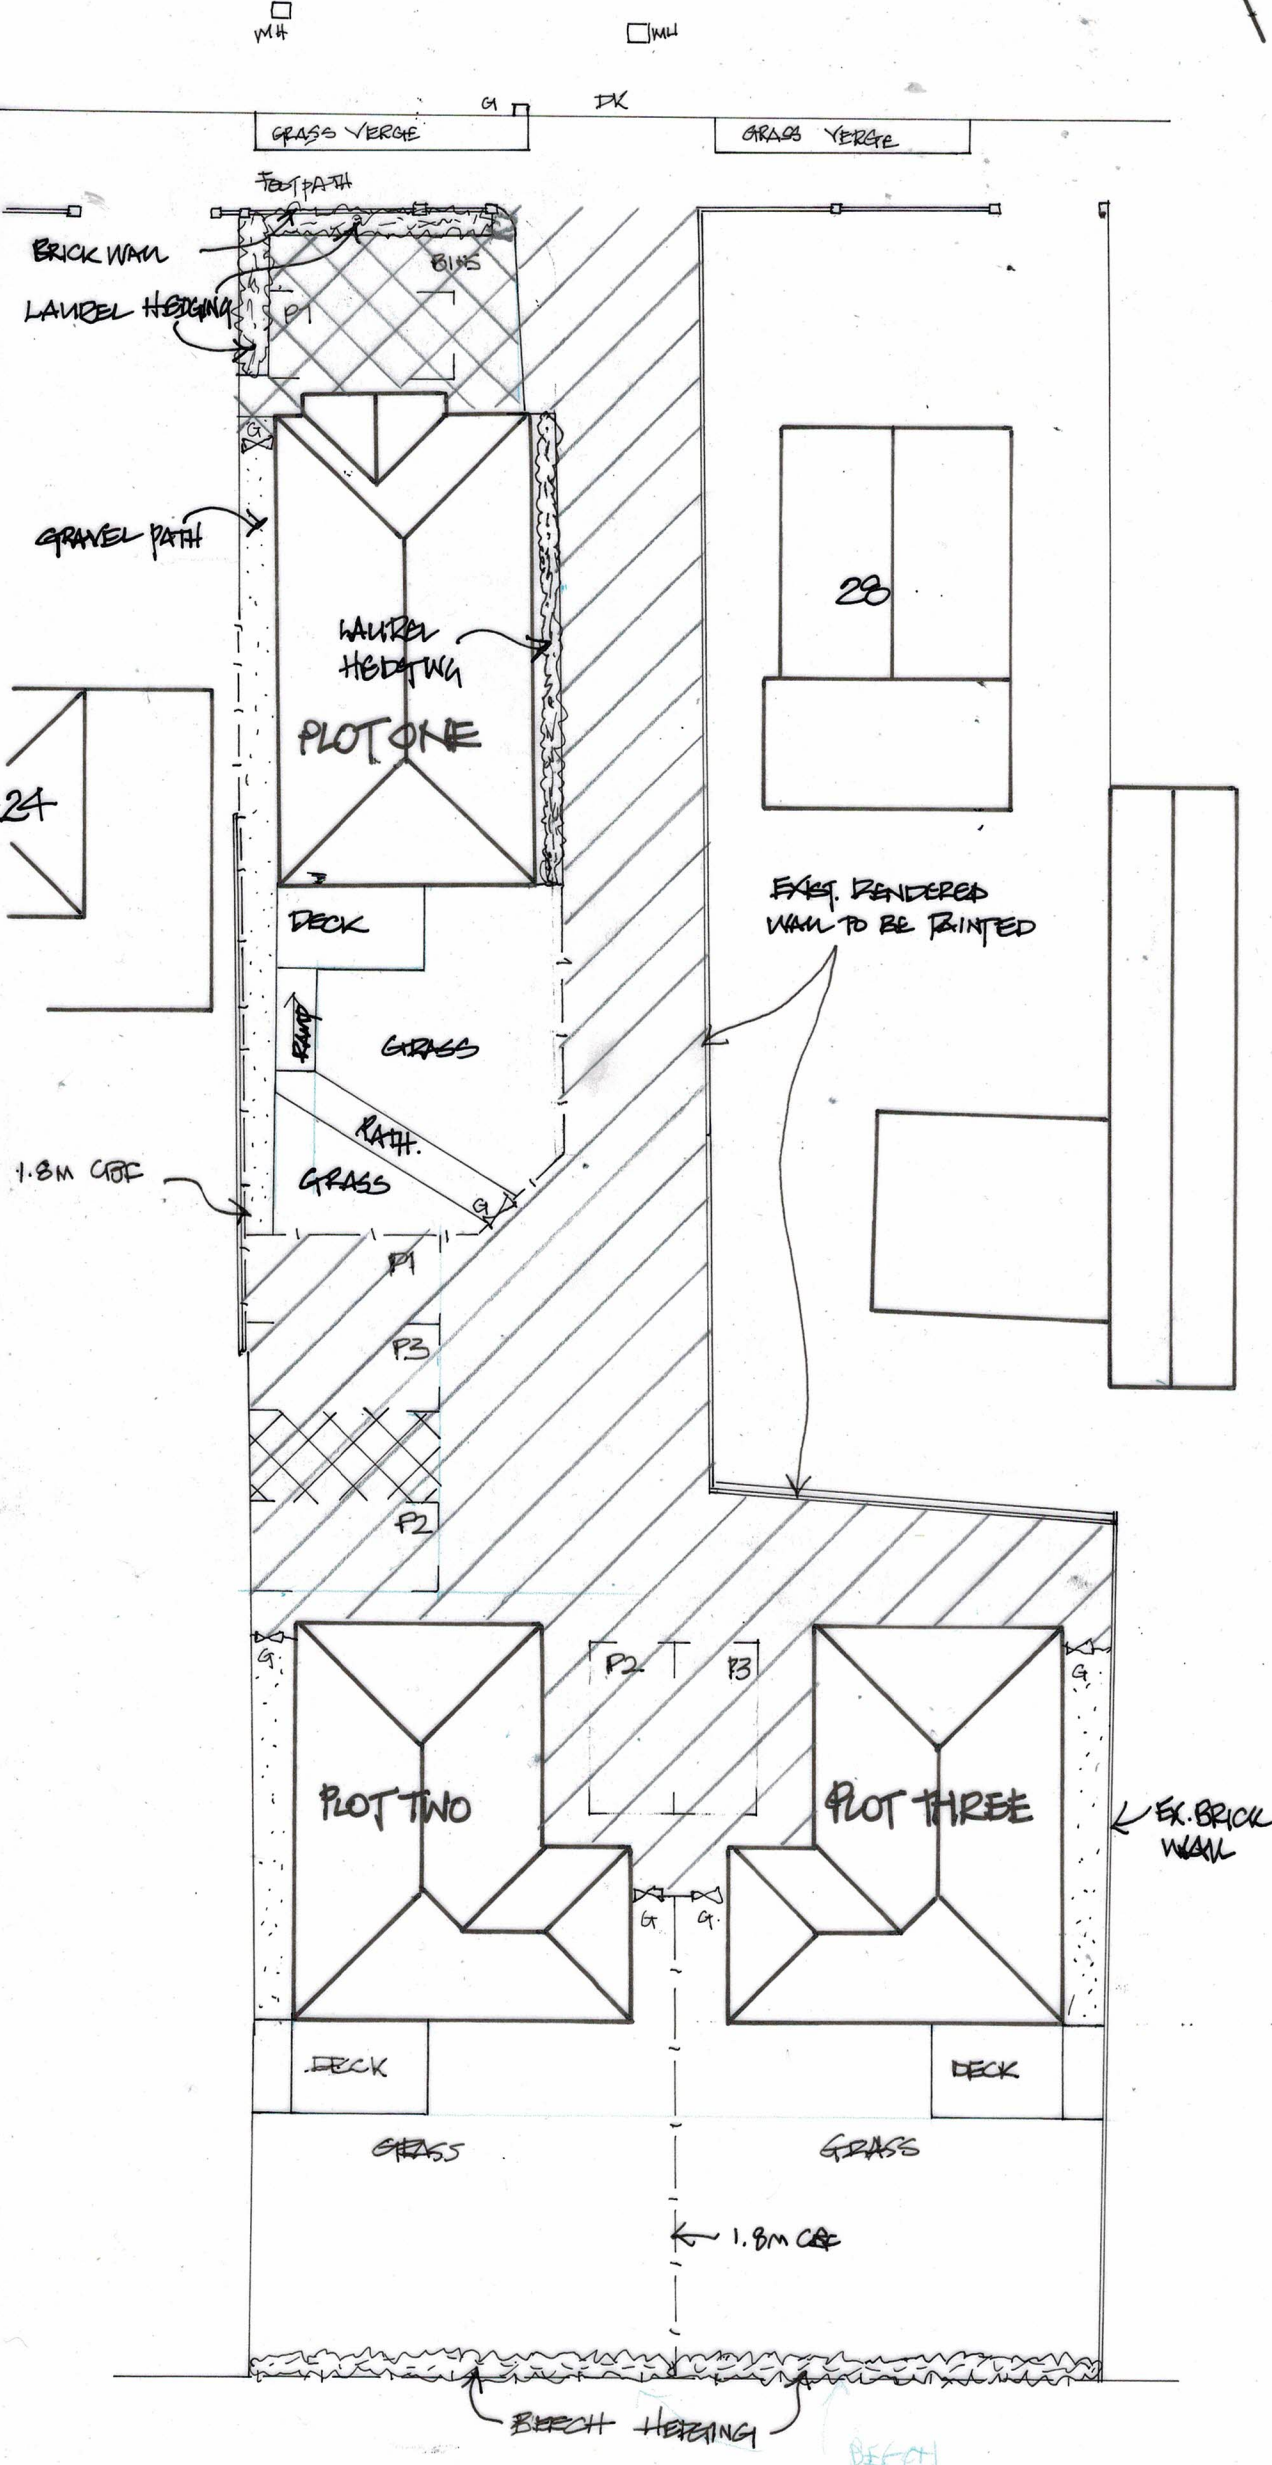

- ASPHALT
- BRICK BLOCK PAVING

CYCLE STORAGE VIA CYCLE HOOP LOCATED WITHIN SECURE REAR GARDEN

DEVELOPMENT AT
26 WEST HAYE ROAD
HAULING ISLAND
for
Mr & Mrs B. Smith
Scale 1:200 @ A3

LANDSCAPING DETAILS