


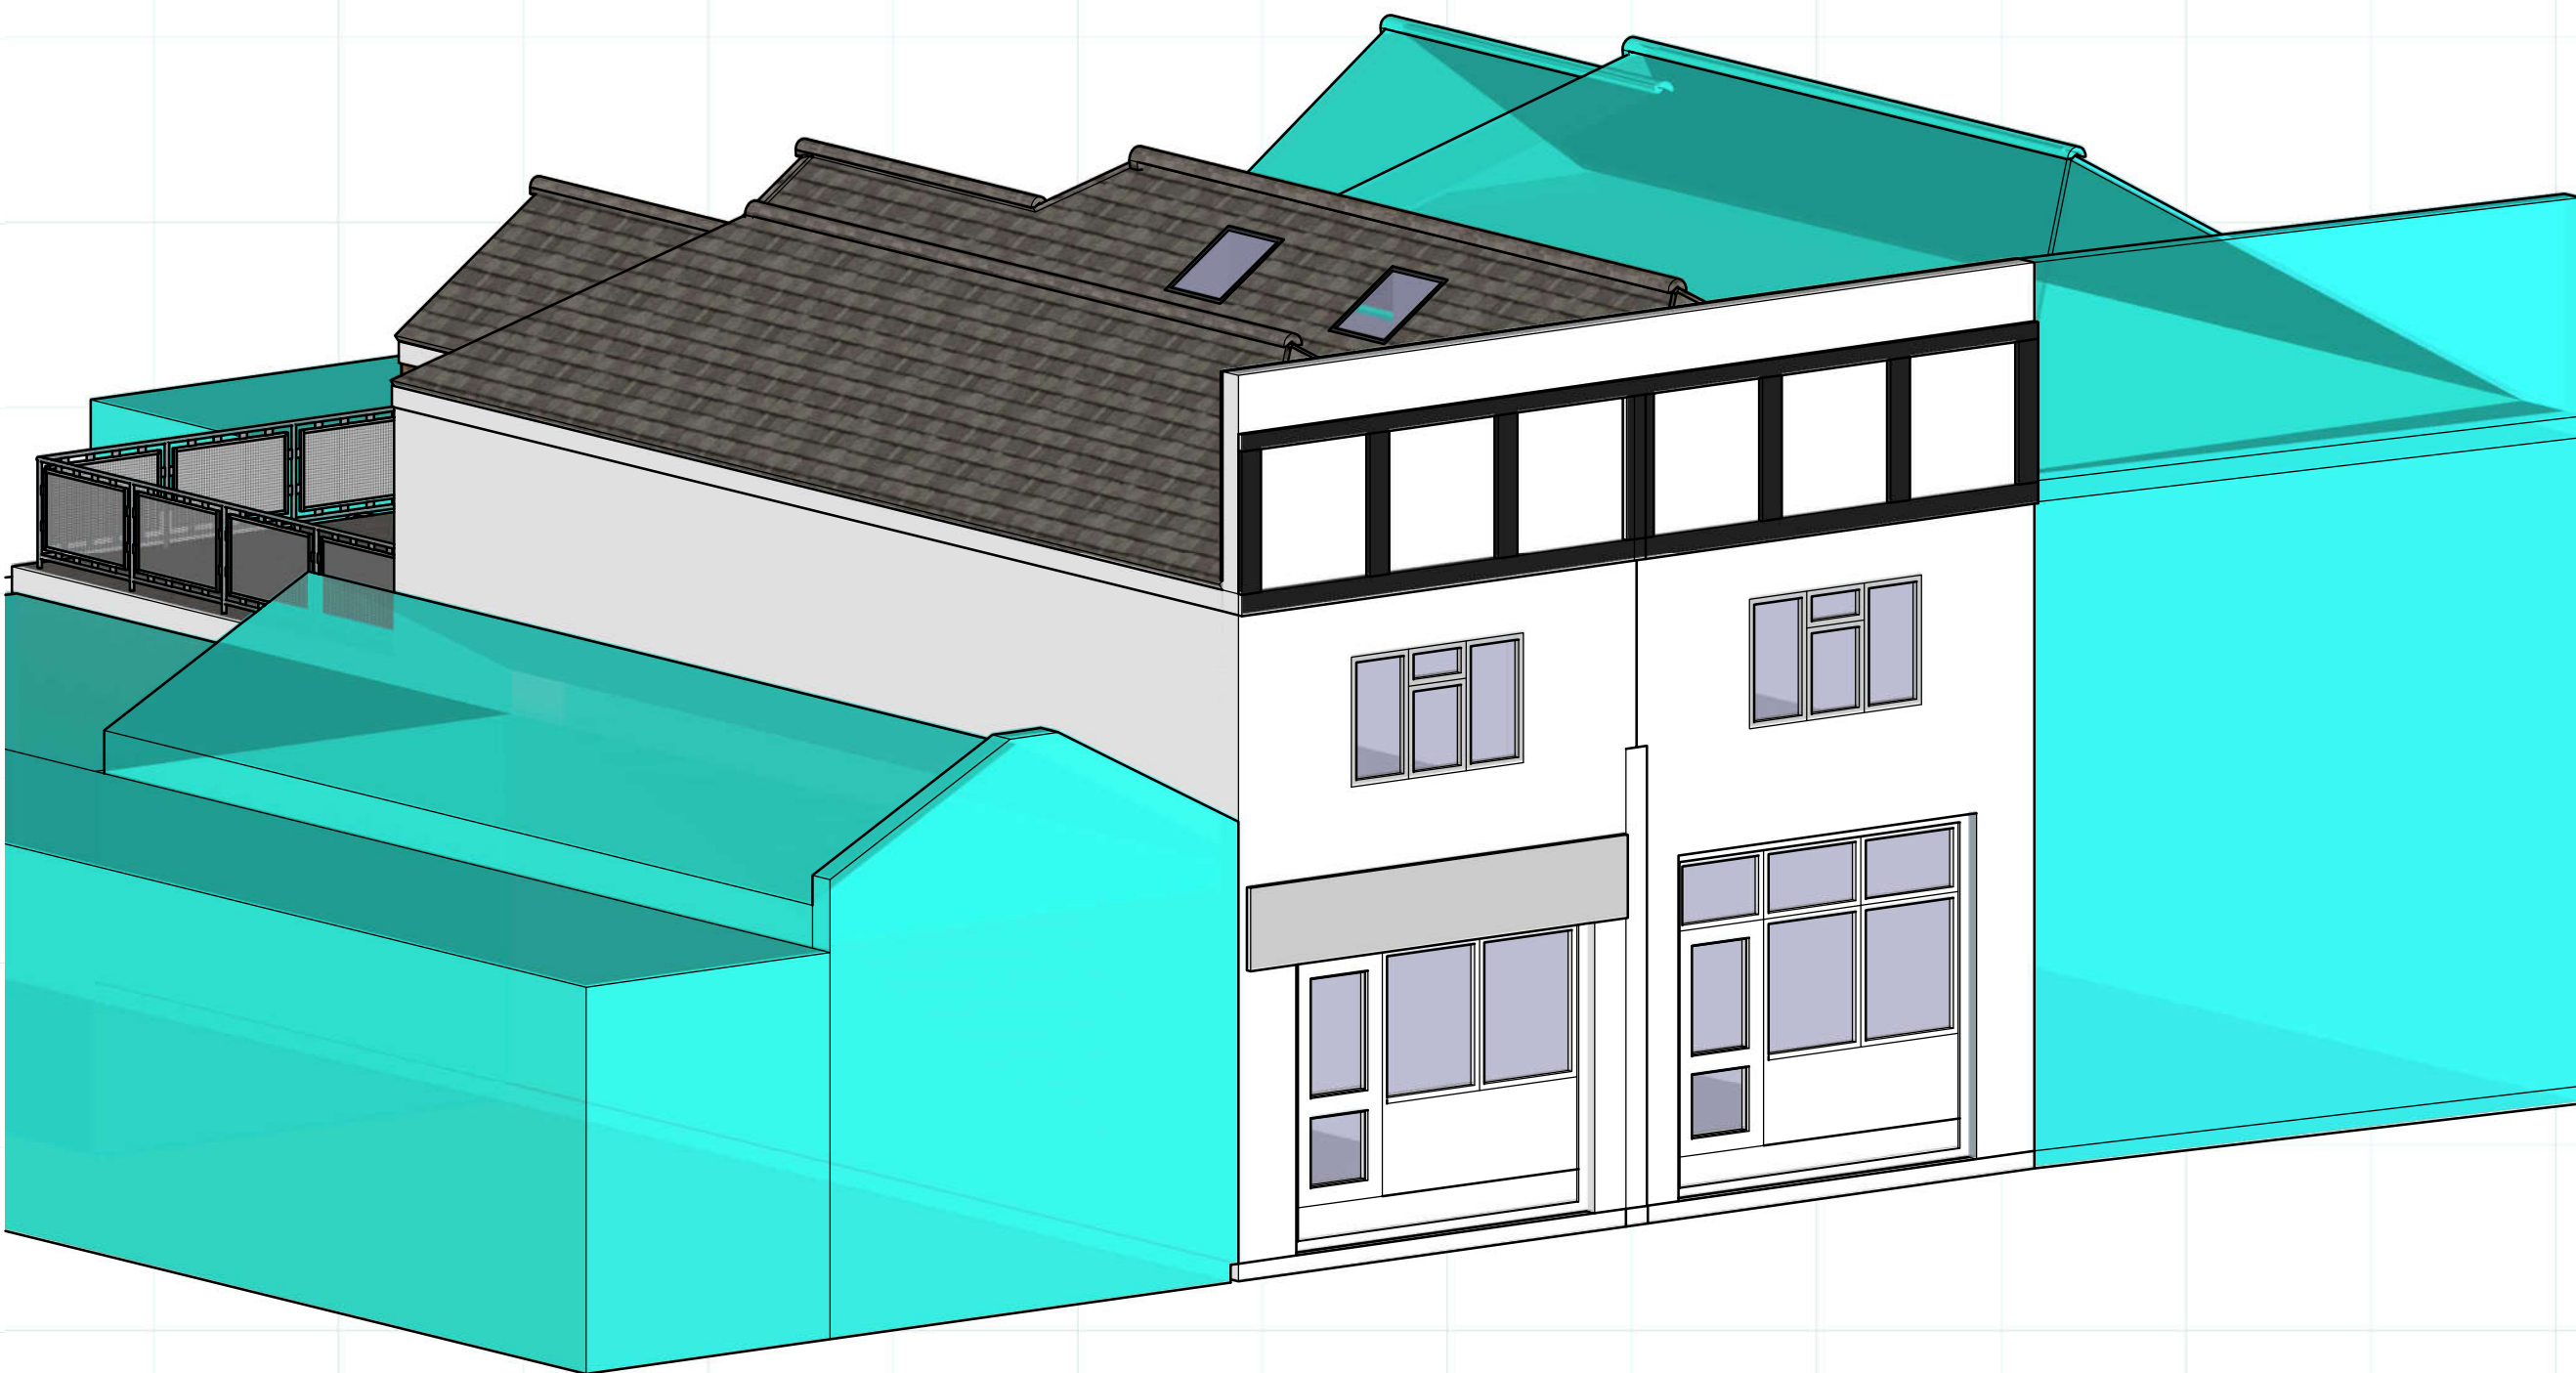

DRAWING NUMBER 10

PROPOSED PERSPECTIVE 3