

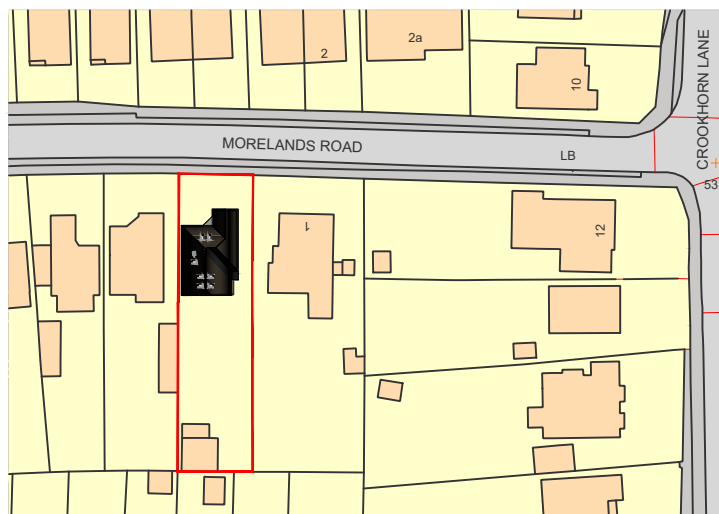
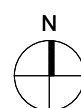
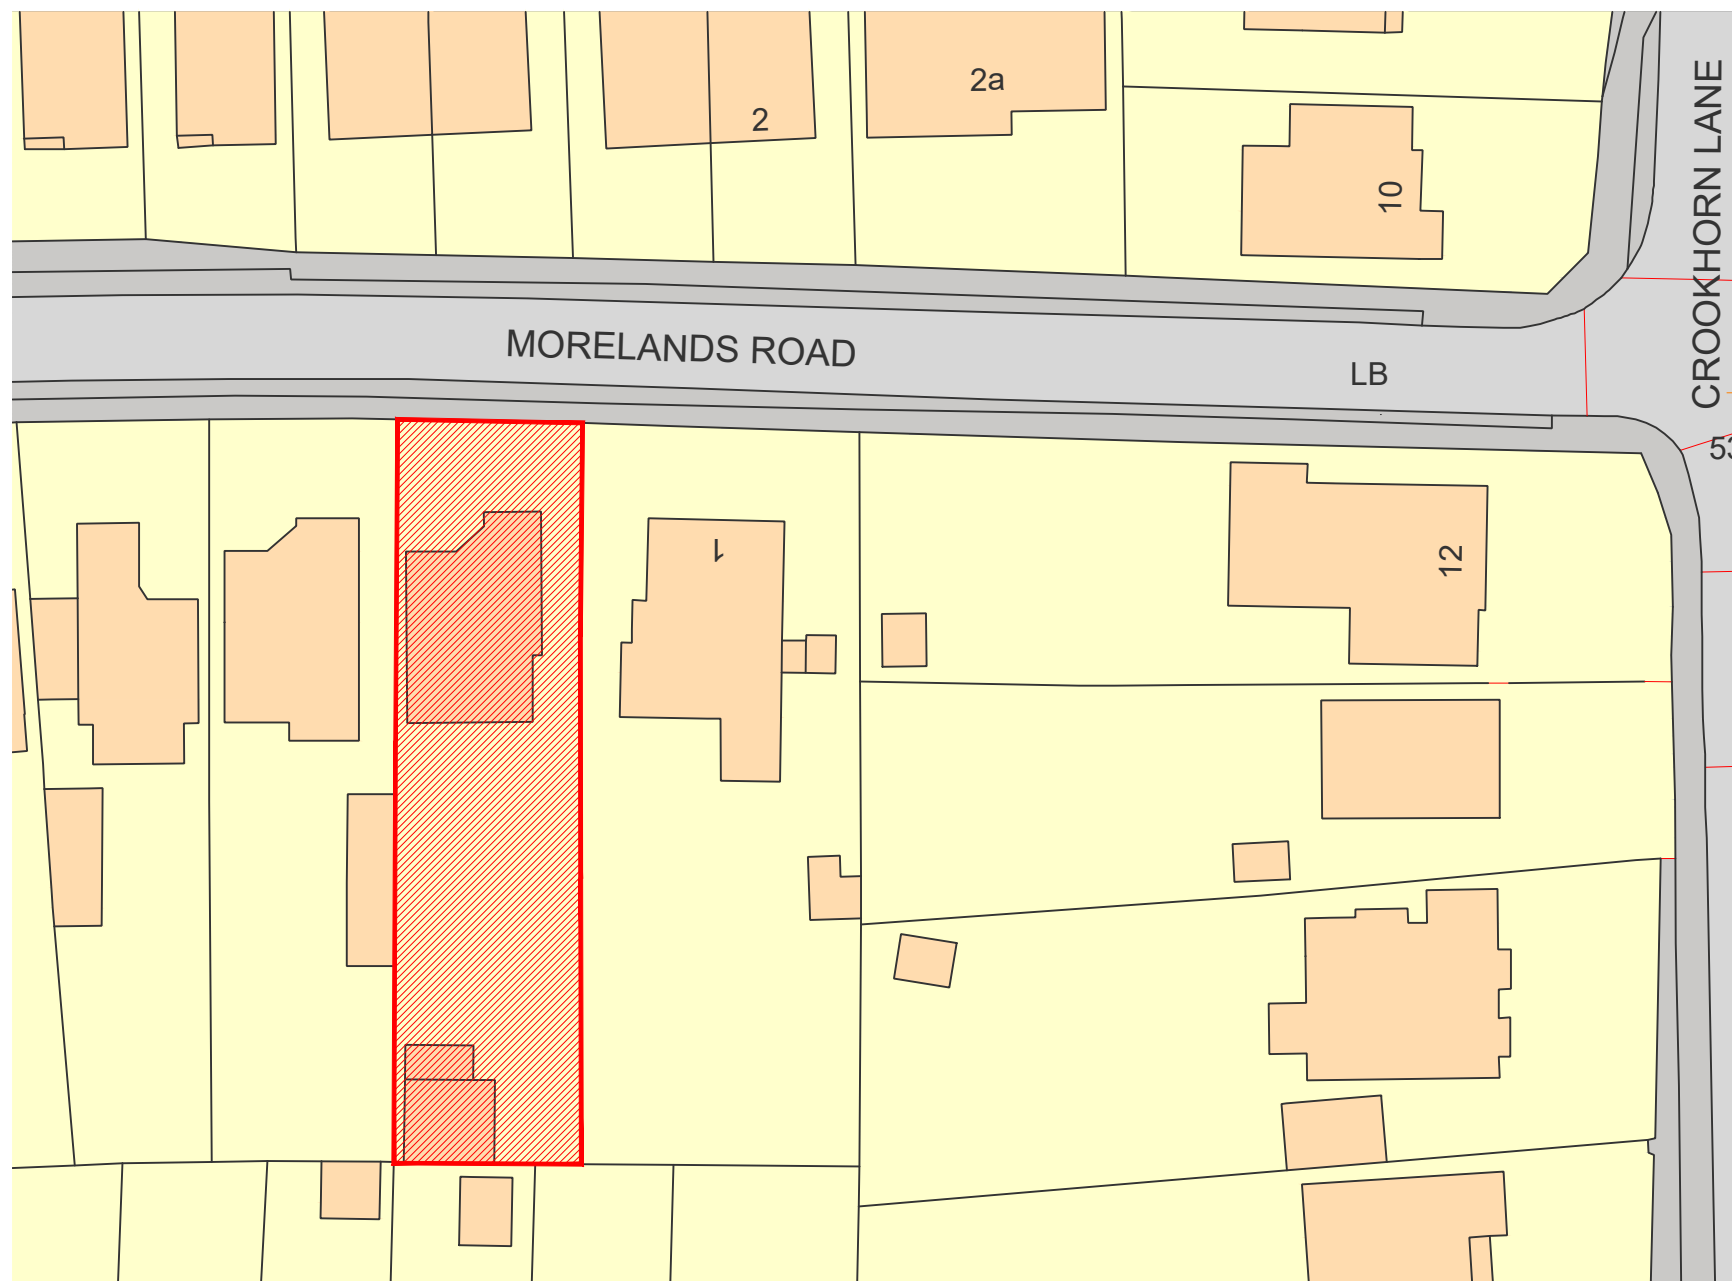


Location Plan 1:1250

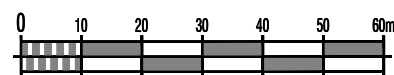

Block Plan 1:500

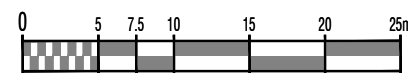

Rev	Date	Description	By	PM
A	24.09.21	First Issue	LAC	JM

REVISIONS



Design Team Studios LTD
Copyright Reserved
Check Dimensions on Site

© Crown copyright and database rights (2020)
Ordnance Survey 0100031673
© Local Government Information House Limited copyright and database rights (2020) 0100031673

DRAWING STATUS:
Planning

REVISION:
A

PROJECT
3 Morelands Road
Waterlooville PO7 5PT
CLIENT
Billy and Lisa Dyne

Scale @ A3:
Date : © Sept 2021

Drawn by : LAC
Checked by : JM

DRAWING TITLE
Block and Location Plan

DRAWING NUMBER:
549.P100_A

The Clock Tower, Great Southsea Street at Castle Road
Southsea, Portsmouth, Hants, PO5 3BY
Tel: 02392 837149



E: info@designteamstudios.com
W: www.designteamstudios.com

