



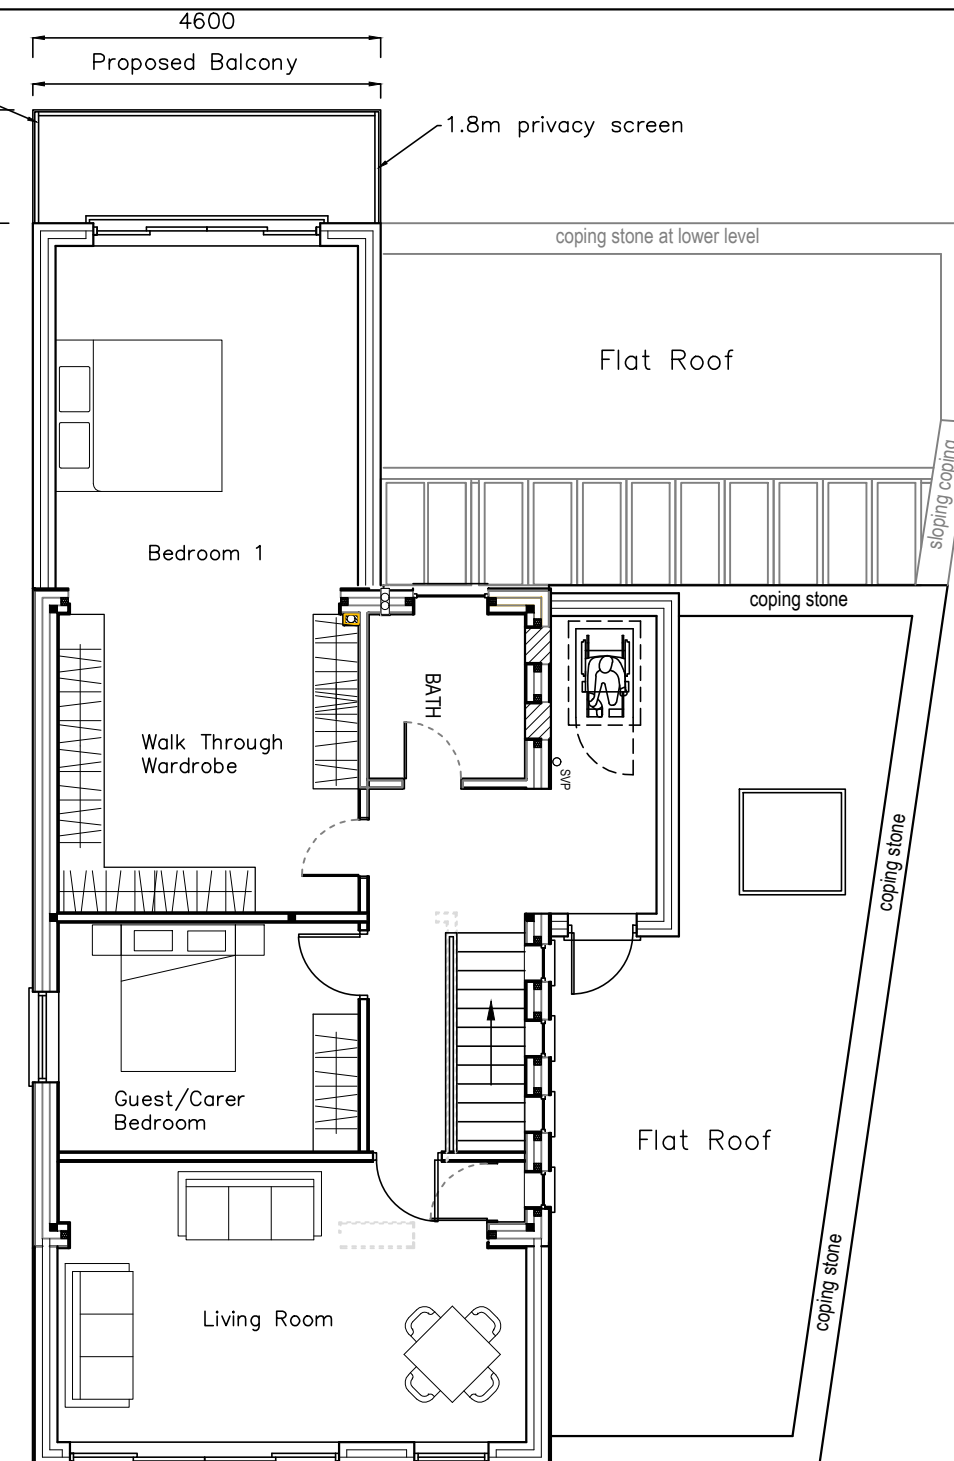

Proposed Floor Plans	
Spindrift, Ferry Road, Hayling Island, P011 ODG	Revisions a) b) c) d)
	Scale A1=1:25, A3=1:50 Drawn PWP/SAR Date 07/04/2020
18105-411⁰	

CAD
 Critchley Architecture And Design Ltd.
 Contact: 02392 474 919 | info@caad.online
 The Old Brewery, 15E South Street, Havant, PO9 1BU

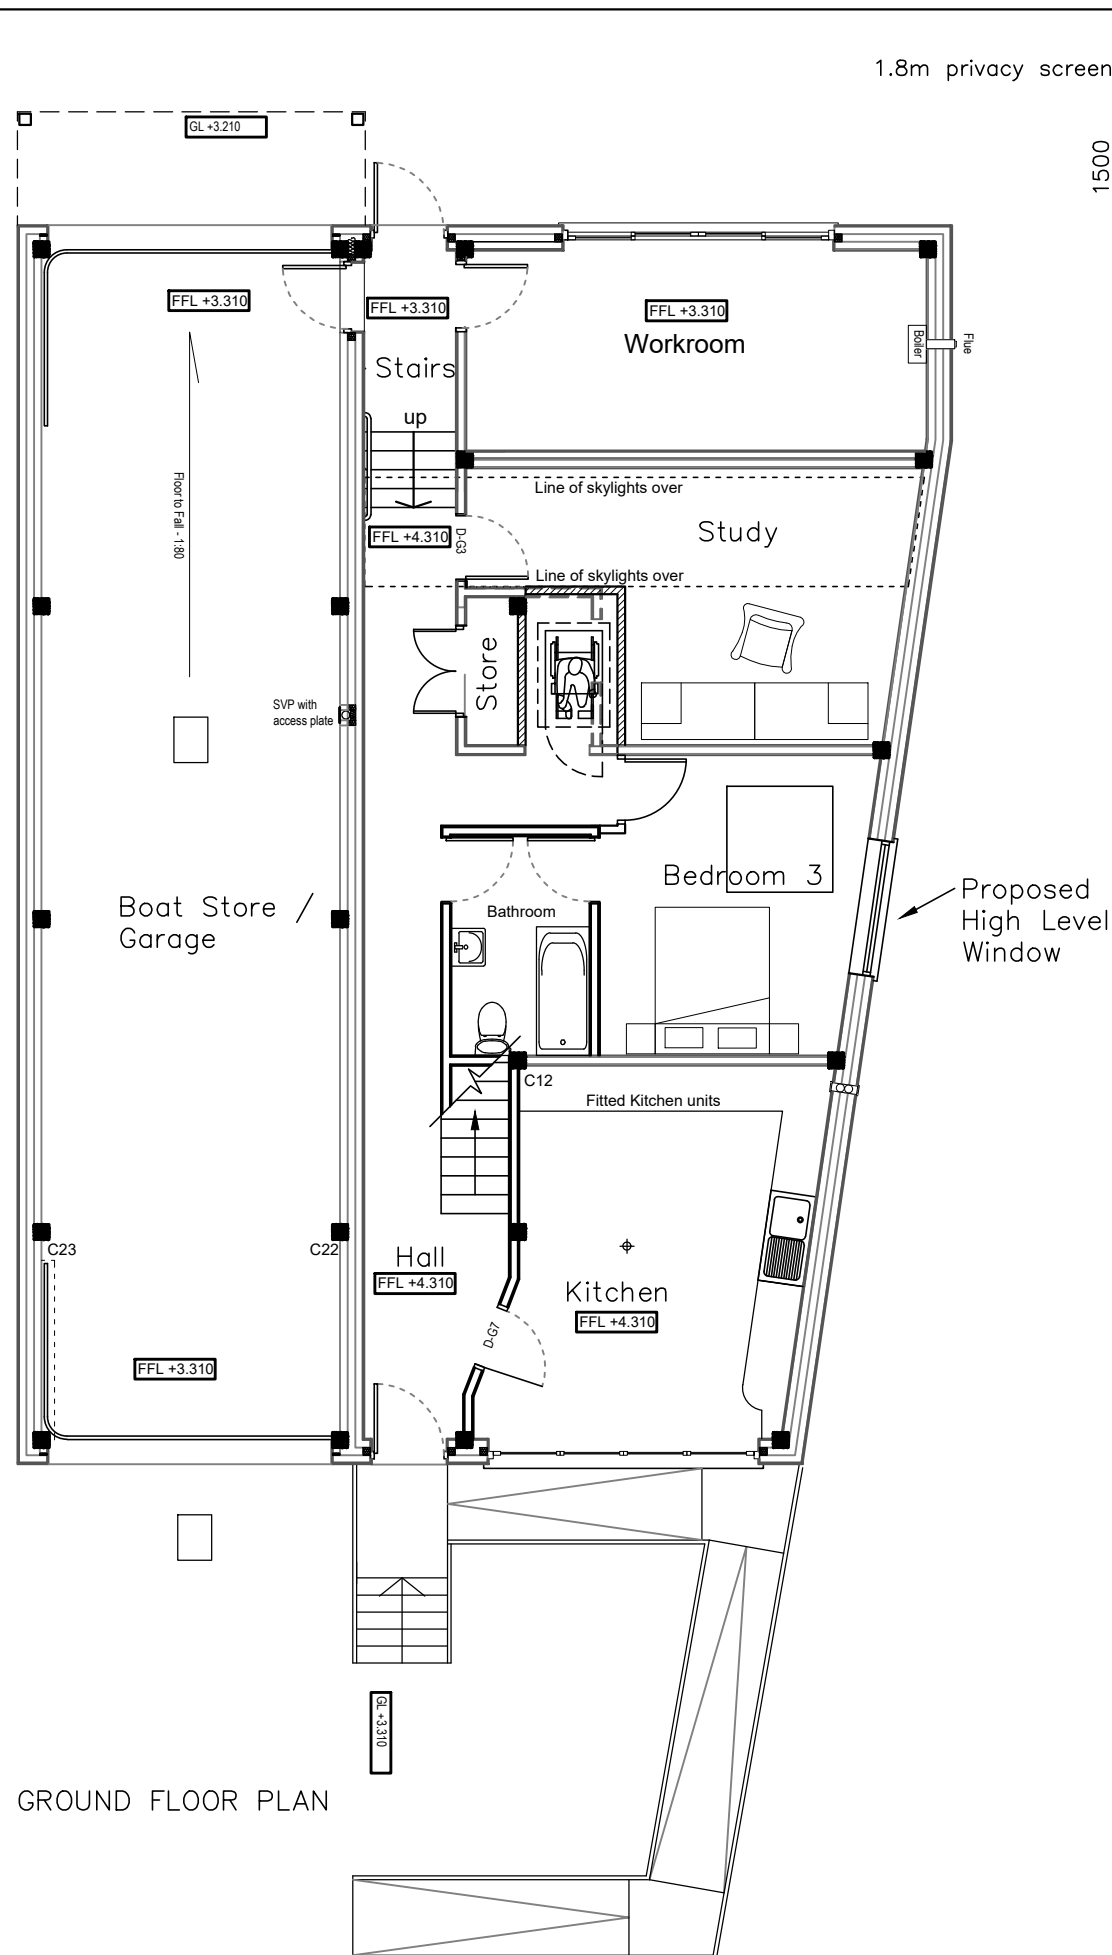