





PROPOSED SIDE EXTENSION (South)

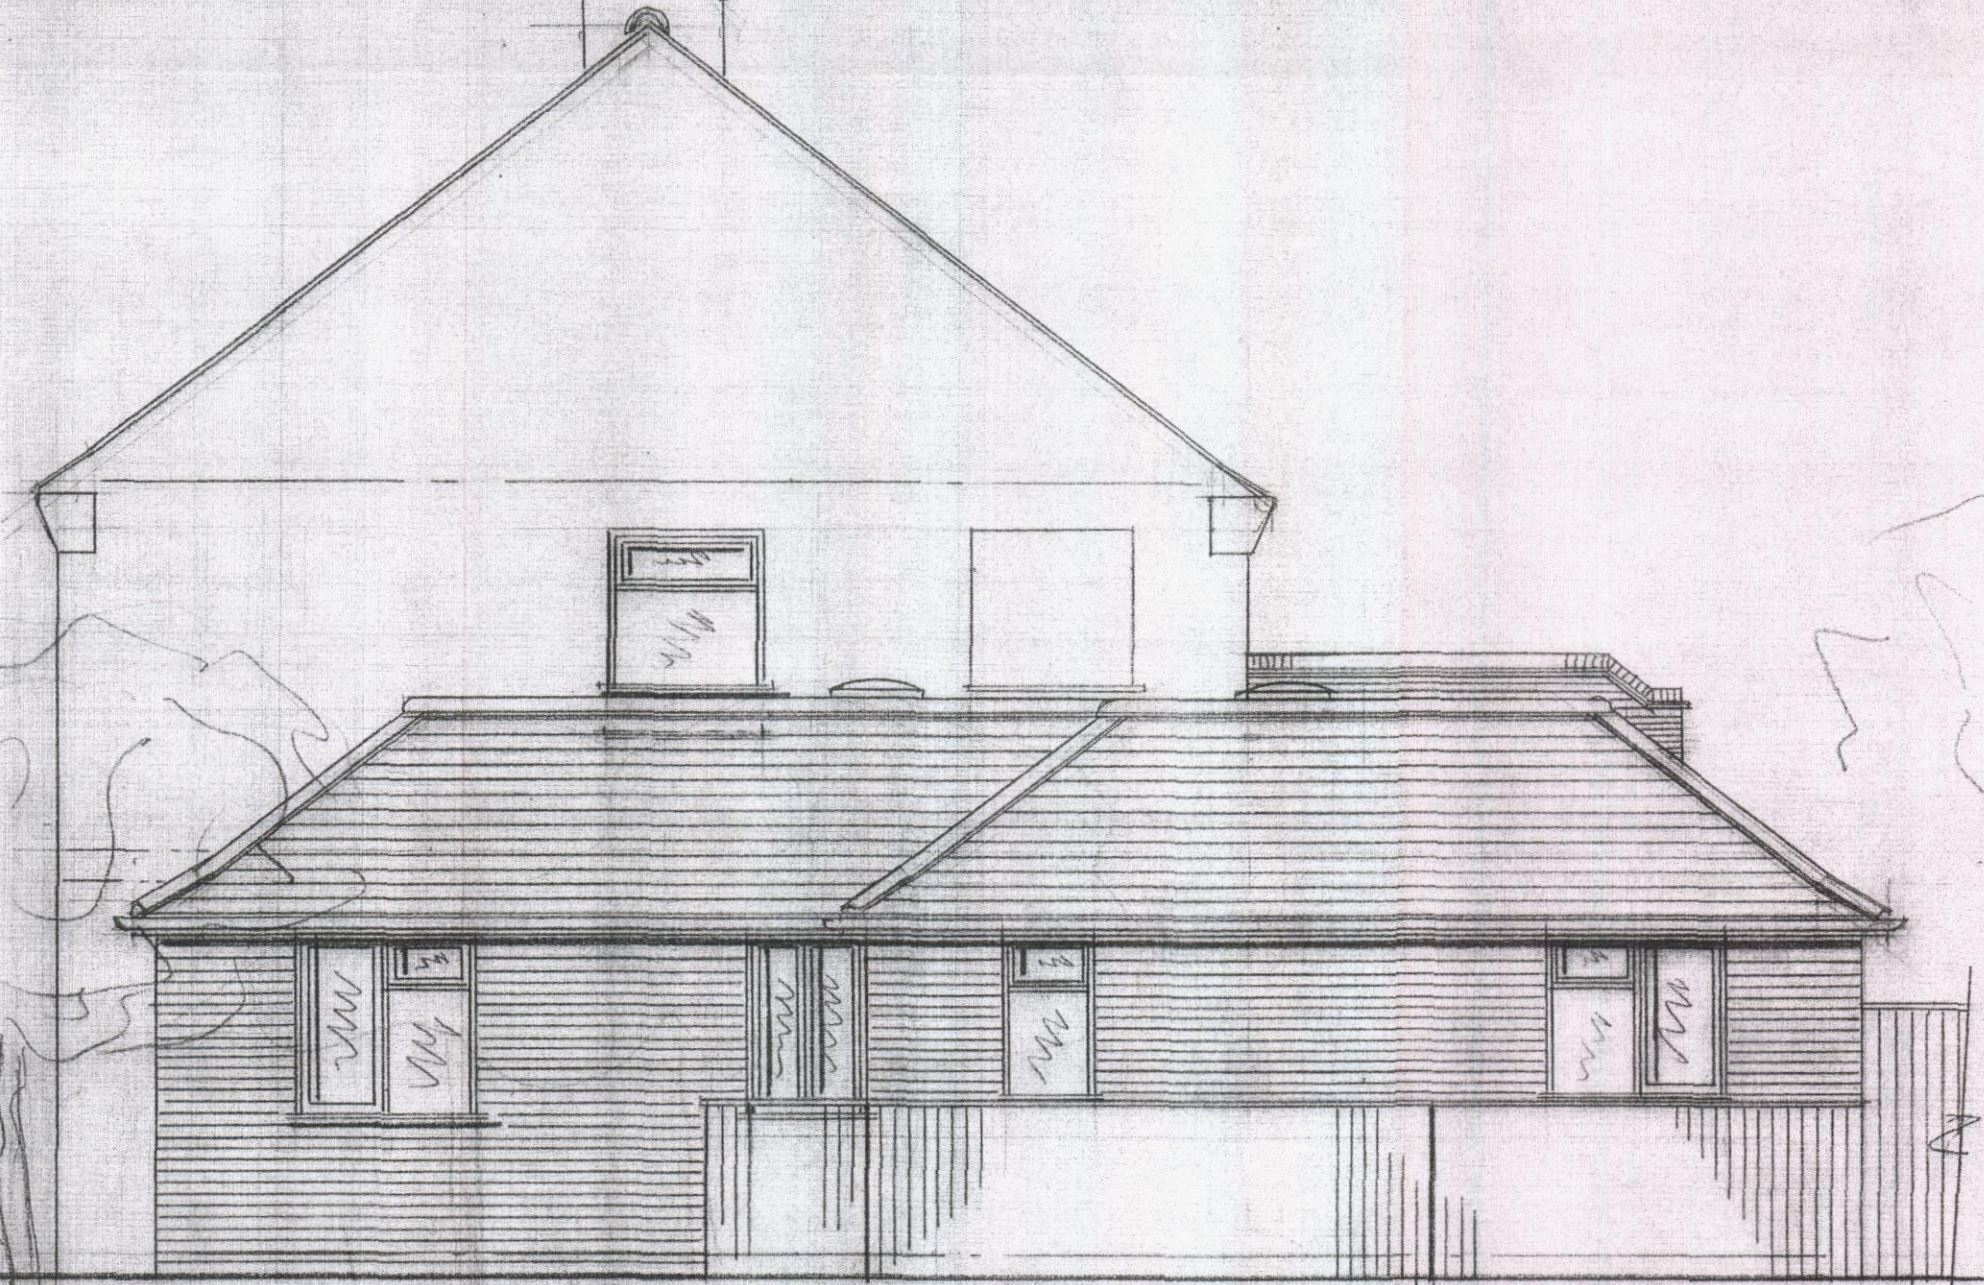


PROPOSED REAR EXTENSION (West)

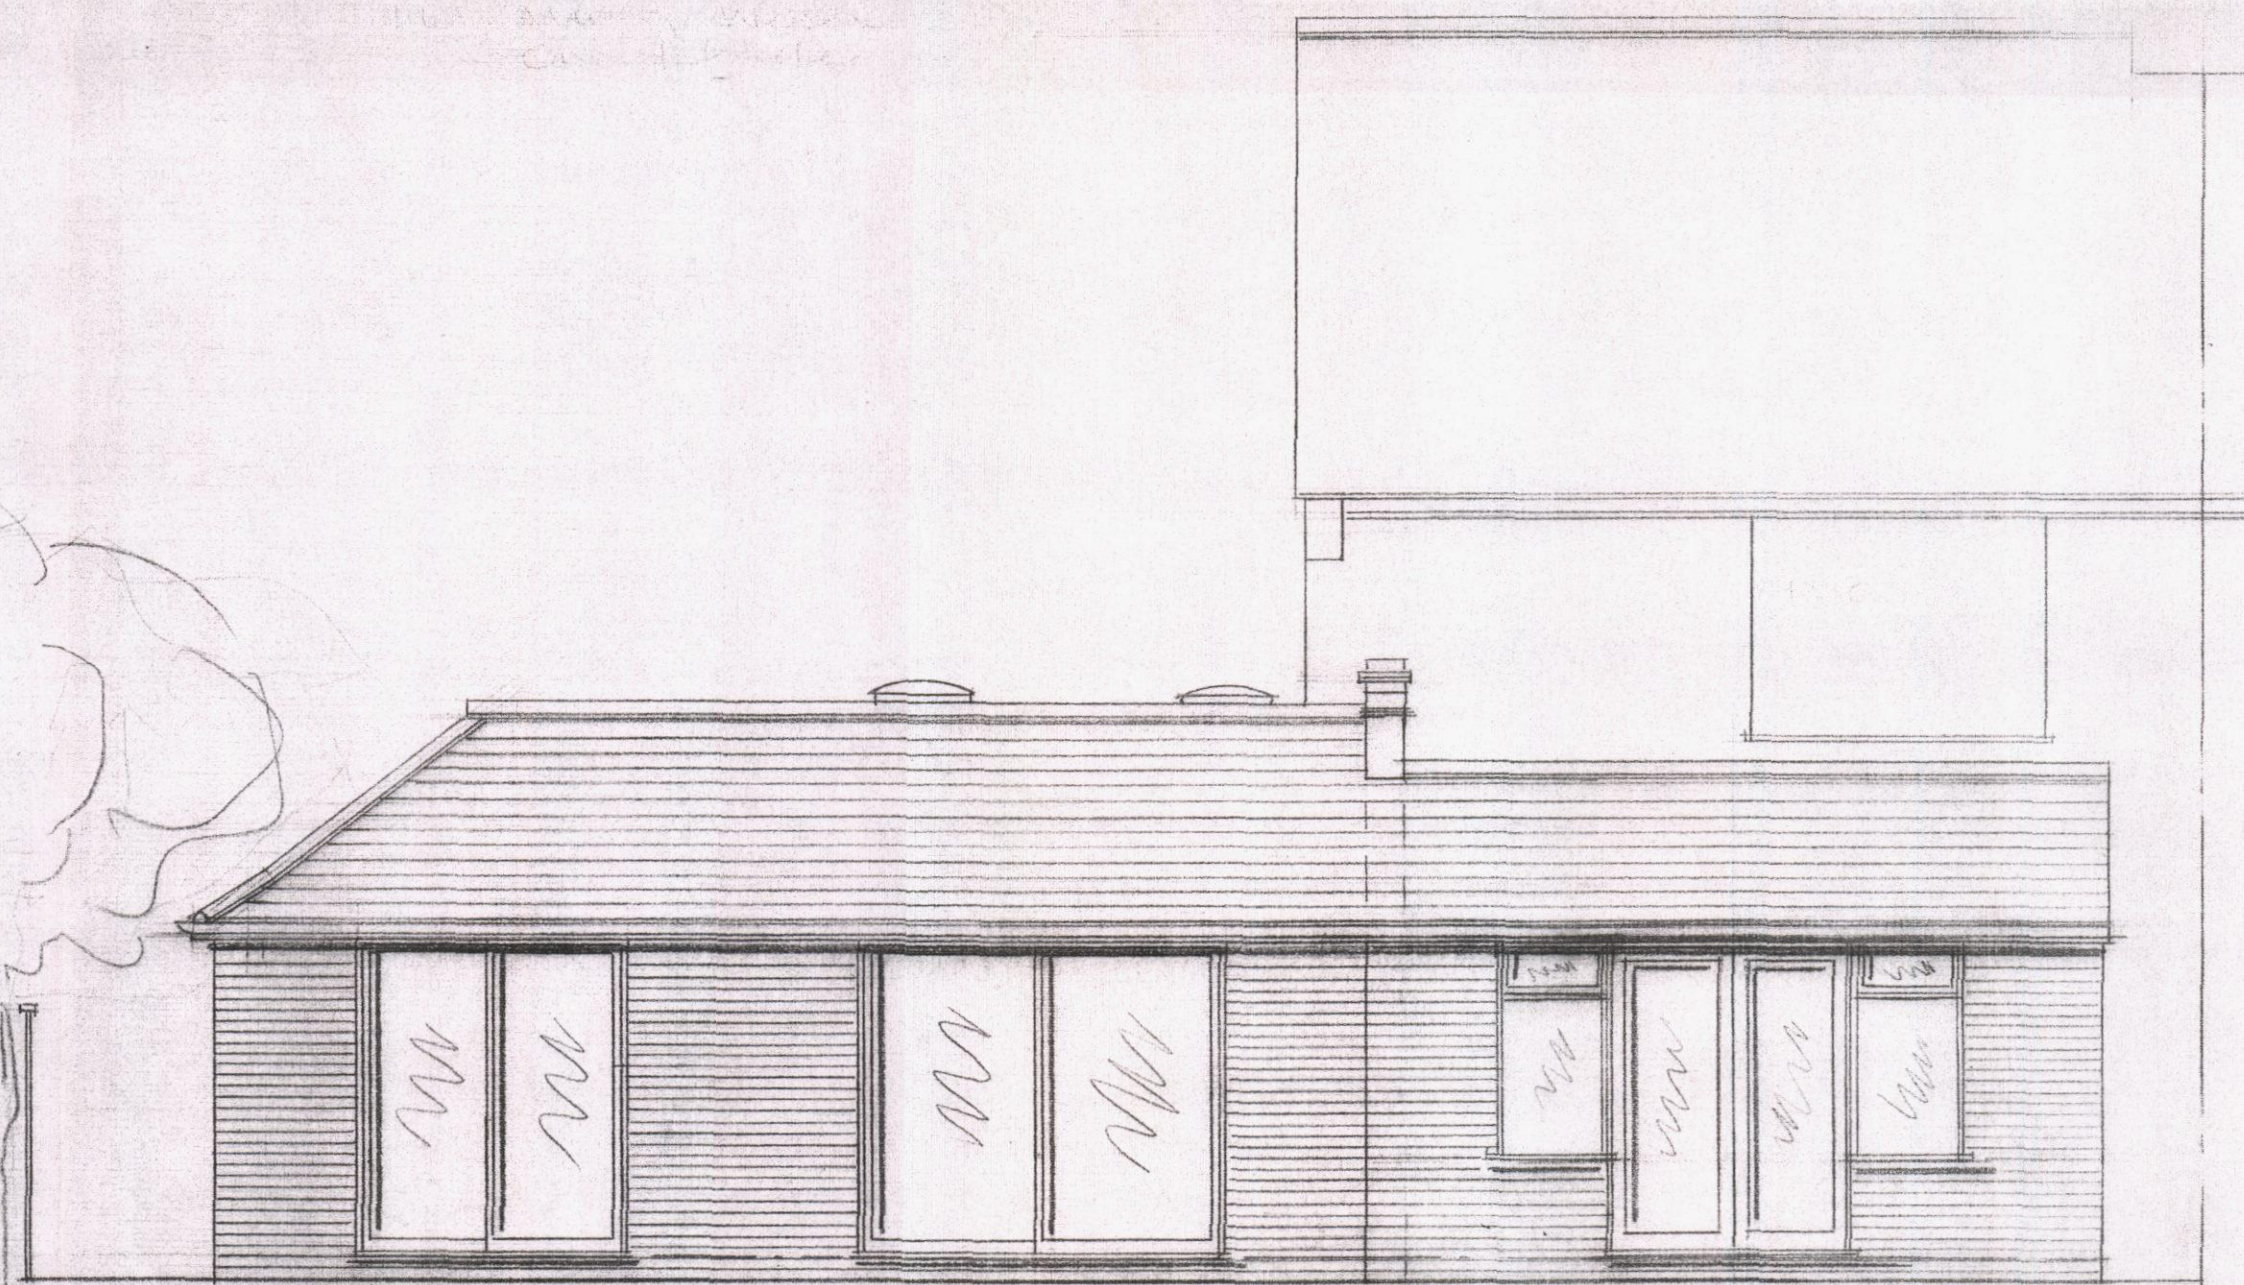

PROPOSED FRONT EXTENSION (East)

HAVANT BOROUGH
COUNCIL
16 JUL 2015
RECEIVED

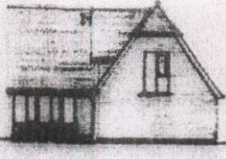MR & MRS HUNT		
5 LEWIS RD EMSWORTH HANTS PO10 7RP		
PROPOSED ELEVATIONS		
David Niven Design Ltd		
davidnivendesign@gmail.com 07973 343 807 01243 330070 74 Westbourne Avenue, Emsworth, Hampshire PO10 7QU		
Architectural Design & Planning		
1:50	JULY '15	15/1084/4