


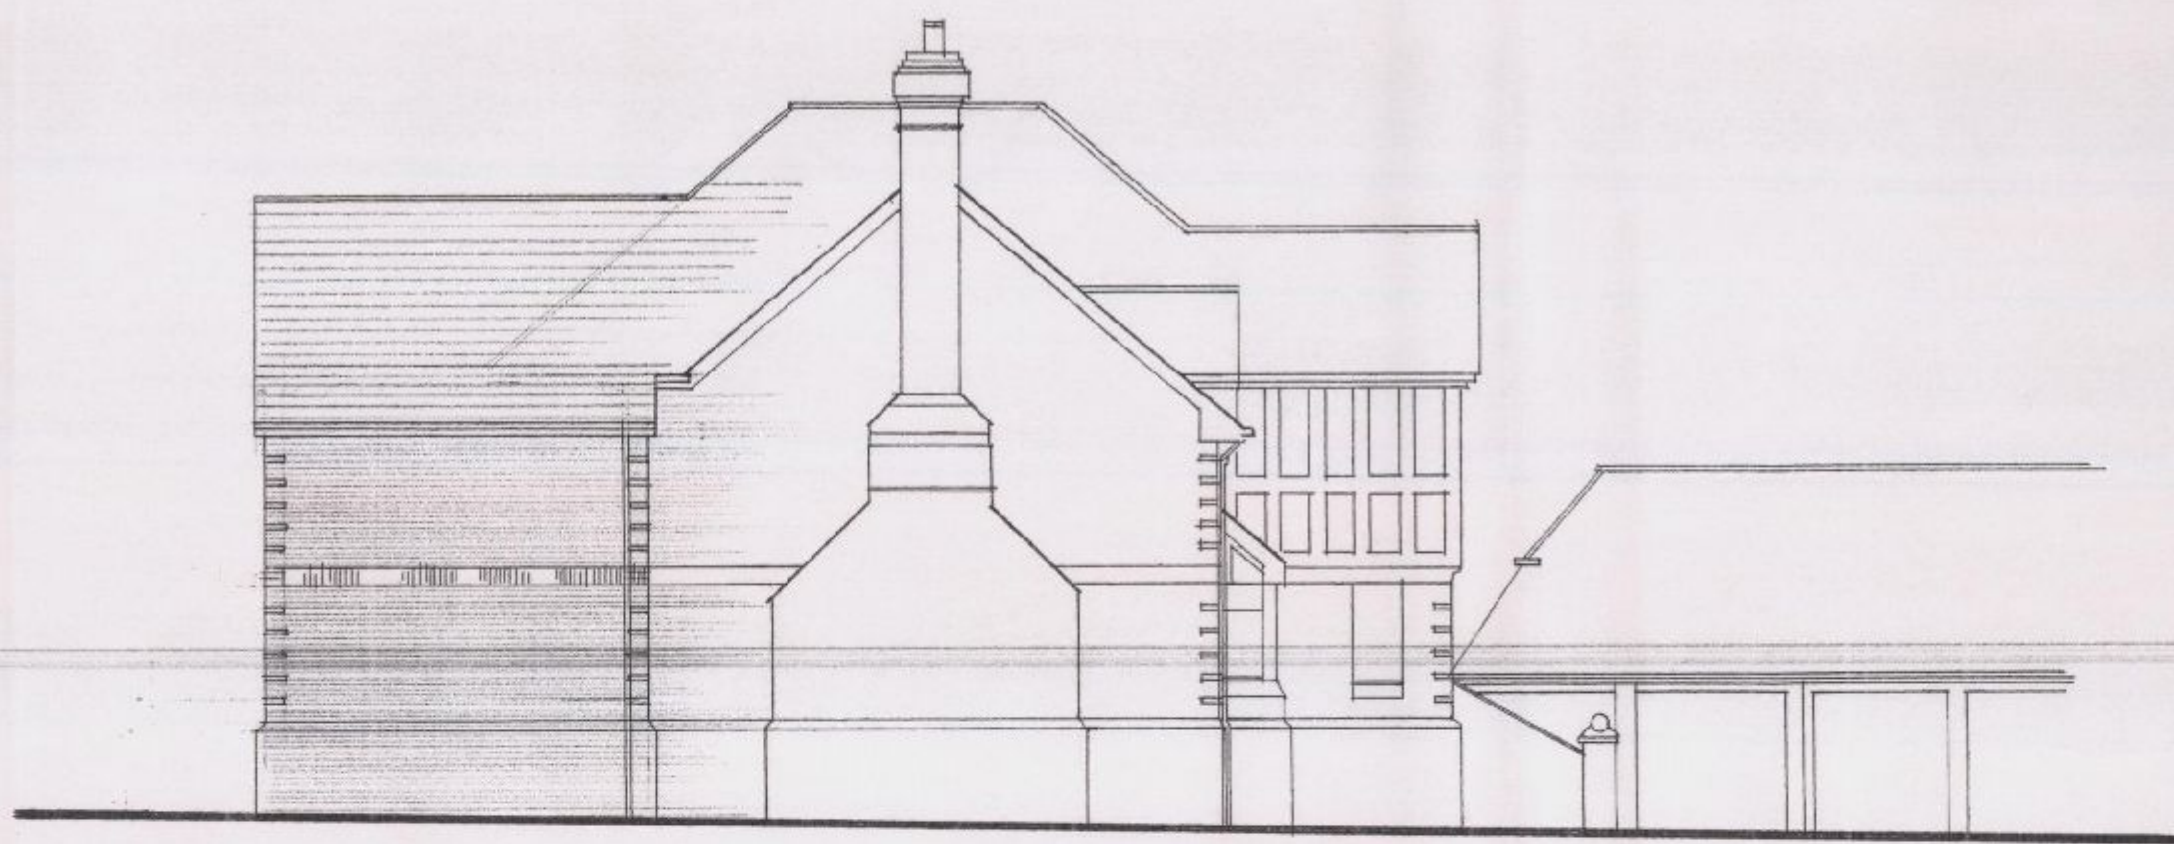

SIDE

SUPERSEDED



REAR



SIDE

HAVANT BOROUGH
COUNCIL
- 8 SEP 2014
RECEIVED

A		Sept 14 client revisions	BT
BARRY BOWHILL ARCHITECTURAL CONSULTANT 3 The Merchant House, High Street Bishops Waltham, Hampshire SO32 1AA Tel: 01 489 891558 Email: barry@barrybowhill.co.uk			
Project	REAR EXTENSION TO SAMPHIRE HOUSE 17 SEAFARER WALK, HAYLING		
Client	Mr D ROBINS		
Subject	PROPOSED ELEVATIONS		
Date:	July 2014	Scale:	1 : 100 @ A2
Rev:	A	Drg. No.	729/09
- Copyright reserved. - All dimensions are to be site confirmed and should not be scaled. - Verify all queries with the office.			