


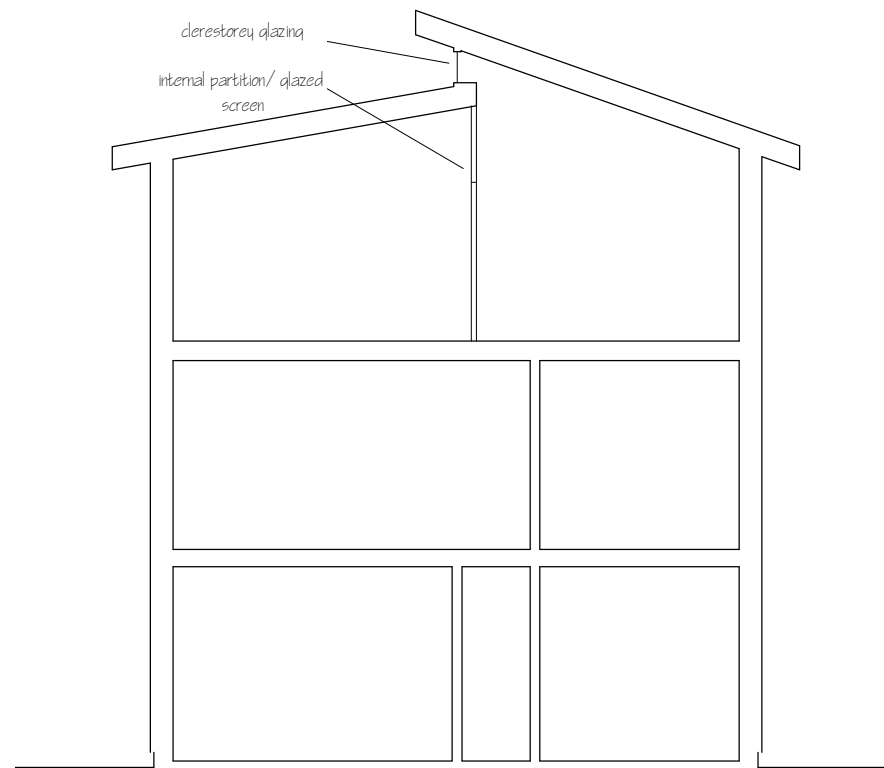


SKETCH SECTION 1: 100

FRONT GARDEN WALL AND ENTRANCE GATES 1:100




PLAN: EXISTING

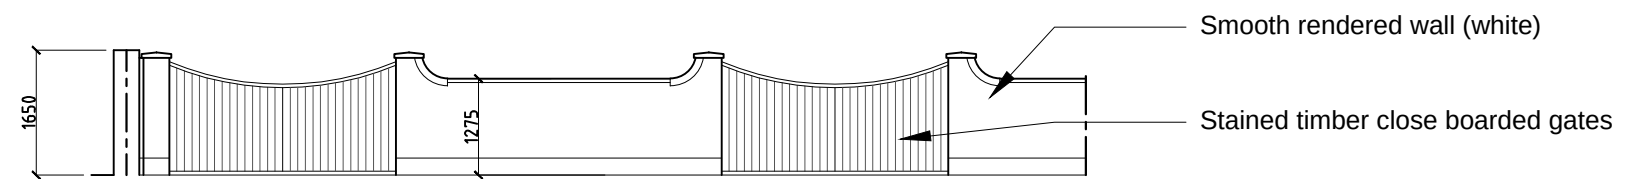

ELEVATION: EXISTING



PLAN: PROPOSED

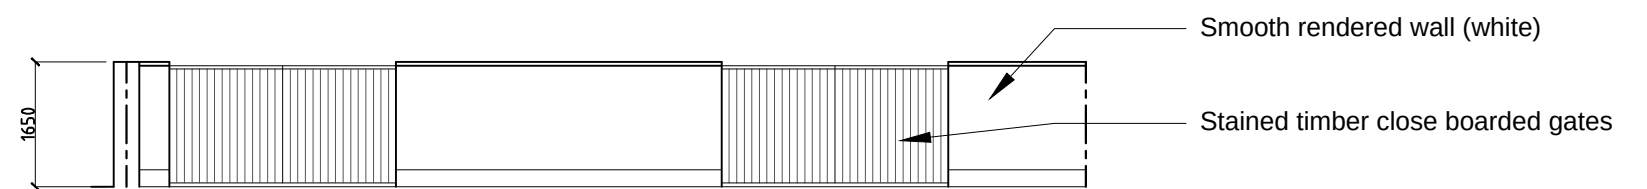

ELEVATION: PROPOSED

SCALE 1:100

