



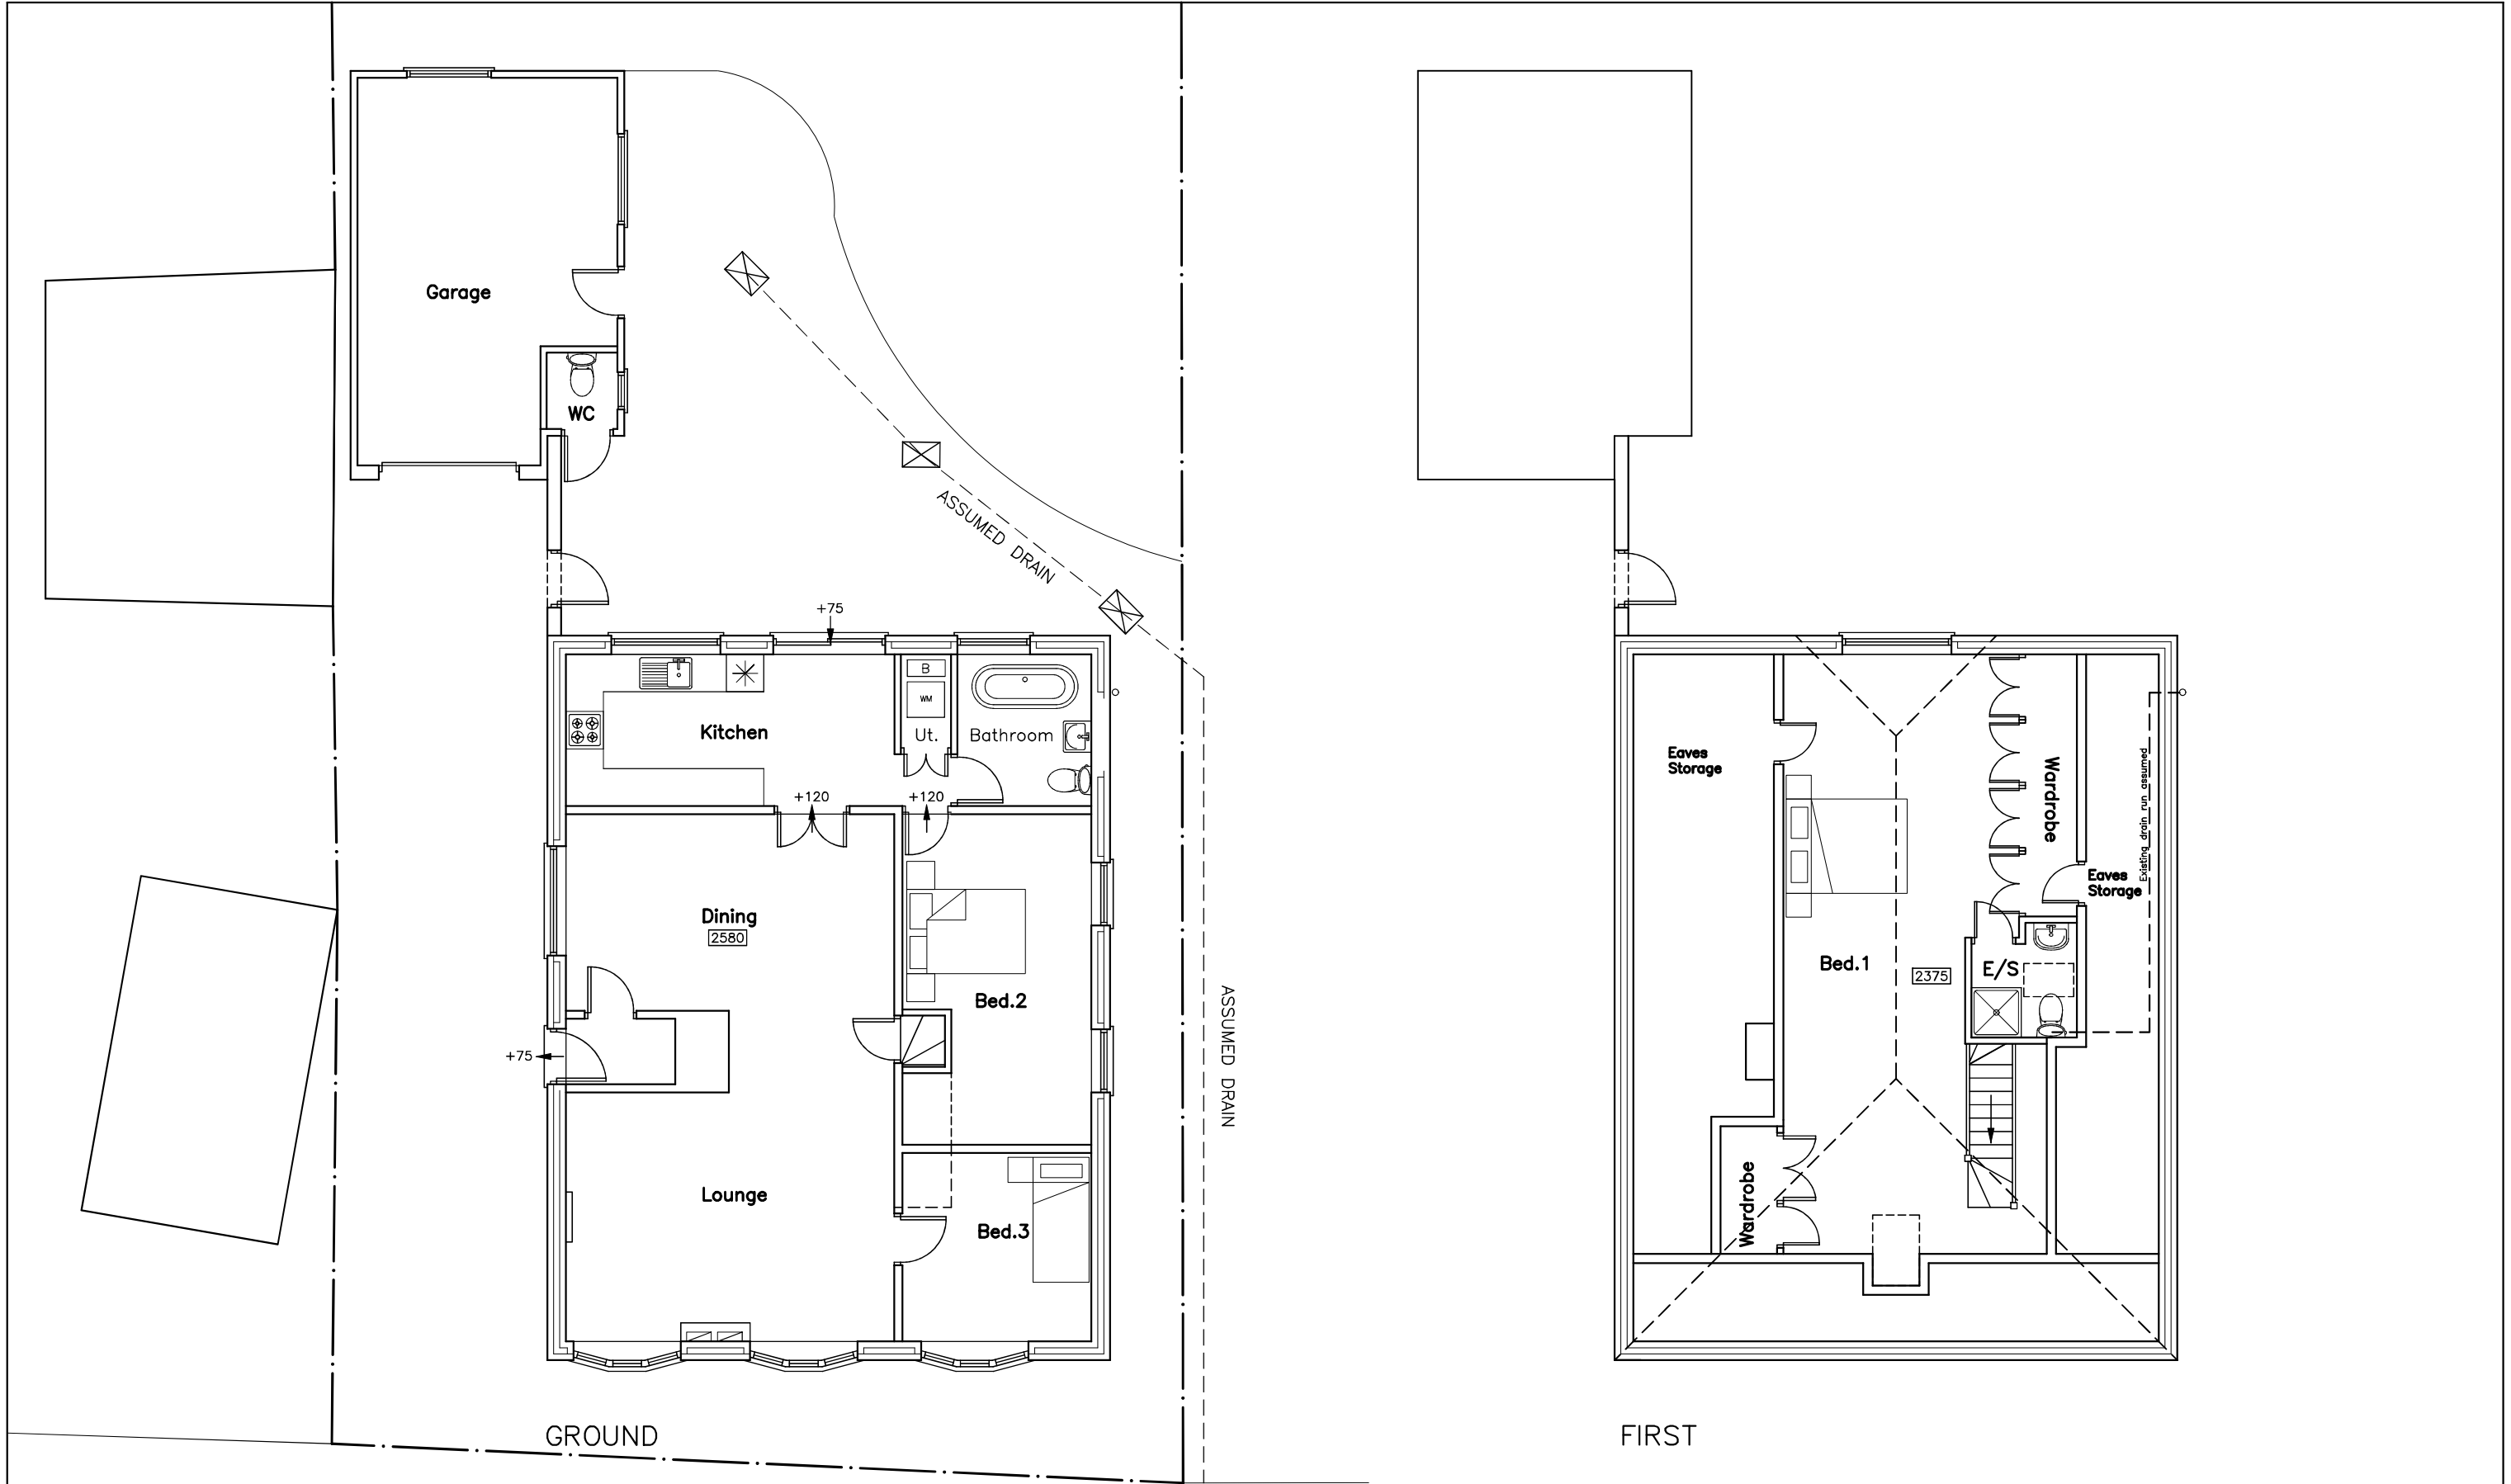

1 New Cut,
Hayling Island,
Hampshire,
PO11 0ND

EXISTING PLANS	
Revisions	a) Parking added/17.07.18/JHL b) Garage Altered/09.07.21/CAL c) d)

CAD
Critchley Architecture And Design
Contact: 02392 474 919 | info@caad.online
The Old Brewery, 15E South Street, Havant, PO9 1BU

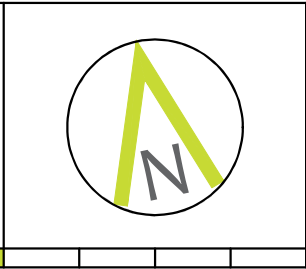

Scale A3 = 1:100
Drawn SAR
Date 18/06/18
18071-201 **B**