



PHYSICAL SCALE IN METERS @ 1:100


NOTES:
This drawing has been produced solely for PLANNING/DESIGN.
Do not scale from this Drawing except for planning purposes.
Any drainage shown is presumed and to be checked on site before commencement of works.
This drawing is the copyright of MF Designs Ltd.

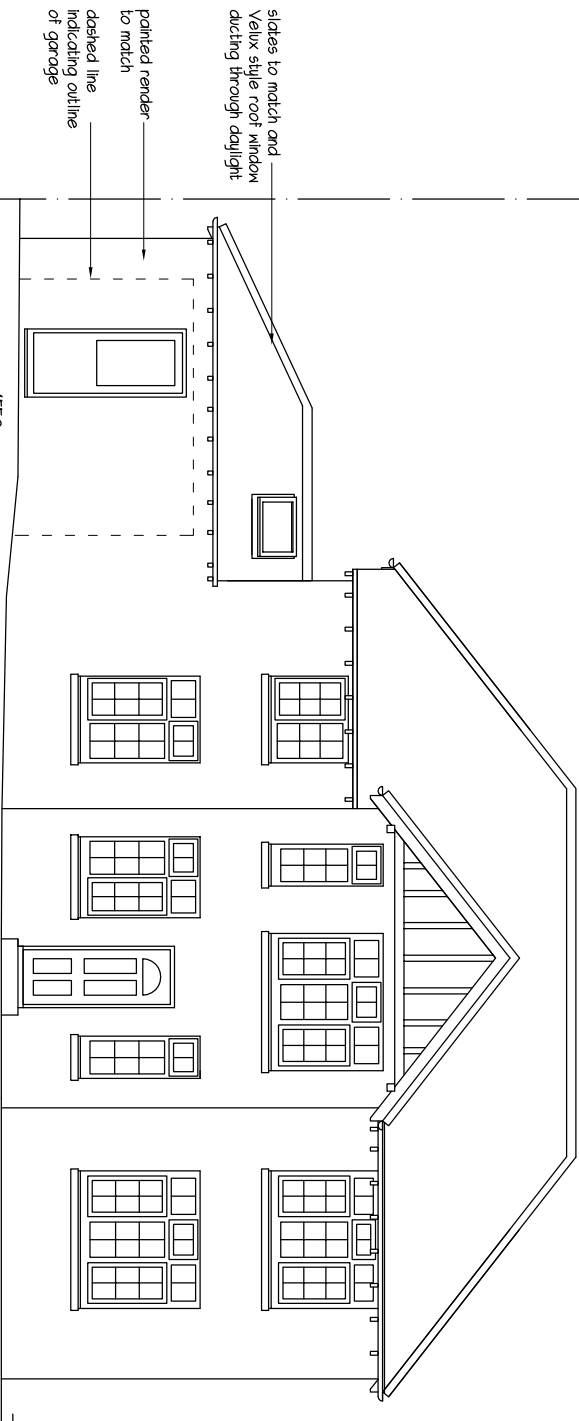


Proposed North

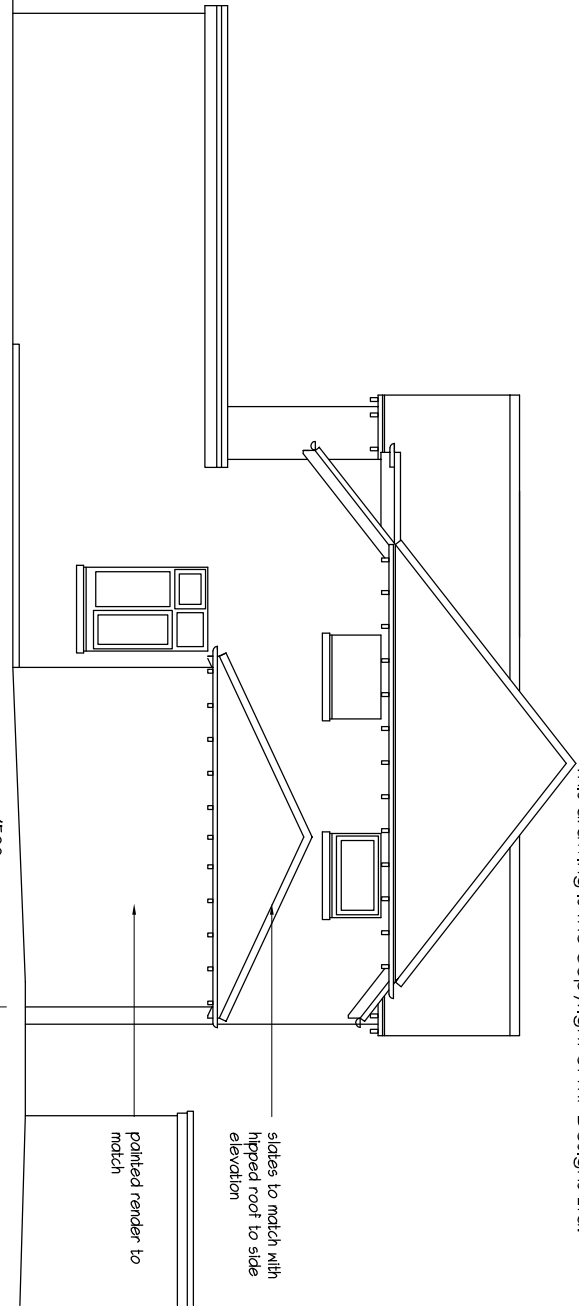


Proposed West

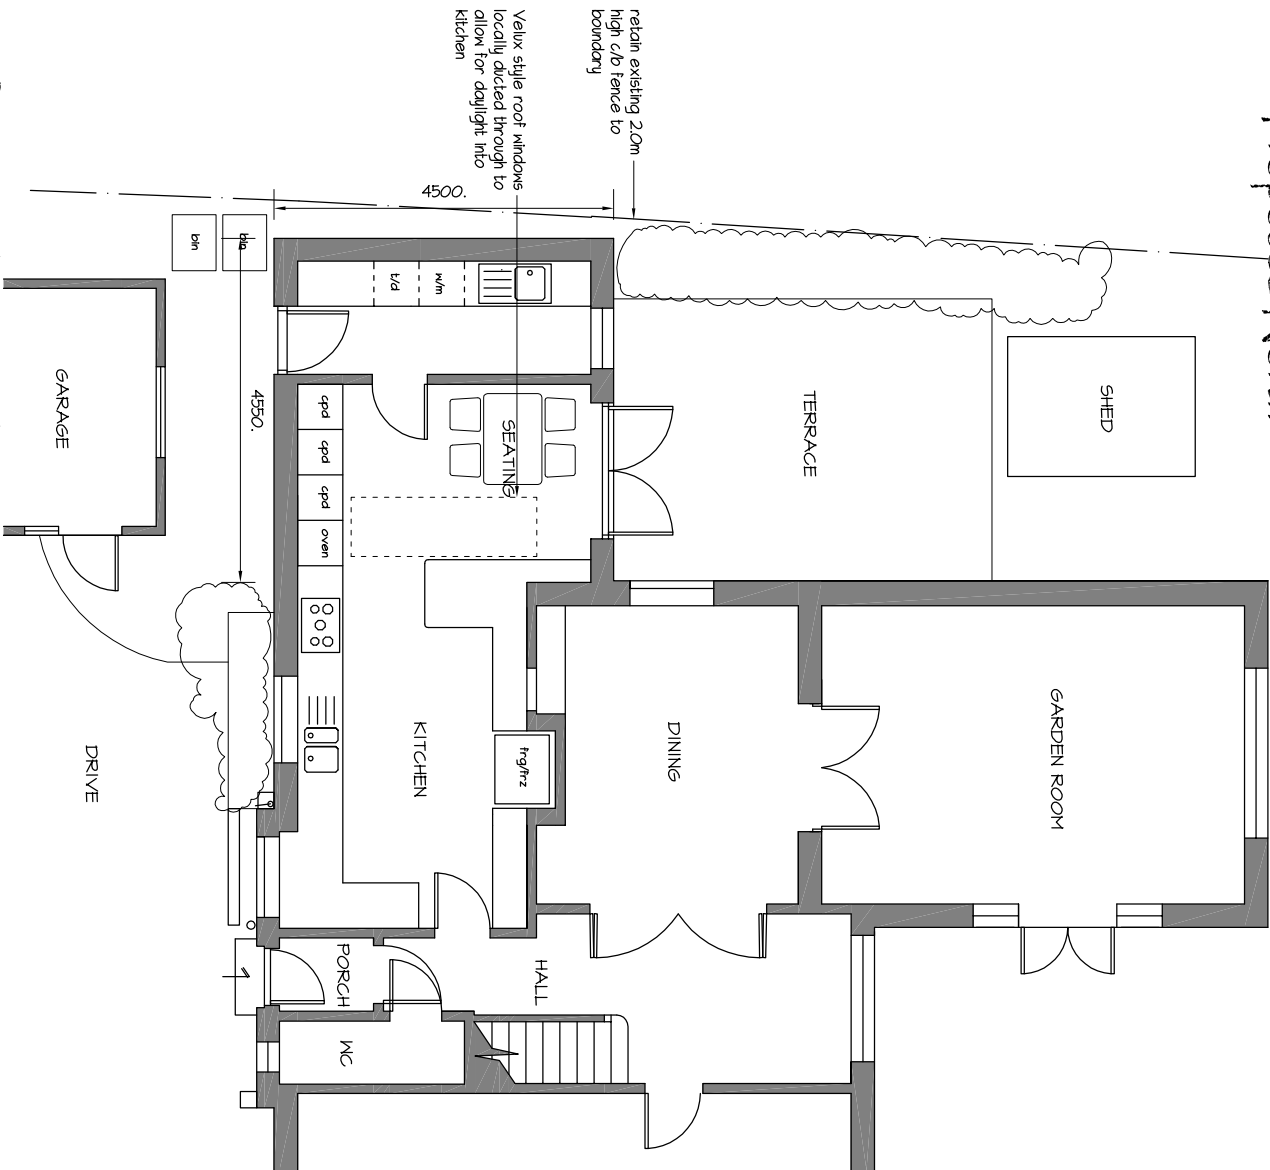

Proposed Ground

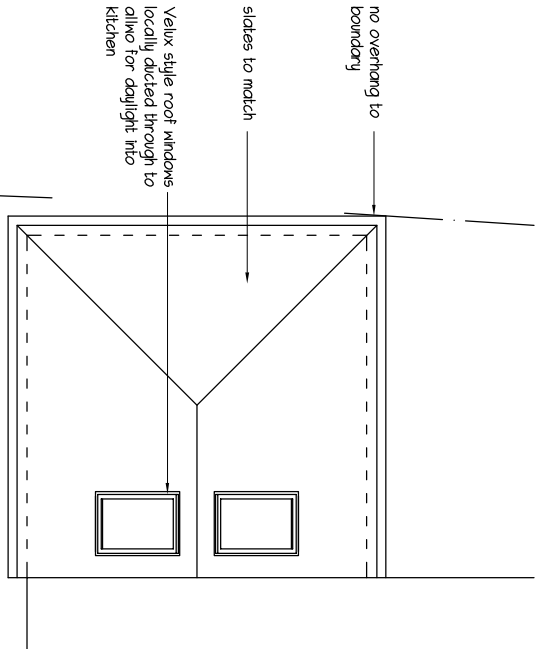

Proposed Roof

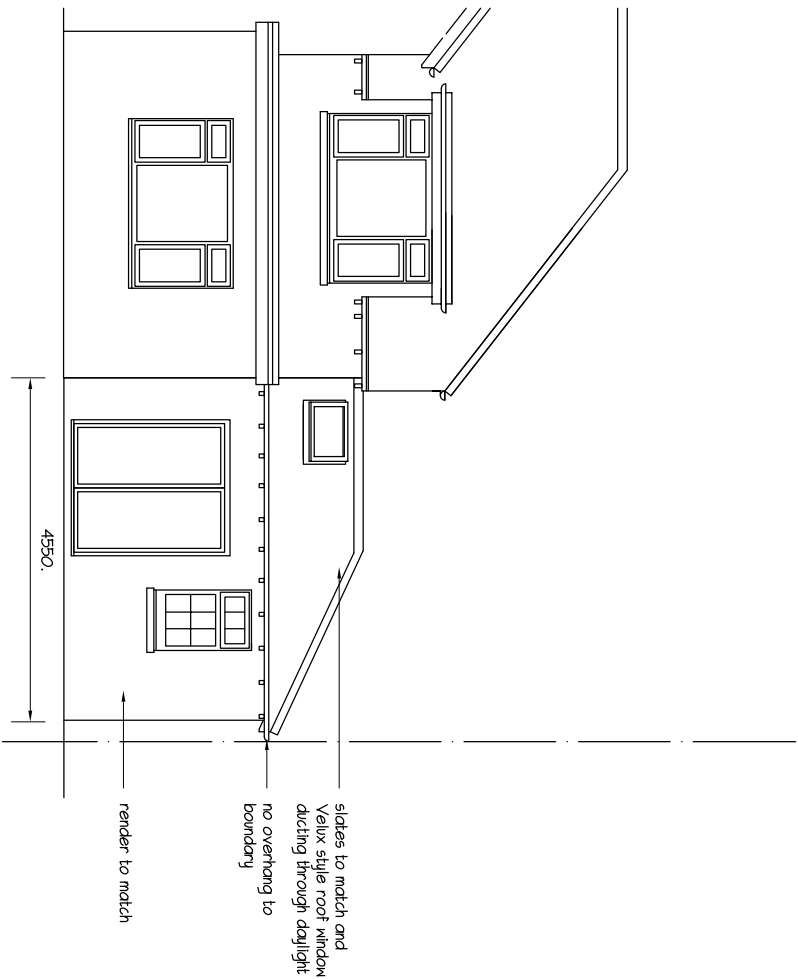

Proposed South

A: 11/01/2022 - amended ground layout to show full extent of existing garden room

mf designs ltd

Chartered Architects



36 Grove Road • Havant • Hampshire • PO9 1AR

Director: Martin Farrer RIBA • Co Registration No.4507379

t/f 02382 470967
e admin@mfdesigns.org.uk

Date: Oct 2021

Scale: 1:100

Job No: 3285

Dwg No: P_01A

SIDE EXTENSION - 33 Park Road, Hayling Island. PO11 0HT