



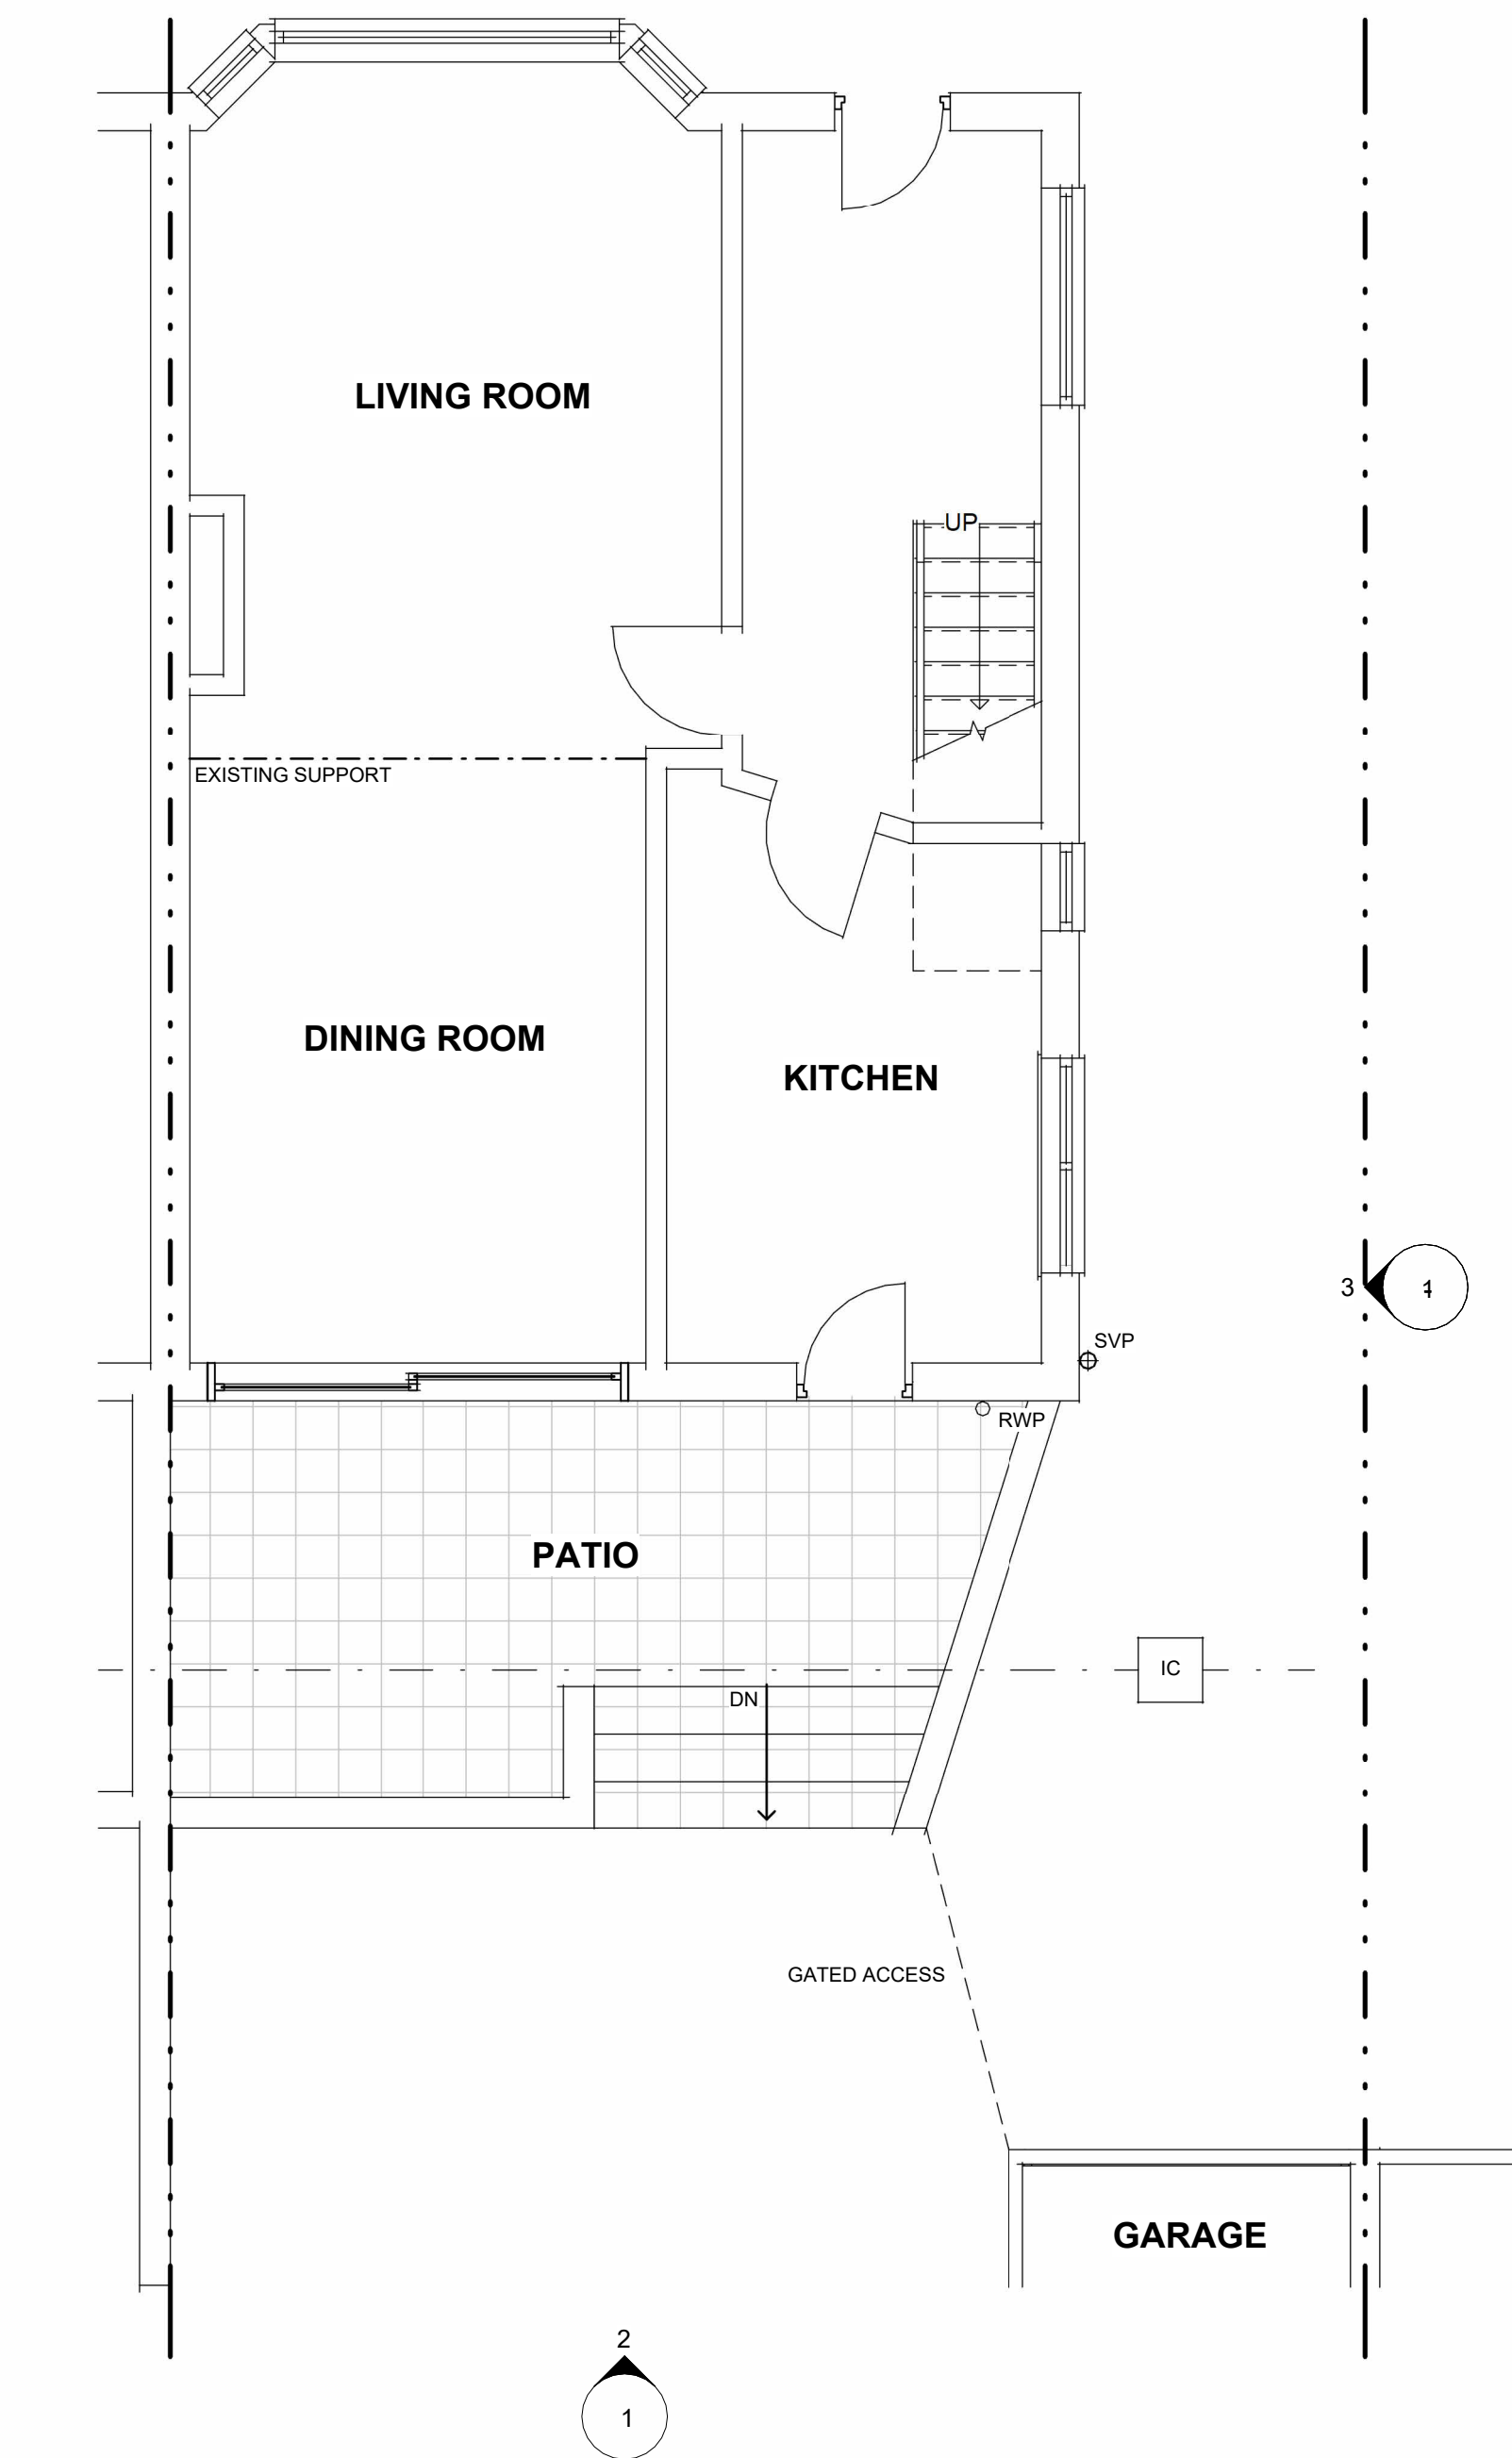

**1 Existing Ground Floor**  
1 : 50

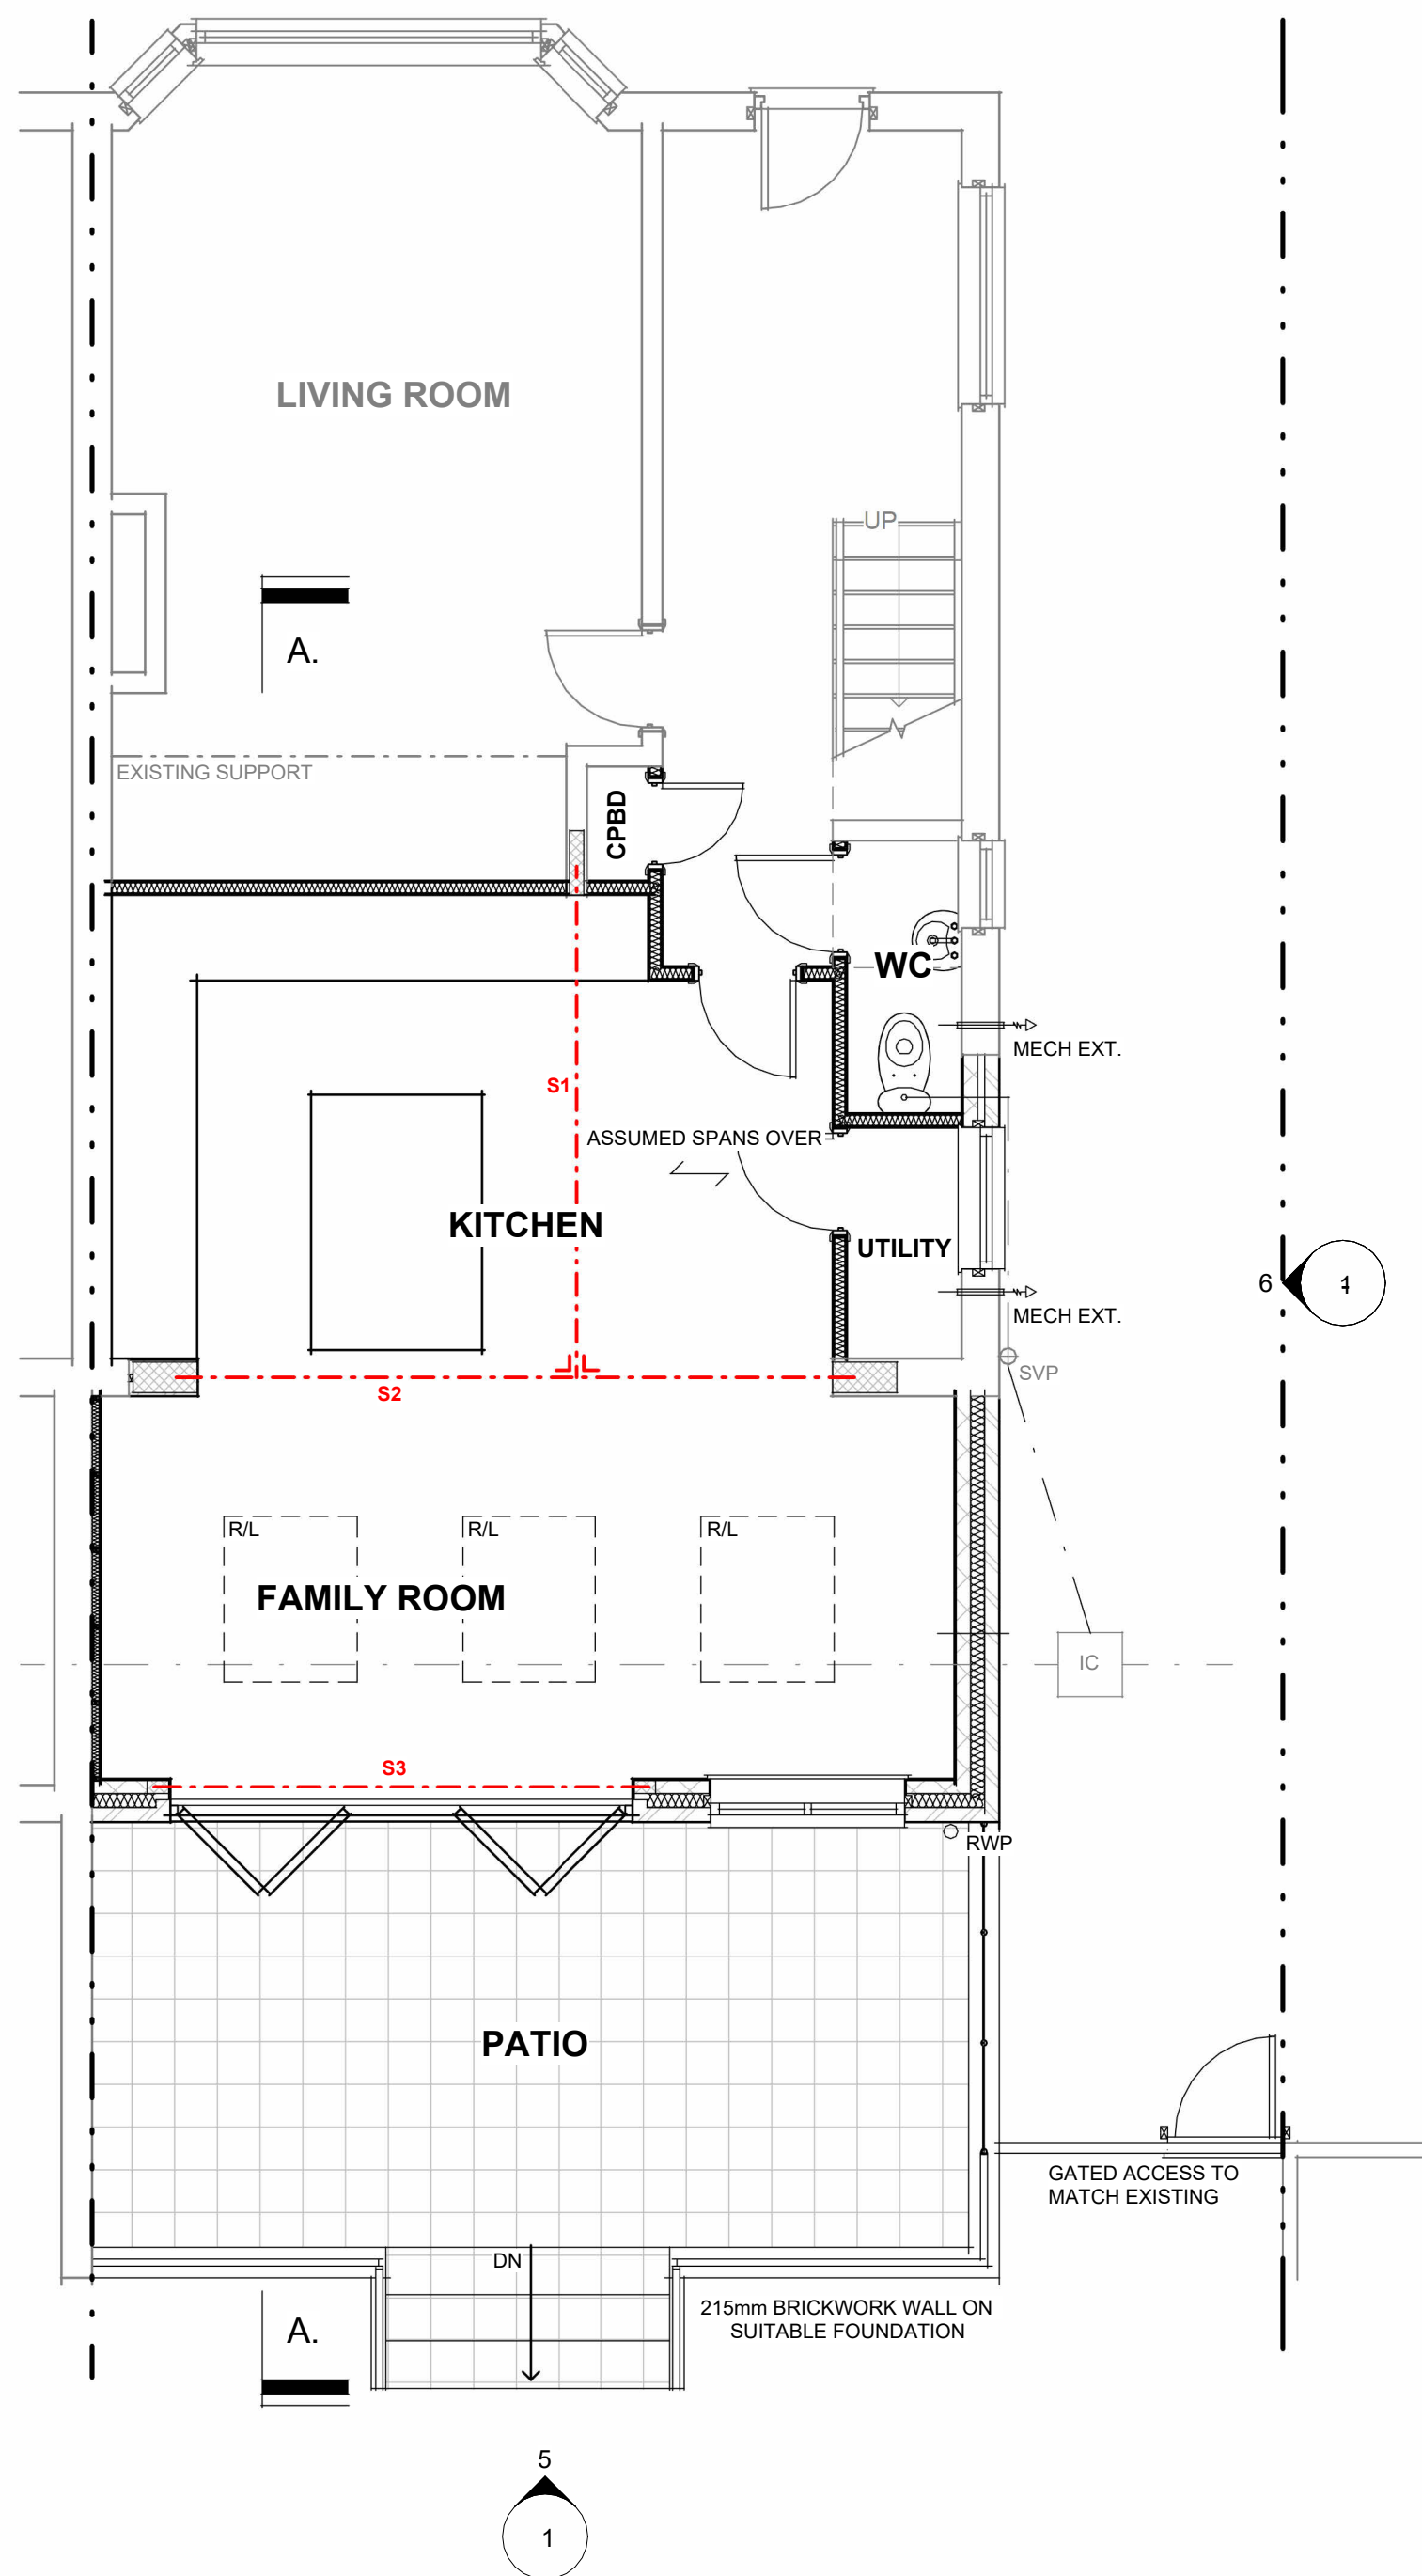

**4 Proposed Ground Floor**  
1 : 50



**2 Existing Rear**  
1 : 100




**3 Existing Side**  
1 : 100



**5 Proposed Rear**  
1 : 100



**6 Proposed Side**  
1 : 100

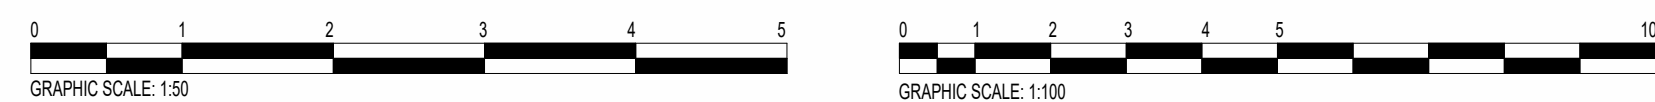

This drawing and the information provided is the property of Thorns-Young Architectural and shall not be copied whole, in part, or used for any other purpose without written permission from the company.

Principle Contractor is to ensure all materials and workmanship complies with Regulation 7 of the Building Regulations whether or not specifically stated on these drawings. It is the Principle Contractors' duty to ensure all works on site are approved by an appointed Building Control body.

Principle Contractor is to ensure dimensions are taken on site before procurement of any materials/work proceeding. Structural members are not to be ordered scaling from this drawing.

Principle Contractor to ensure full compliance with the amended CDM Regulations (2015) if the project requires.

This drawing, unless noted, does not represent compliance with the Party Wall Act 1996 and if required, all agreements are to be in place before works commence.

It is the Principle Contractors' responsibility to ensure Planning/Building Control approvals are in place prior to works commencing. Should works commence prior to relevant approvals Thorns-Young Architectural accept no responsibility.

Do not scale from this drawing except for the purpose of Local Authority Planning department.

|      |        |                     |
|------|--------|---------------------|
| D    | MAR 22 | PLANNING AMENDMENTS |
| C    | FEB 22 | PLANNING AMENDMENTS |
| B    | FEB 22 | PLANNING AMENDMENTS |
| A    | DEC 21 | CLIENTS AMENDMENTS  |
| Rev. | Date   | Description         |

**THORNSYOUNG**  
ARCHITECTURAL

**THORNS-YOUNG LTD**  
CHARTERED BUILDING CONSULTANTS

www.thornsyoun.co.uk  
info@thornsyoun.co.uk  
02392 672883

230 - 232 London Road  
North End  
Portsmouth  
PO2 9JQ

Client

**Ms E Simpson**

Job Title

**202 The Dale  
Widley**

Drawing Title

**Rear Extension**

Scale **As indicated** Date **AUG 21**

Drawn by **CM** Checked by **CC** **A1**

**PLANNING**

Drg. No. **5225 · 21 · 1** Rev. **D**