



BULK FILL
BULK FILL (WHERE REQUIRED) GRANULAR MATERIAL CLASS IA, IB OR IC TO THE SPECIFICATION FOR HIGHWAY WORKS 601 AND 602. LAID AND COMPACTED TO CLAUSES 608 AND 612.

HEAVY DUTY ASPHALT (SITE ENTRANCE) CONSTRUCTION DETAIL
FOR 30% SUB-GRADE CBR
N.T.S

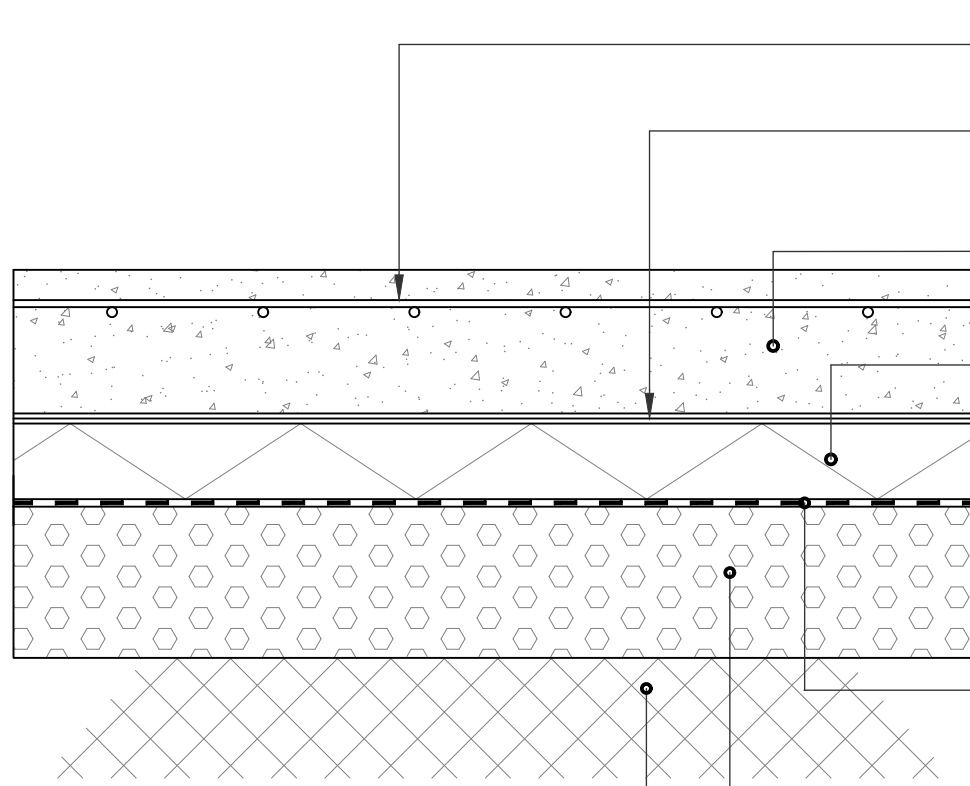


BULK FILL (WHERE REQUIRED)
GRANULAR MATERIAL CLASS 1A, 1B OR 1C TO THE SPECIFICATION
FOR HIGHWAY WORKS SPECIFICATION 601 AND 602. LAID AND
COMPACTED TO CLAUSES 608 AND 612.

CONCRETE HARDSTANDING CONSTRUCTION DETAILS

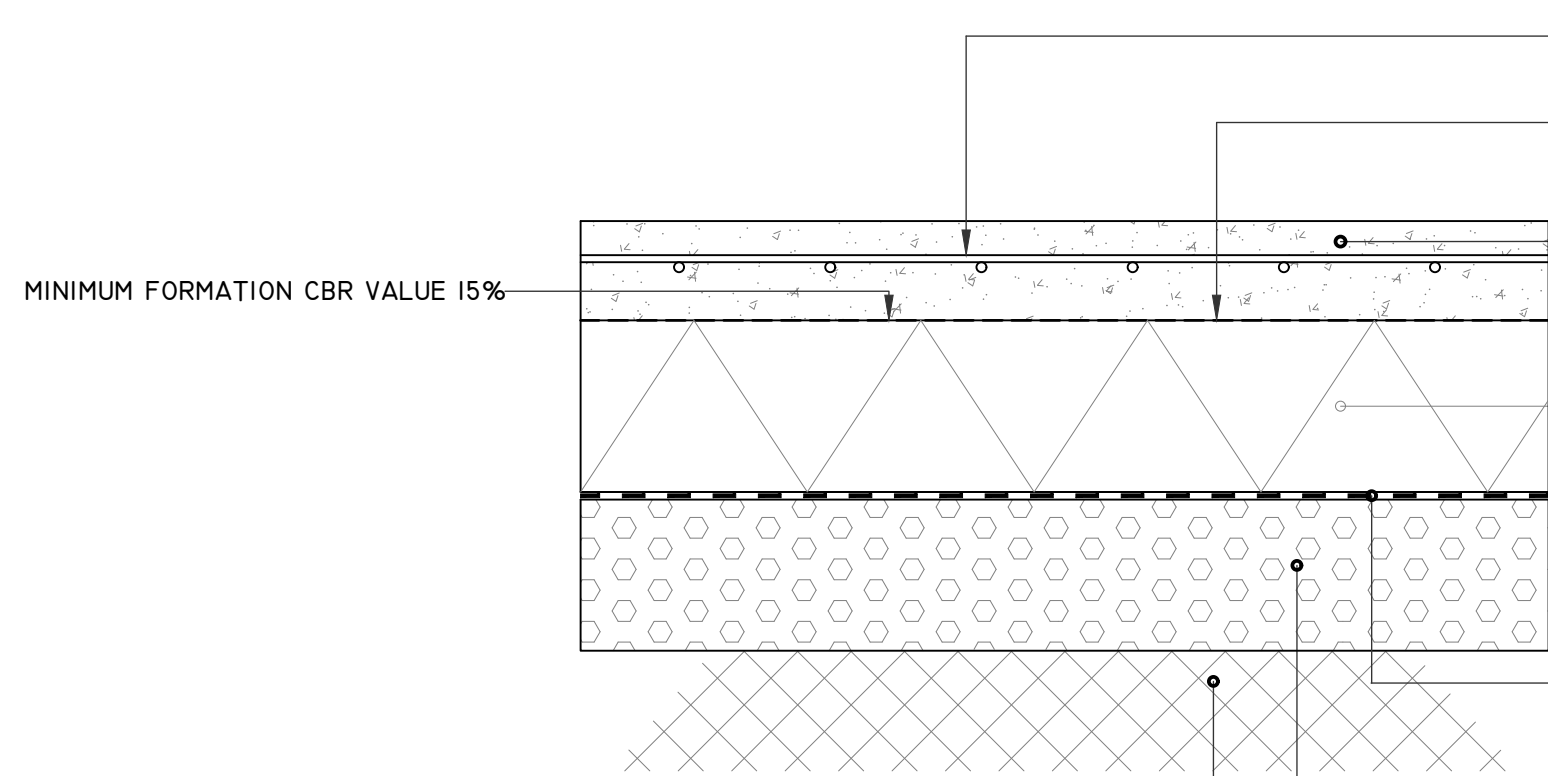

BULK FILL (WHERE REQUIRED)
GRANULAR MATERIAL CLASS IA, IB OR IC TO THE SPECIFICATION
FOR HIGHWAY WORKS SPECIFICATION 601 AND 602. LAID AND
COMPACTED TO CLAUSES 608 AND 612.

WAREHOUSE SLAB CONSTRUCTION DETAIL
FOR 30% SUB-GRADE CBR

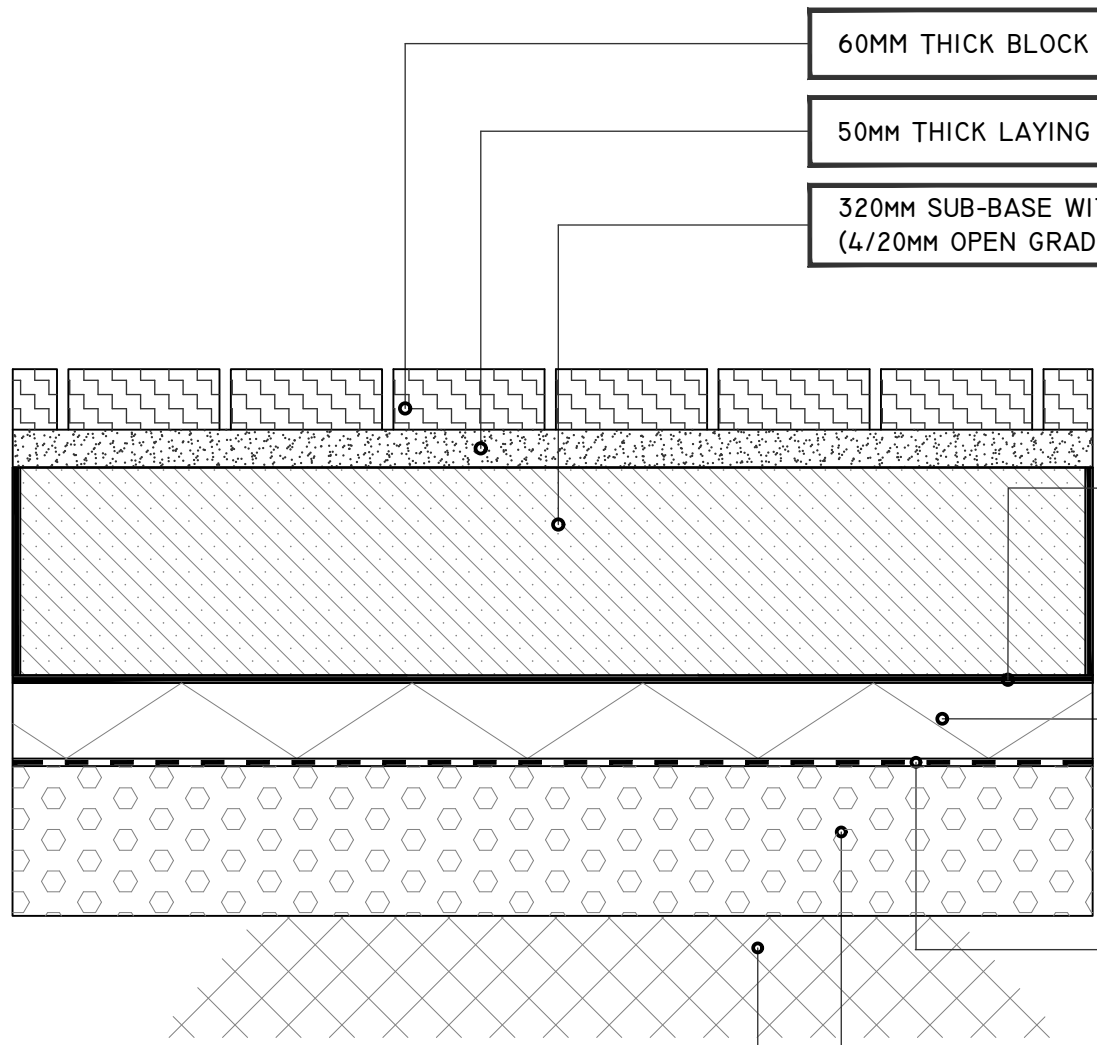


TYPE 1 SUB-BASE 100MM THICK
GRANULAR MATERIAL TYPE 1 TO CLAUSES 801 AND 803 OF THE SPECIFICATION FOR HIGHWAY WORKS LAID AND COMPACTED TO CLAUSE 802. ALTERNATIVE MATERIALS TO TYPE 1 (E.G. TYPE 2) OR LOCALLY AVAILABLE LIGHT MATERIALS MAY BE USED AT THE CONTRACTORS RISK SUBJECT TO AGREEMENT WITH THE ENGINEER. ALL TO CLAUSES 702.

GEOTEXTILE TERRAM
GEOTEXTILE TERRAM 1000 OR APPROVED EQUIVALENT TO BE LAID TO CLAUSE 695 AS A SEPARATION BARRIER TO CLAUSE 609. AS REQUIRED. FORMATION TO BE IN ACCORDANCE WITH THE SPECIFICATION FOR HIGHWAY WORKS CLAUSES 601, 616 AND 617.

STABILISED LAYER
SUB-GRADE IMPROVEMENT BY STABILISATION TO ACHIEVE MIN 30% CBR BY SPECIALIST CONTRACTOR.

BULK FILL (WHERE REQUIRED)
GRANULAR MATERIAL CLASS IA, IB OR IC TO THE SPECIFICATION FOR HIGHWAY WORKS CLAUSES 601 AND 602. LAID AND COMPACTED TO CLAUSES 608 AND 612.

LIGHT DUTY PERMEABLE PAVING CONSTRUCTION DETAIL
FOR 30% SUB-GRADE CBR - TYPE C TANKING
N.T.S

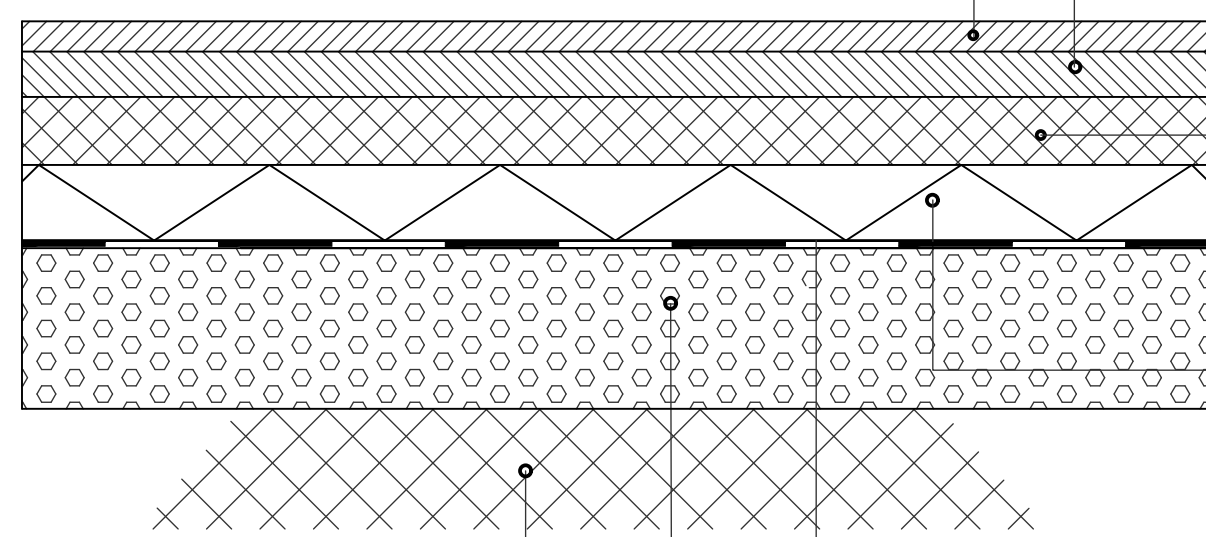


SUB-GRADE IMPROVEMENT BY STABILISATION TO ACHIEVE MIN 30% CBR BY SPECIALIST CONTRACTOR.

BULK FILL

BULK FILL (WHERE REQUIRED) GRANULAR MATERIAL CLASS IA, IB OR IC TO THE SPECIFICATION FOR HIGHWAY WORKS 601 AND 602. LAID AND COMPACTED TO CLAUSES 608 AND 612.

LIGHT DUTY ASPHALT CONSTRUCTION DETAIL  4
FOR 30% SUB-GRADE CBR
N.T.S

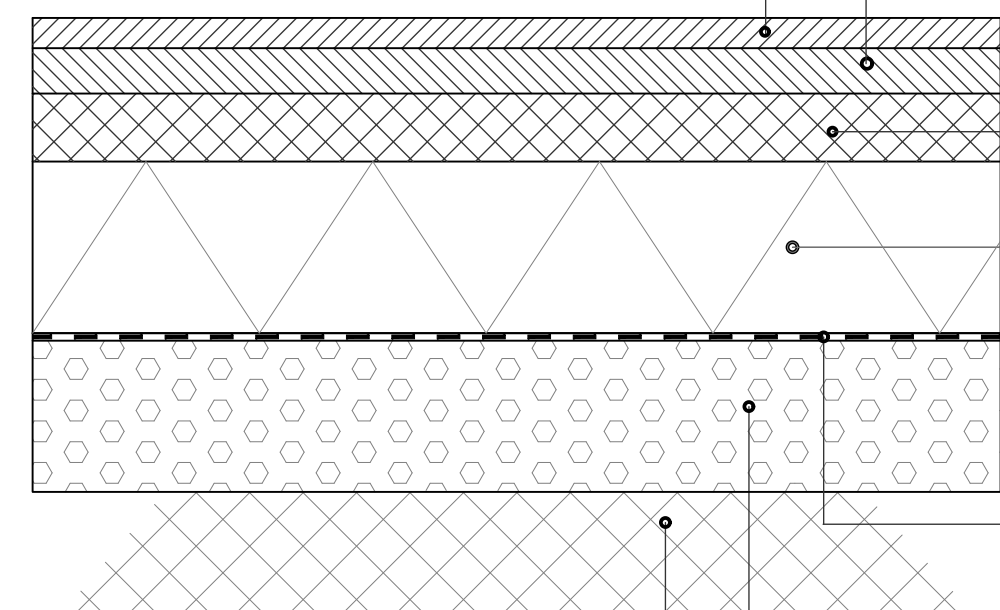


GEOTEXTILE LAYER
GEOTEXTILE TERRAM 1000 OR APPROVED EQUIVALENT TO BE LAID UNDER THE SUB-BASE AS A SEPARATION BARRIER TO CLAUSE 609, AS REQUIRED. FORMATION TO BE IN ACCORDANCE WITH THE SPECIFICATION FOR HIGHWAY WORKS CLAUSES 601, 616 AND 617.

STABILISED LAYER
SUB-GRADE IMPROVEMENT BY STABILISATION TO ACHIEVE MIN 30% CBR BY SPECIALIST CONTRACTOR.


BULK FILL (WHERE REQUIRED)
GRANULAR MATERIAL CLASS (A, B OR C) TO THE SPECIFICATION FOR HIGHWAY WORKS SPECIFICATION 601 AND 602, LAID AND COMPACTED TO CLAUSES 608 AND 612.

MSVP CONSTRUCTION DETAIL
FOR 30% SUB-GRADE CBR
N.T.S

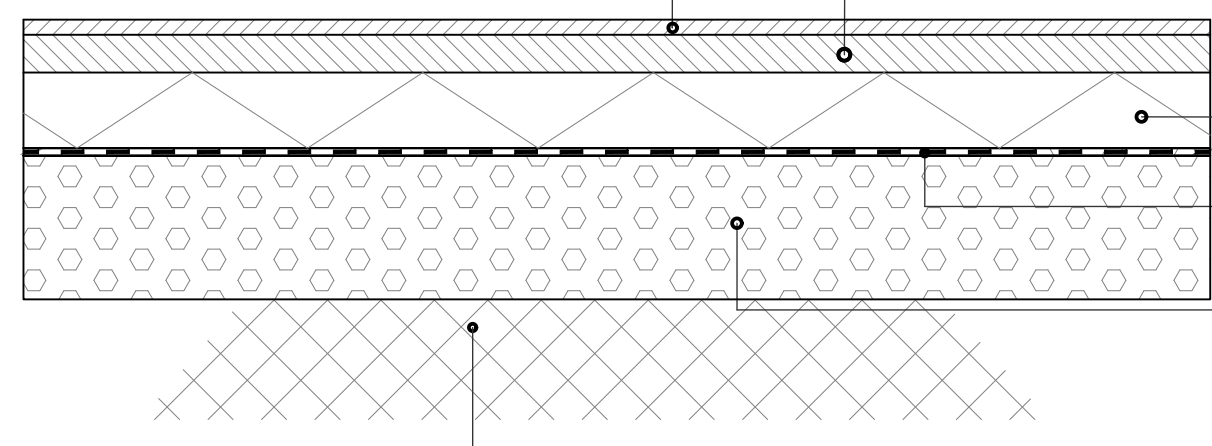


TYPE 1 SUB-BASE 100MM THICK GRANULAR MATERIAL CLASS 1A, 1B AND 1C OF THE SPECIFICATION FOR HIGHWAY WORKS LAID AND COMPACTED TO CLAUSE 802. ALTERNATIVE MATERIALS TO TYPE 1 (E.G. TYPE 2 TO CLAUSE 804 OR LOCALLY AVAILABLE FILL MATERIALS) MAY BE USED AT THE CONTRACTOR'S RISK SUBJECT TO AGREEMENT WITH THE ENGINEER. ALL TO CLAUSES 702.
GEOTEXTILE LAYER GEOTEXTILE TERRAM 1000 OR APPROVED EQUIVALENT
STABILISED LAYER SUB-GRADE IMPROVED BY STABILISATION TO ACHIEVE MIN 30% CBIR BY SPECIALIST CONTRACTOR
BULK FILL (WHERE REQUIRED) GRANULAR MATERIAL CLASS 1A, 1B OR 1C TO THE SPECIFICATION FOR HIGHWAY WORKS SPECIFICATION 601 AND 602. LAID AND COMPACTED TO CLAUSES 608 AND 612.


ASPHALT FOOTPATH/HARDSTANDING CONSTRUCTION DETAIL
FOR 30% SUB-GRADE CBR
N.T.S

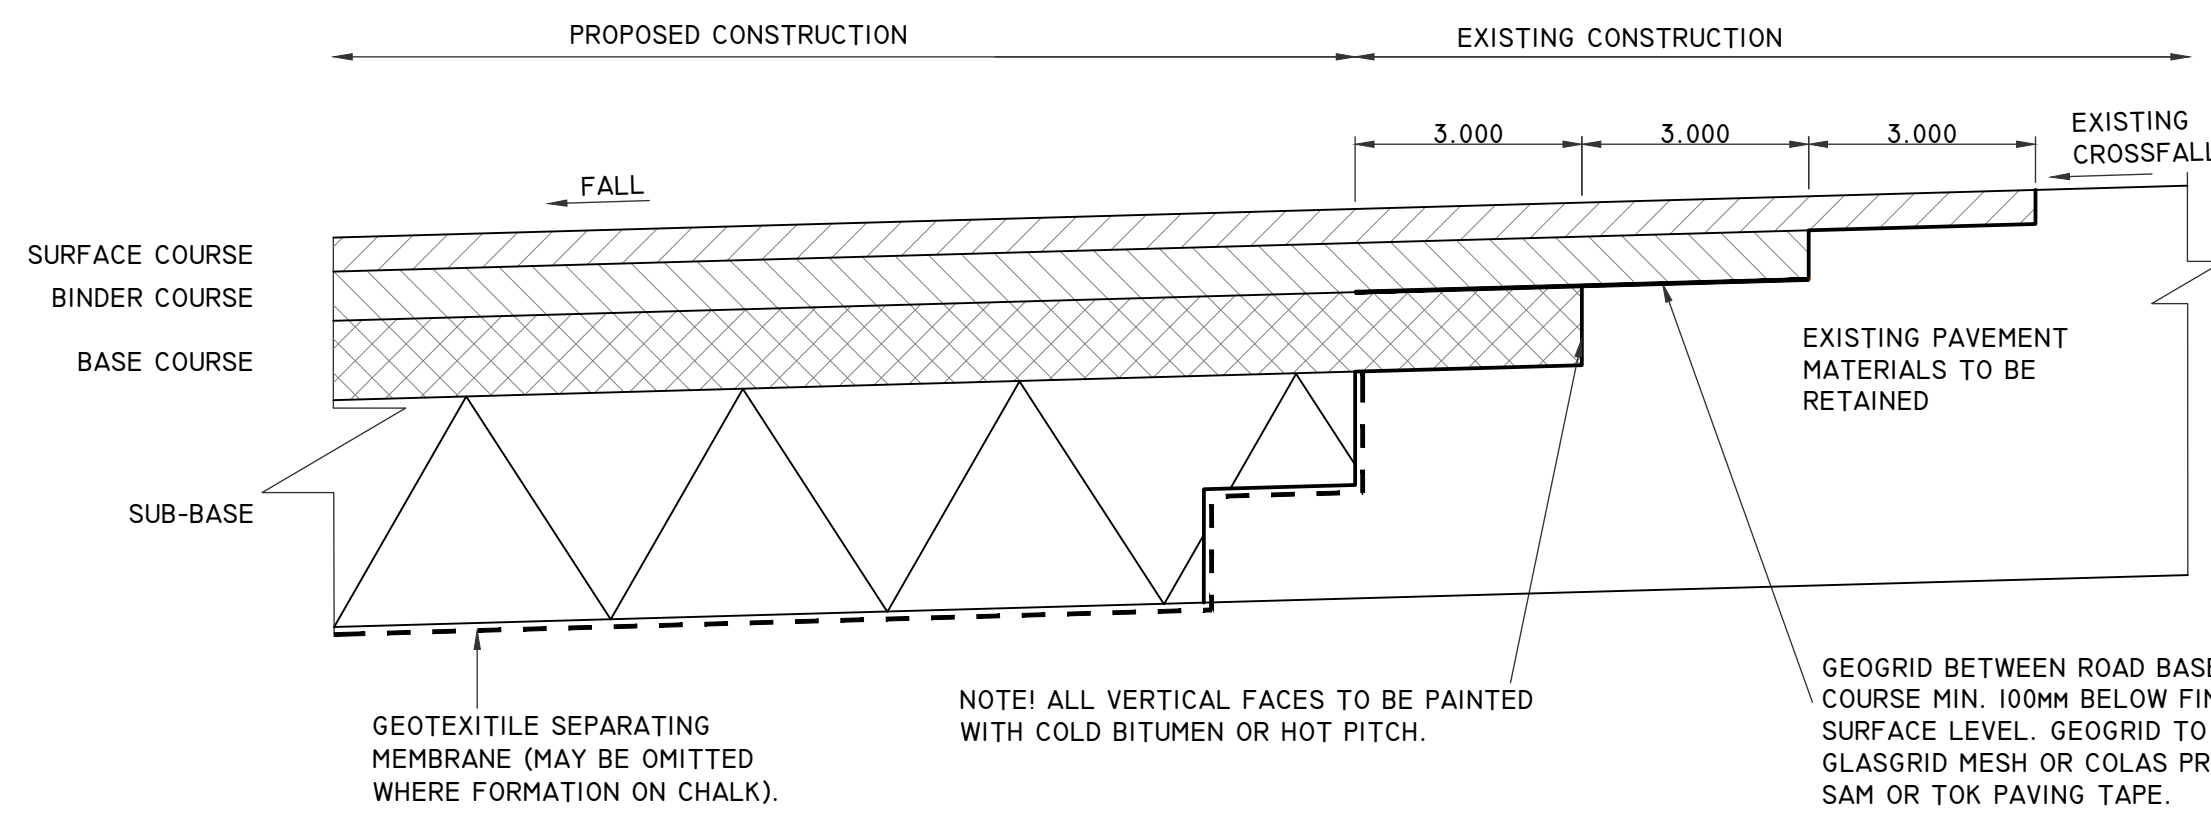


EXISTING TO PROPOSED TIE IN DETAIL

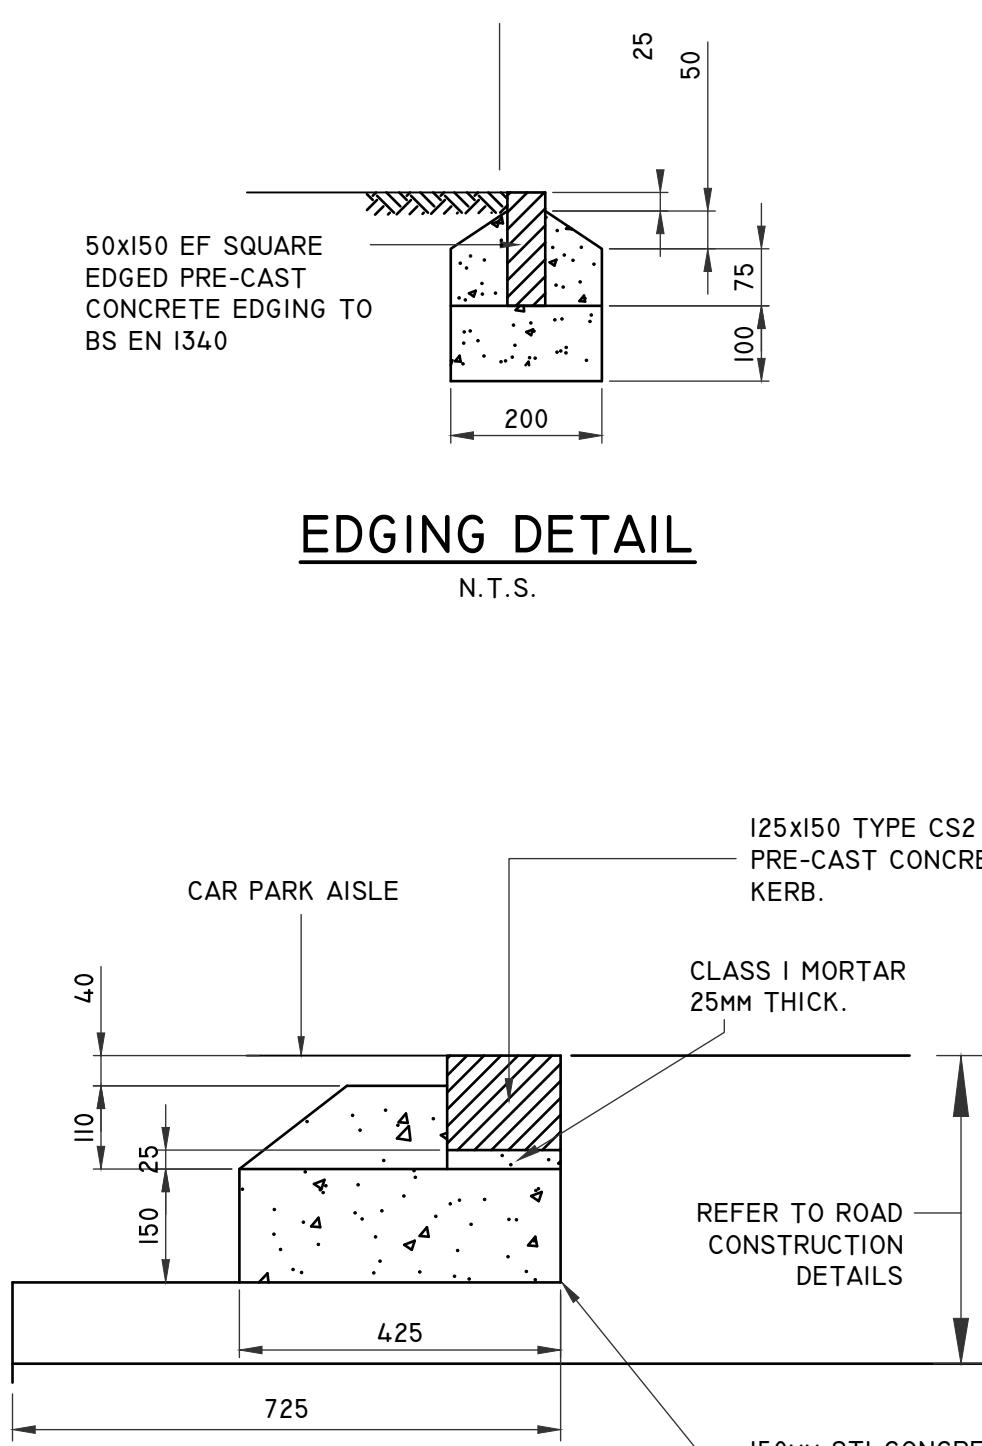

CS2 KERB DETAIL
N.T.S.

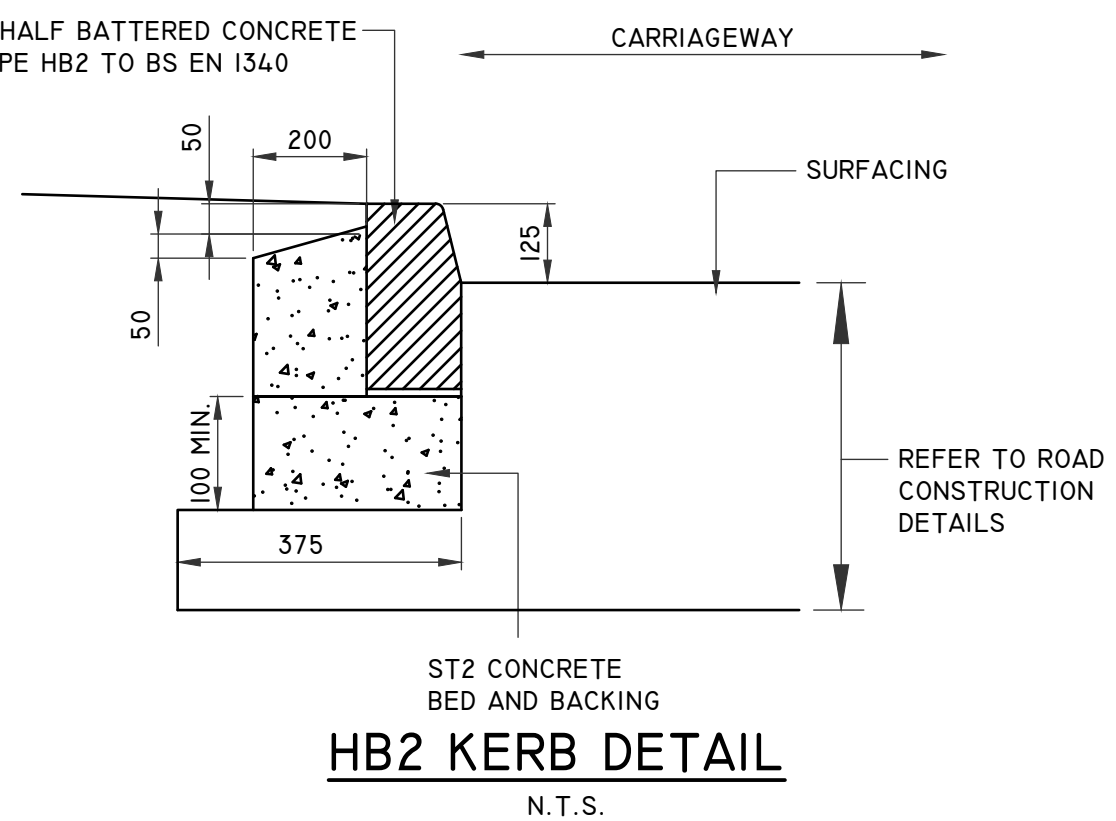

HB2 KERB DETAIL
N.T.S.

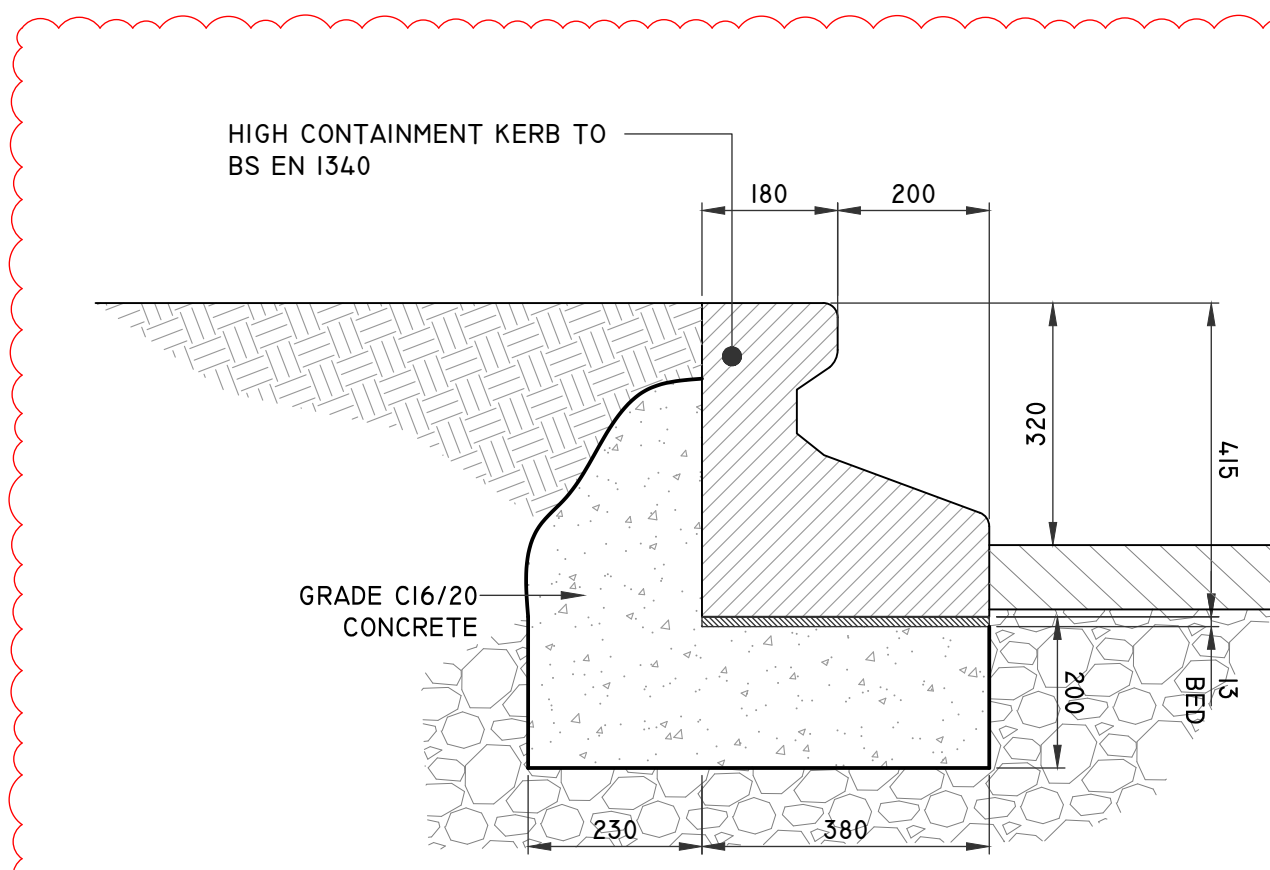

HIGH CONTAINMENT KERB
N.T.S.

GENERAL NOTES

1. DO NOT SCALE THIS DRAWING. WORK ONLY TO FIGURED DIMENSIONS.
2. FOR ALL RELEVANT NOTES, REFER TO STRUCTURAL AND CIVIL ENGINEERING PERFORMANCE SPECIFICATION.
3. ANY DISCREPANCIES ARE TO BE REPORTED TO PINNACLE CONSULTING ENGINEERS IMMEDIATELY.
4. THIS DRAWING IS TO BE READ IN CONJUNCTION WITH ALL OTHER RELEVANT ENGINEERS, ARCHITECTS AND SUB-CONTRACTORS DRAWINGS AND DETAILS.

P02	FOR TENDER - HIGH CONTAINMENT KERB ADDED.	TWR	JJ	05/08/21
P01	FOR TENDER	IL	EO	16/07/21
REV	DESCRIPTION	BY	CHK	DATE

HAVANT PROPERTY
INVESTMENT LLP

PROJECT
HAVANT
32 NEW LANE

DRAWING TITLE
TYPICAL CONSTRUCTION
DETAILS

PINNACLE
CONSULTING ENGINEERS

DRAWING STATUS			
TENDER			
SCALE: 1/4" = 1'-0"	DATE	DRAWN BY	CHECKED
N/A	MAY '21	IL	EO
DRG NO.			REVISION
C200810-PIN-XX-XX-DR-C-00215			P02