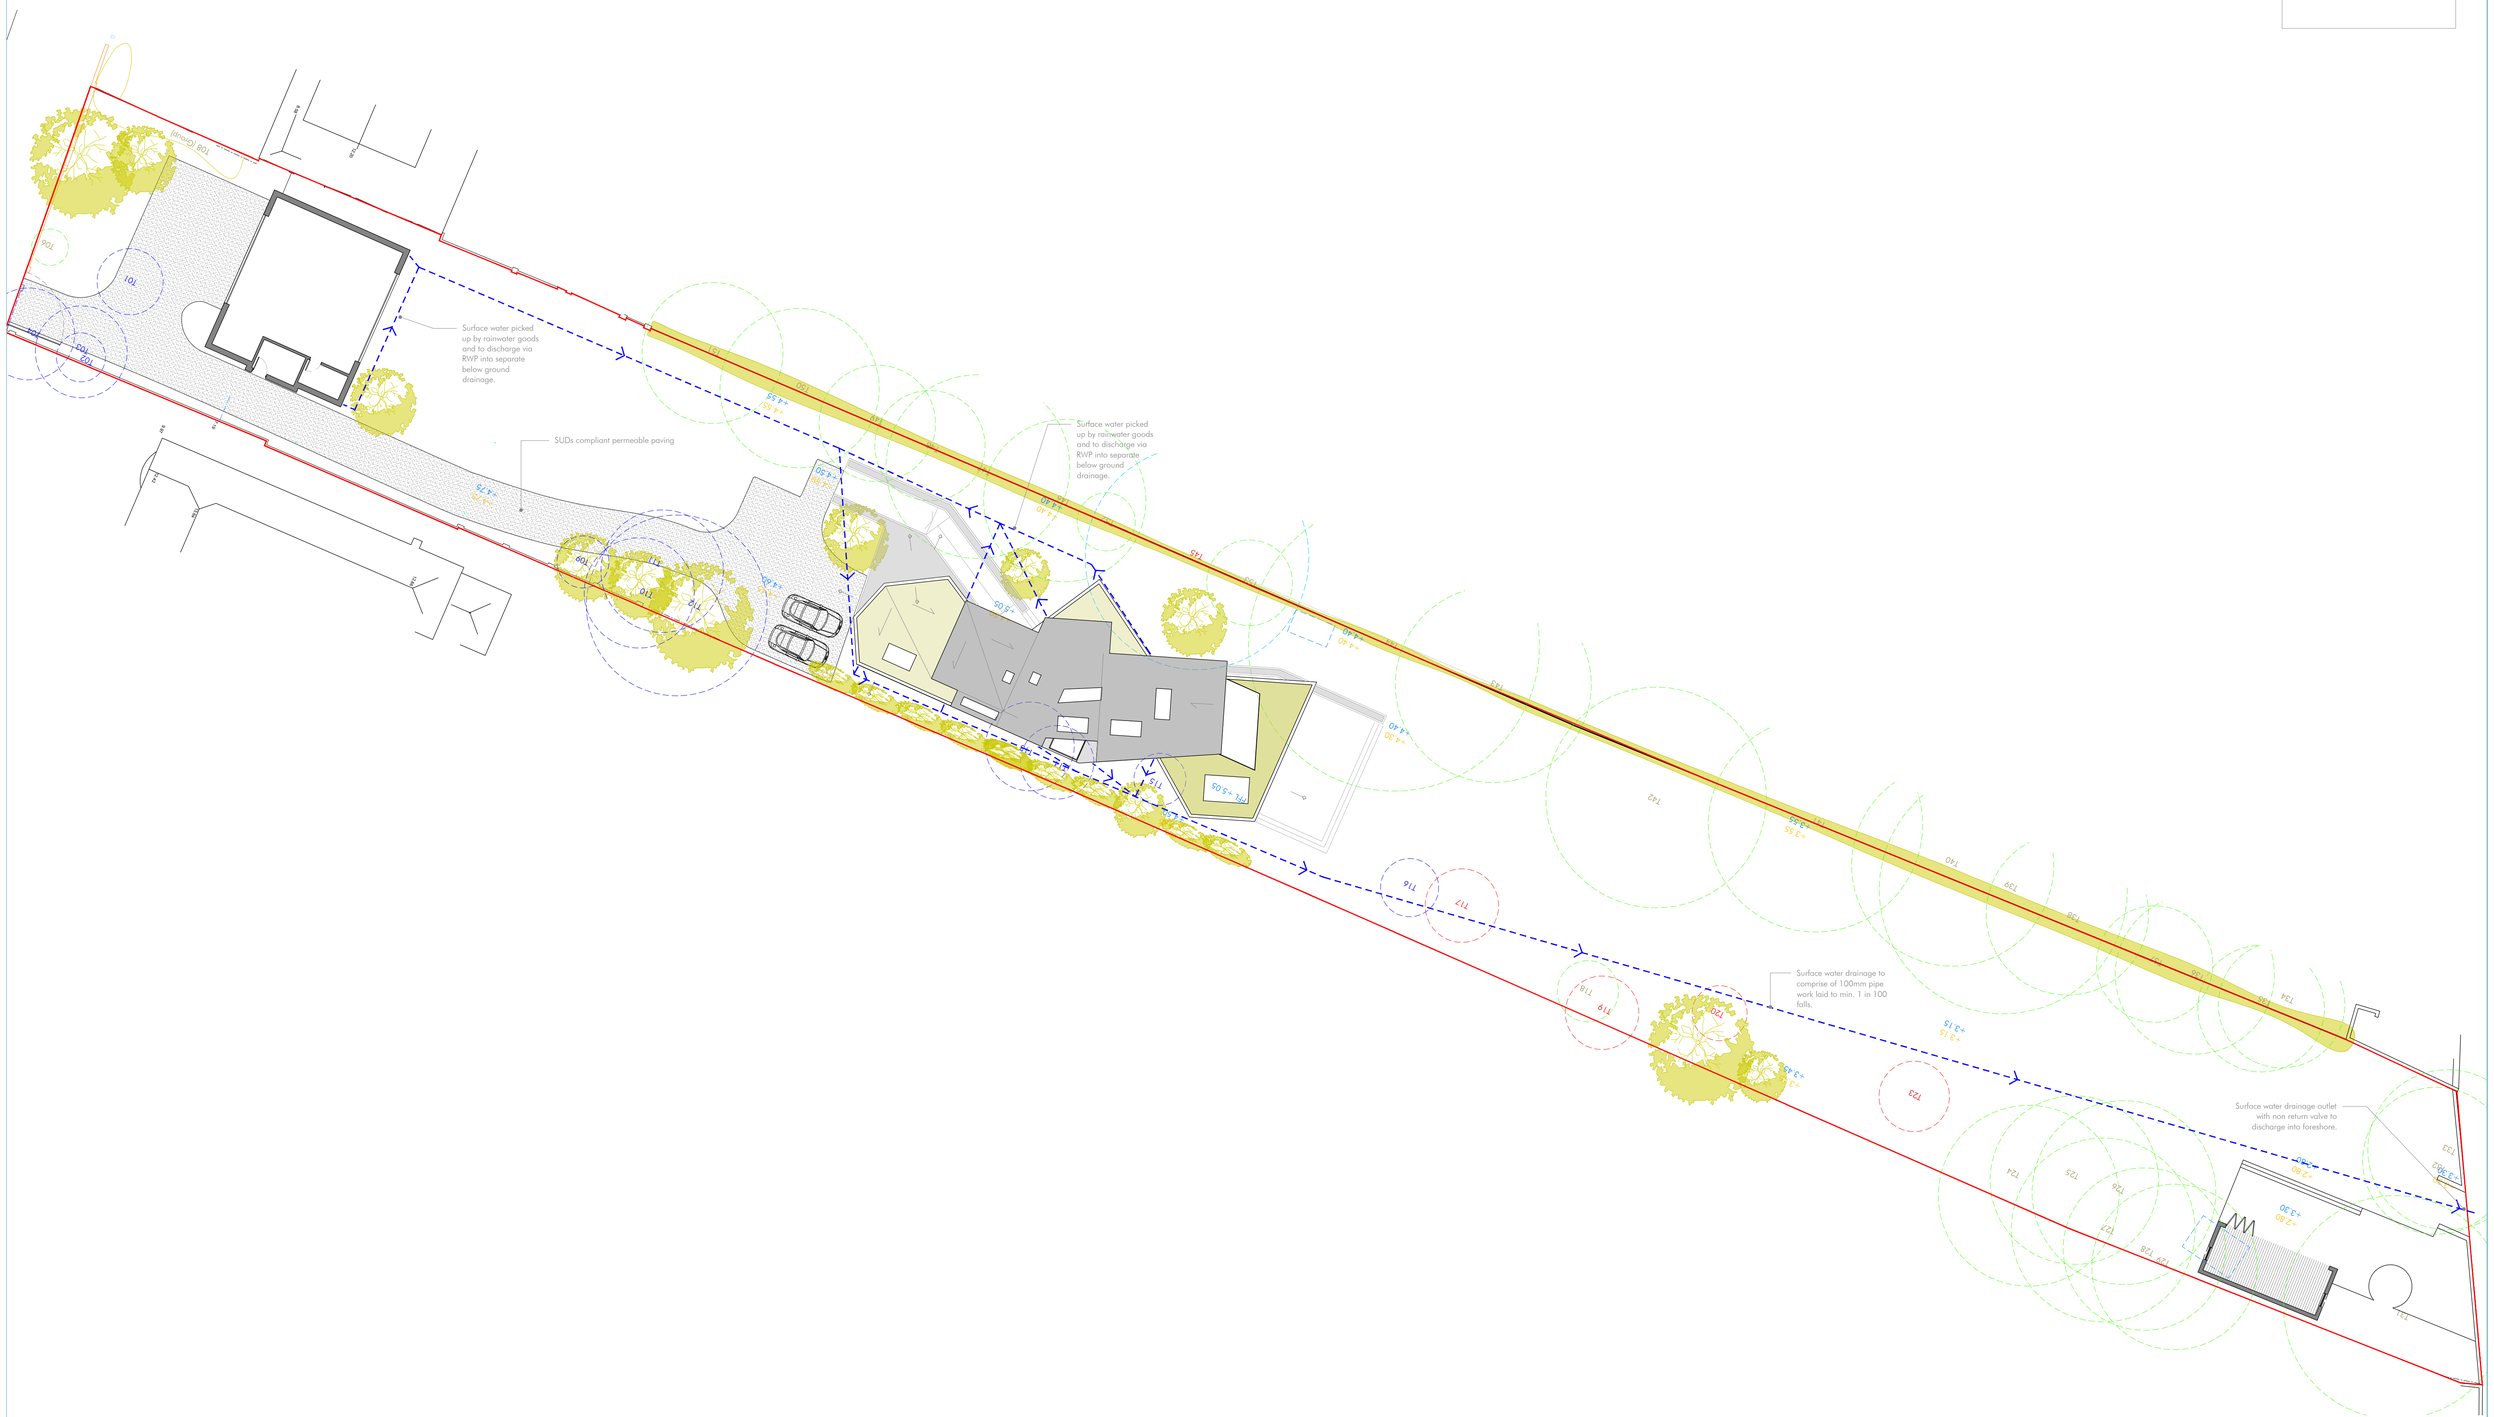

1:1250	0mm	10m	20m		50m			
1:500	0mm	5m	10m			25m		
1:200	0mm	2m	4m			10m		
1:100	0mm	1m	2m			5m		
1:1	0mm	10mm	20mm			50mm		

Project
48 Sinah Lane

Drawing
Surface Water Drainage Intent

Project No.
2016

Dwg No.
4.007

Scale
1:200 @ A1

Rev	Date	Notes

The Studio @ The Barns
Church Lane, Northney PO11 0SB
07365 111998
info@hebdendesignstudio.com
www.hebdendesignstudio.com

Hebden design studio
architecture / town planning / interior design / project management

Notes:
Do not scale from this drawing unless for the purposes of Local Authority Planning Approval. Please verify that the information is correctly printed to scale by checking the control bar.
This drawing must be read in conjunction with all other related drawings and documentation.
This drawing is copyright of Hebden Design Studio Ltd ©. All rights reserved