


Proposed Porch

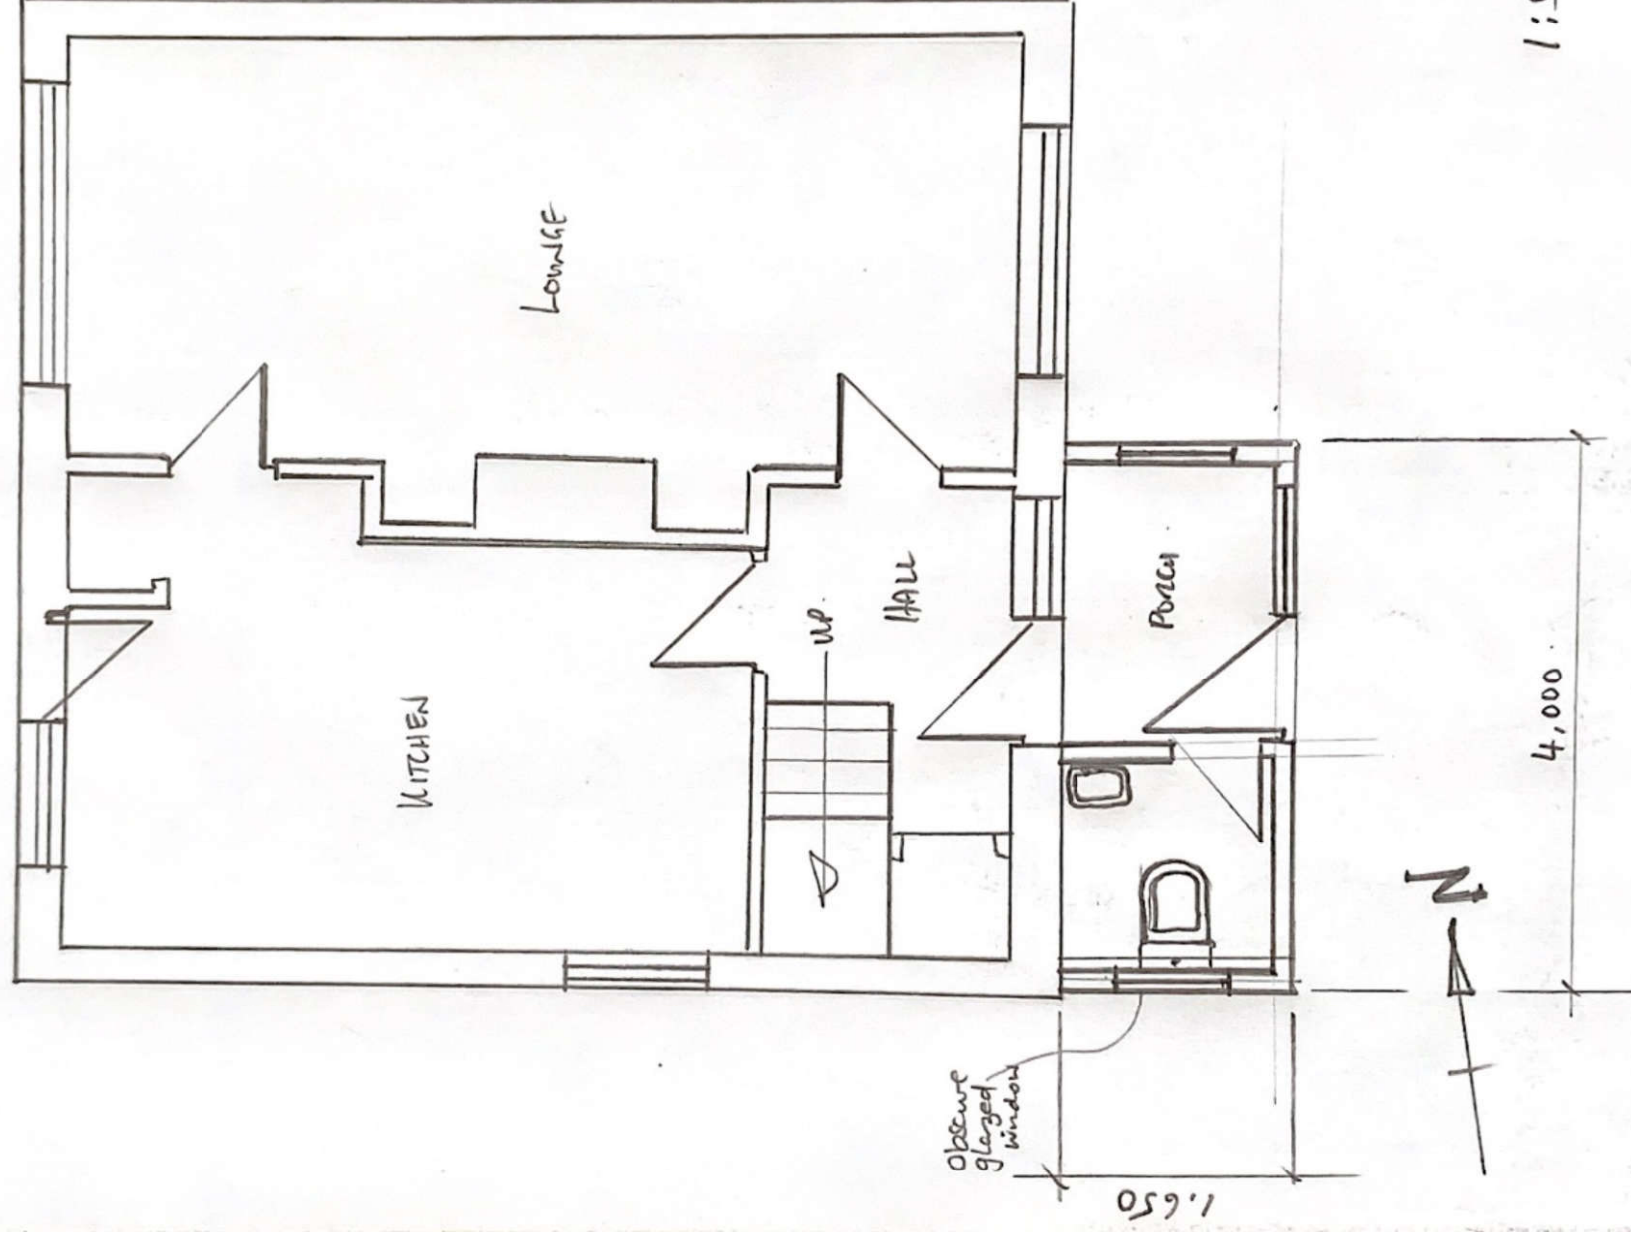

1:50