




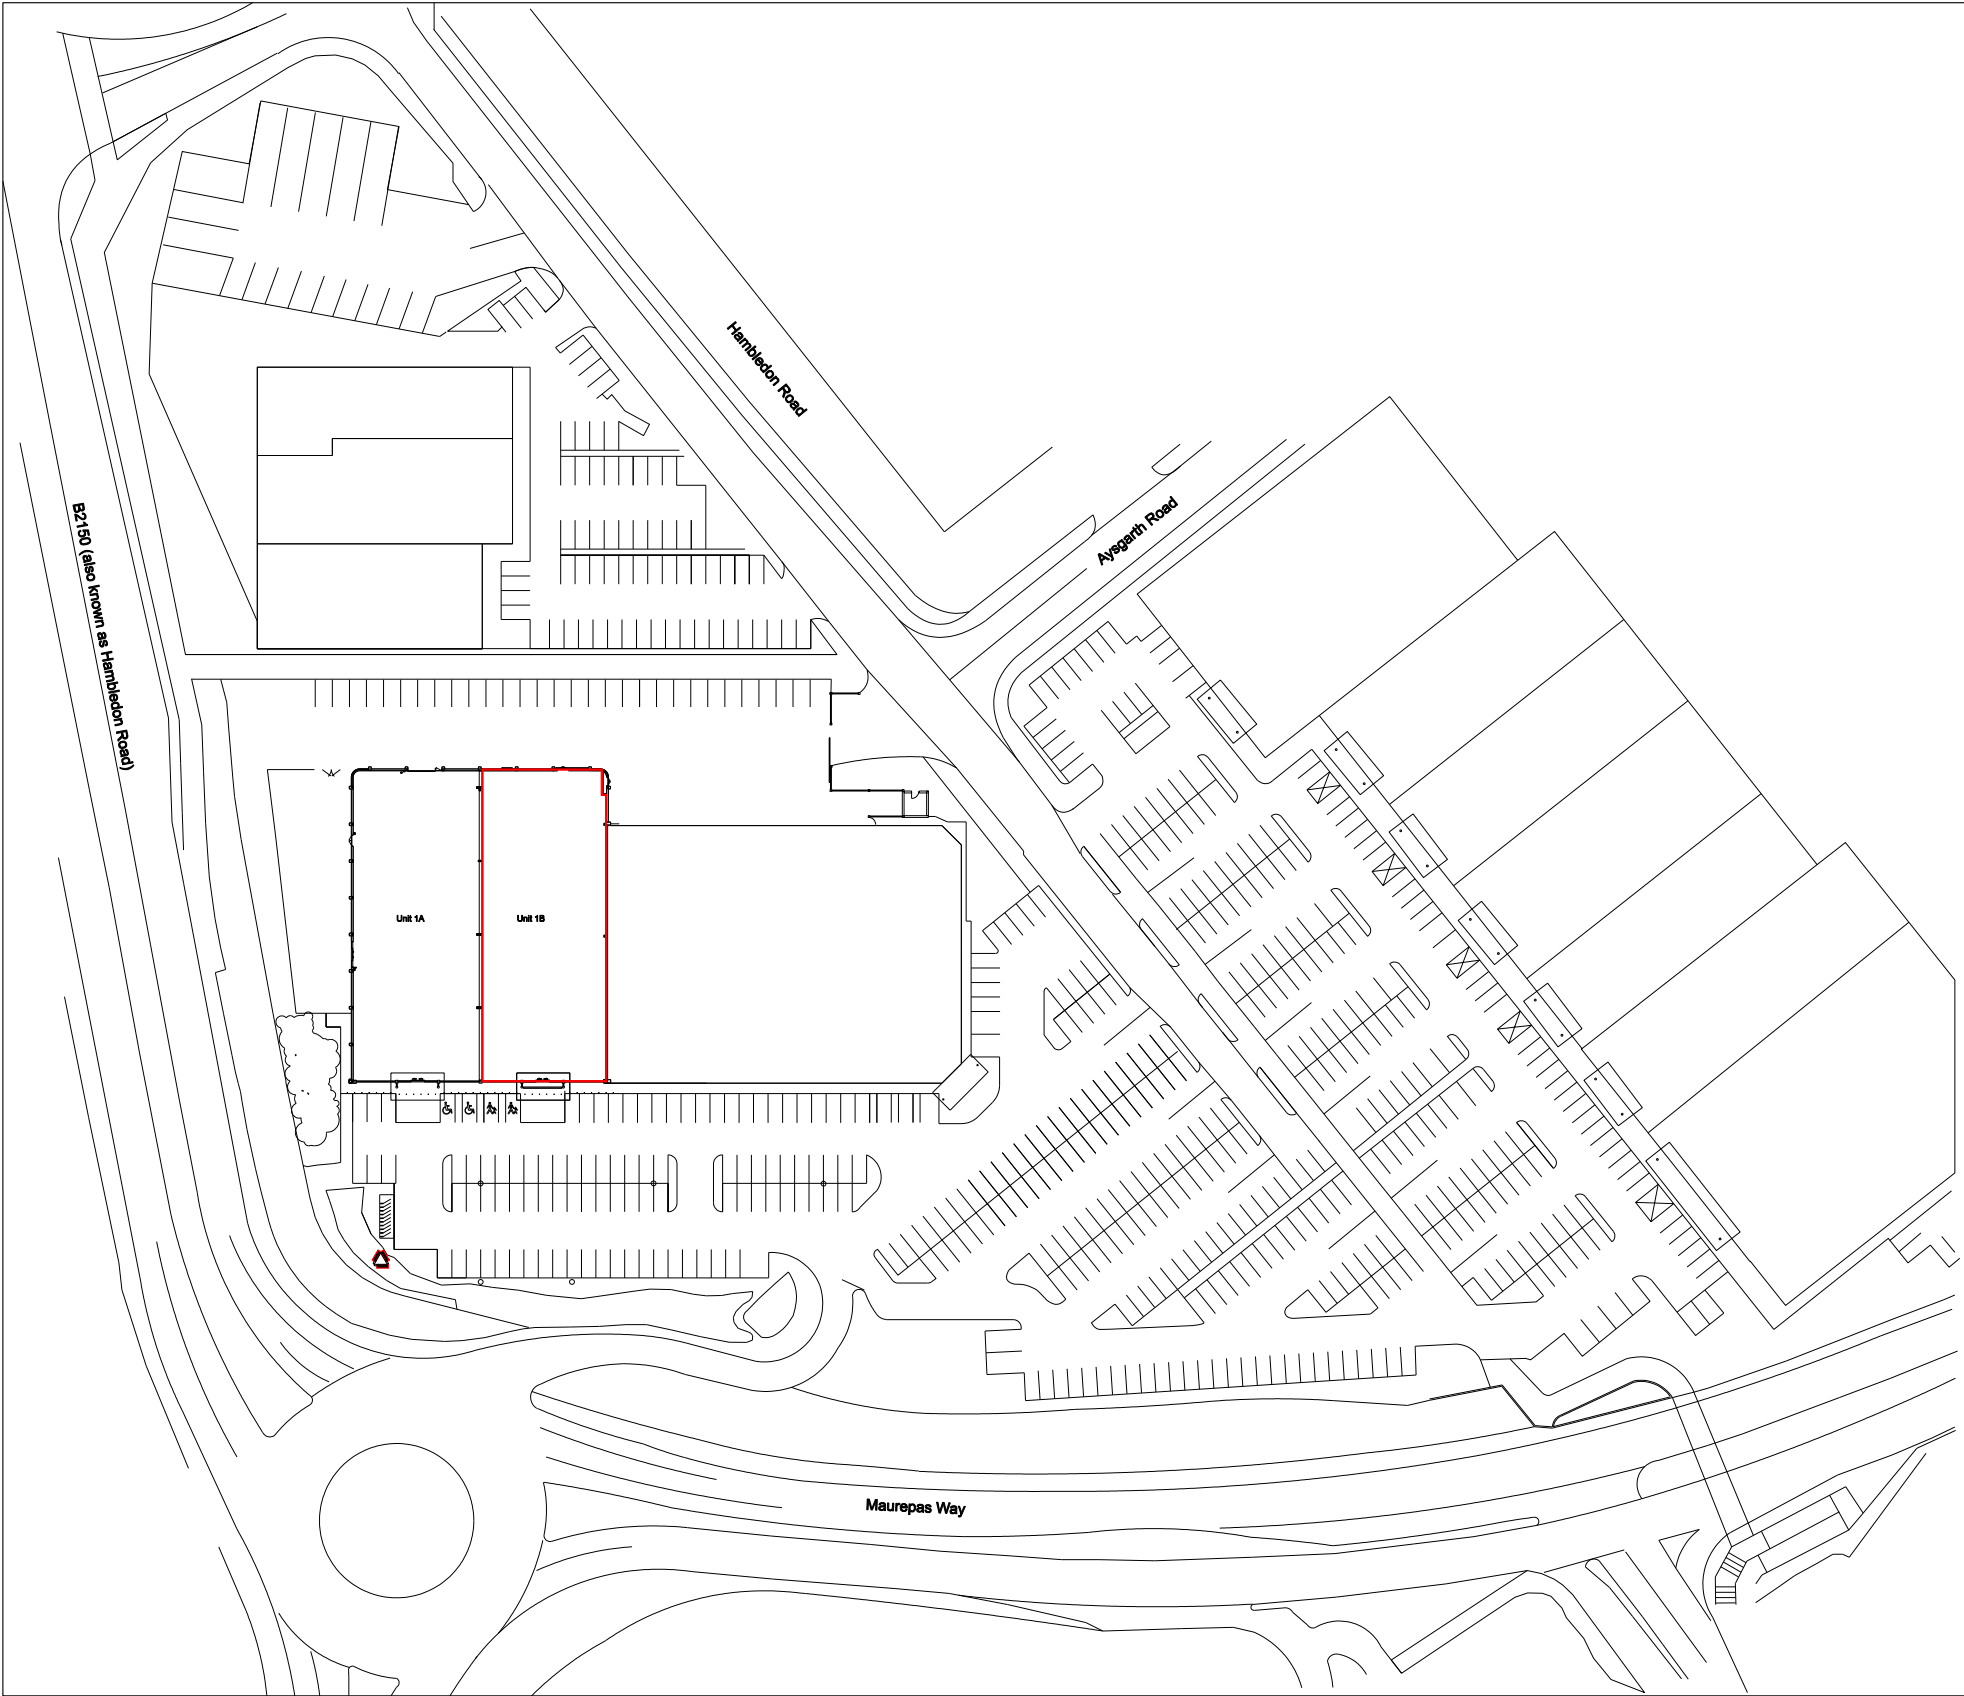

SITE LOCATION PLAN
SCALE 1:1250

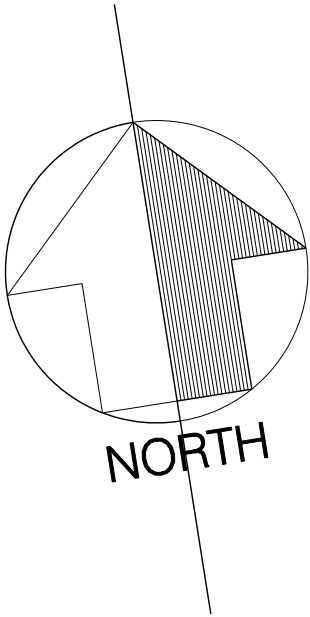

BLOCK PLAN
SCALE 1:500

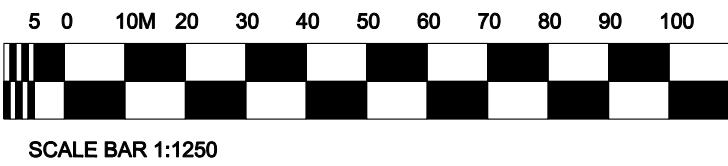

DWG NO.		SHEET NO.	REV.
ICE603-WATERLOOVILLE-SP03			
PROJECT			STORE NO.
WATERLOOVILLE			
ADDRESS			
UNIT 1B WELLINGTON RETAIL PARK, HAMBLEDON ROAD, WATERLOOVILLE. PO7 7FG			
TITLE			
BLOCK & SITE LOCATION PLAN - SIGNAGE			
DATE		09.02.22	
SCALE		1:500/1250 @ A2	
DRAWN		RRDS	
CHECKED			

