


Detail 1 - L1 fence

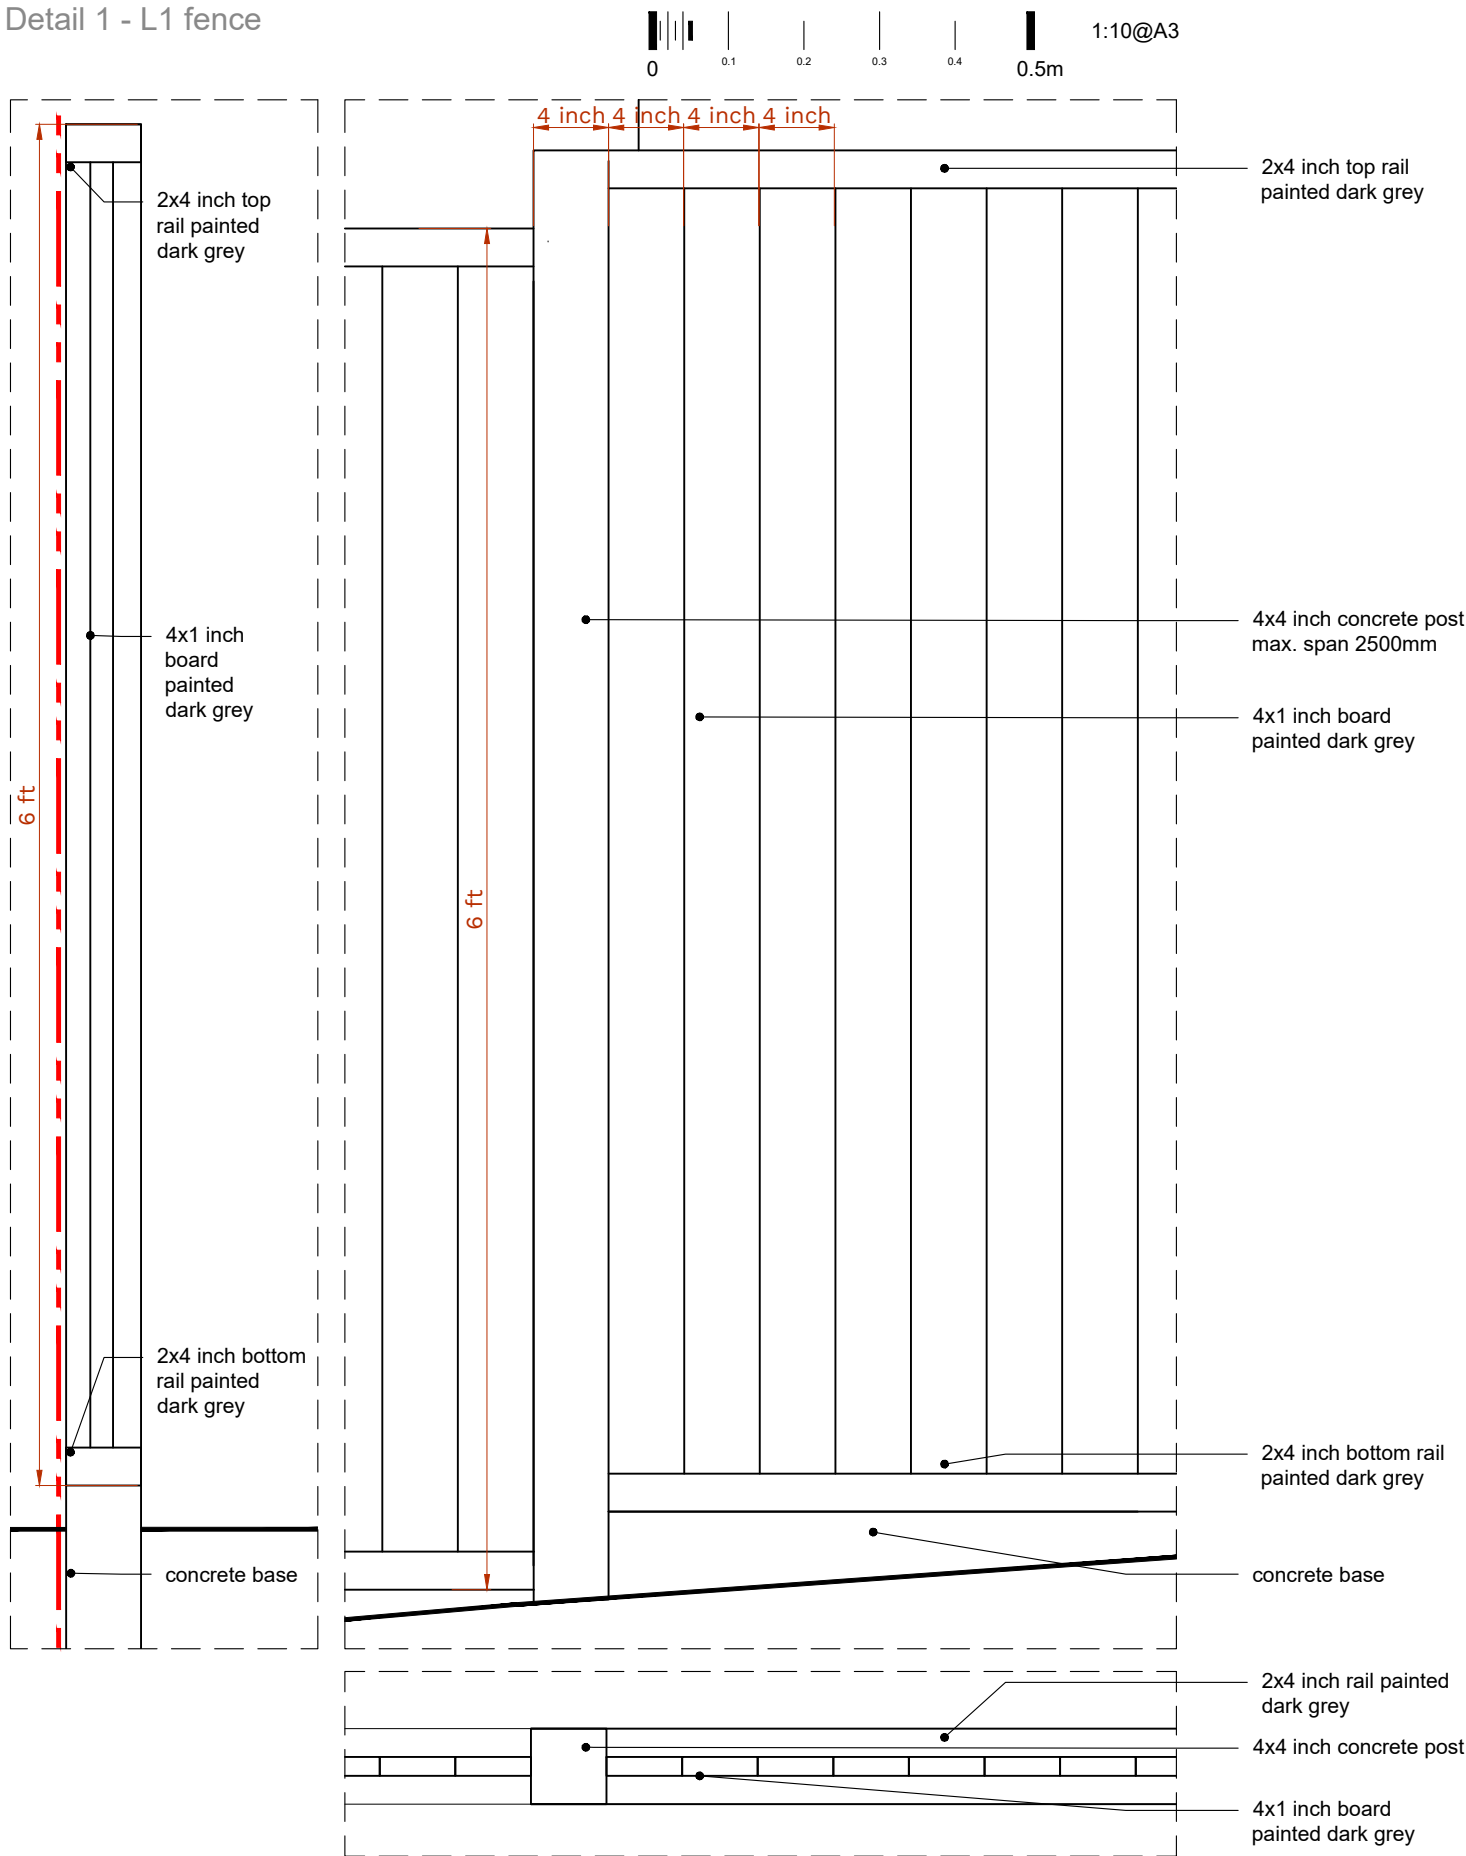

Detail 2 - L2 fence

