



Location Plan @ 1:1250 - 5 Priory Gardens, Waterlooville, PO7 7RS

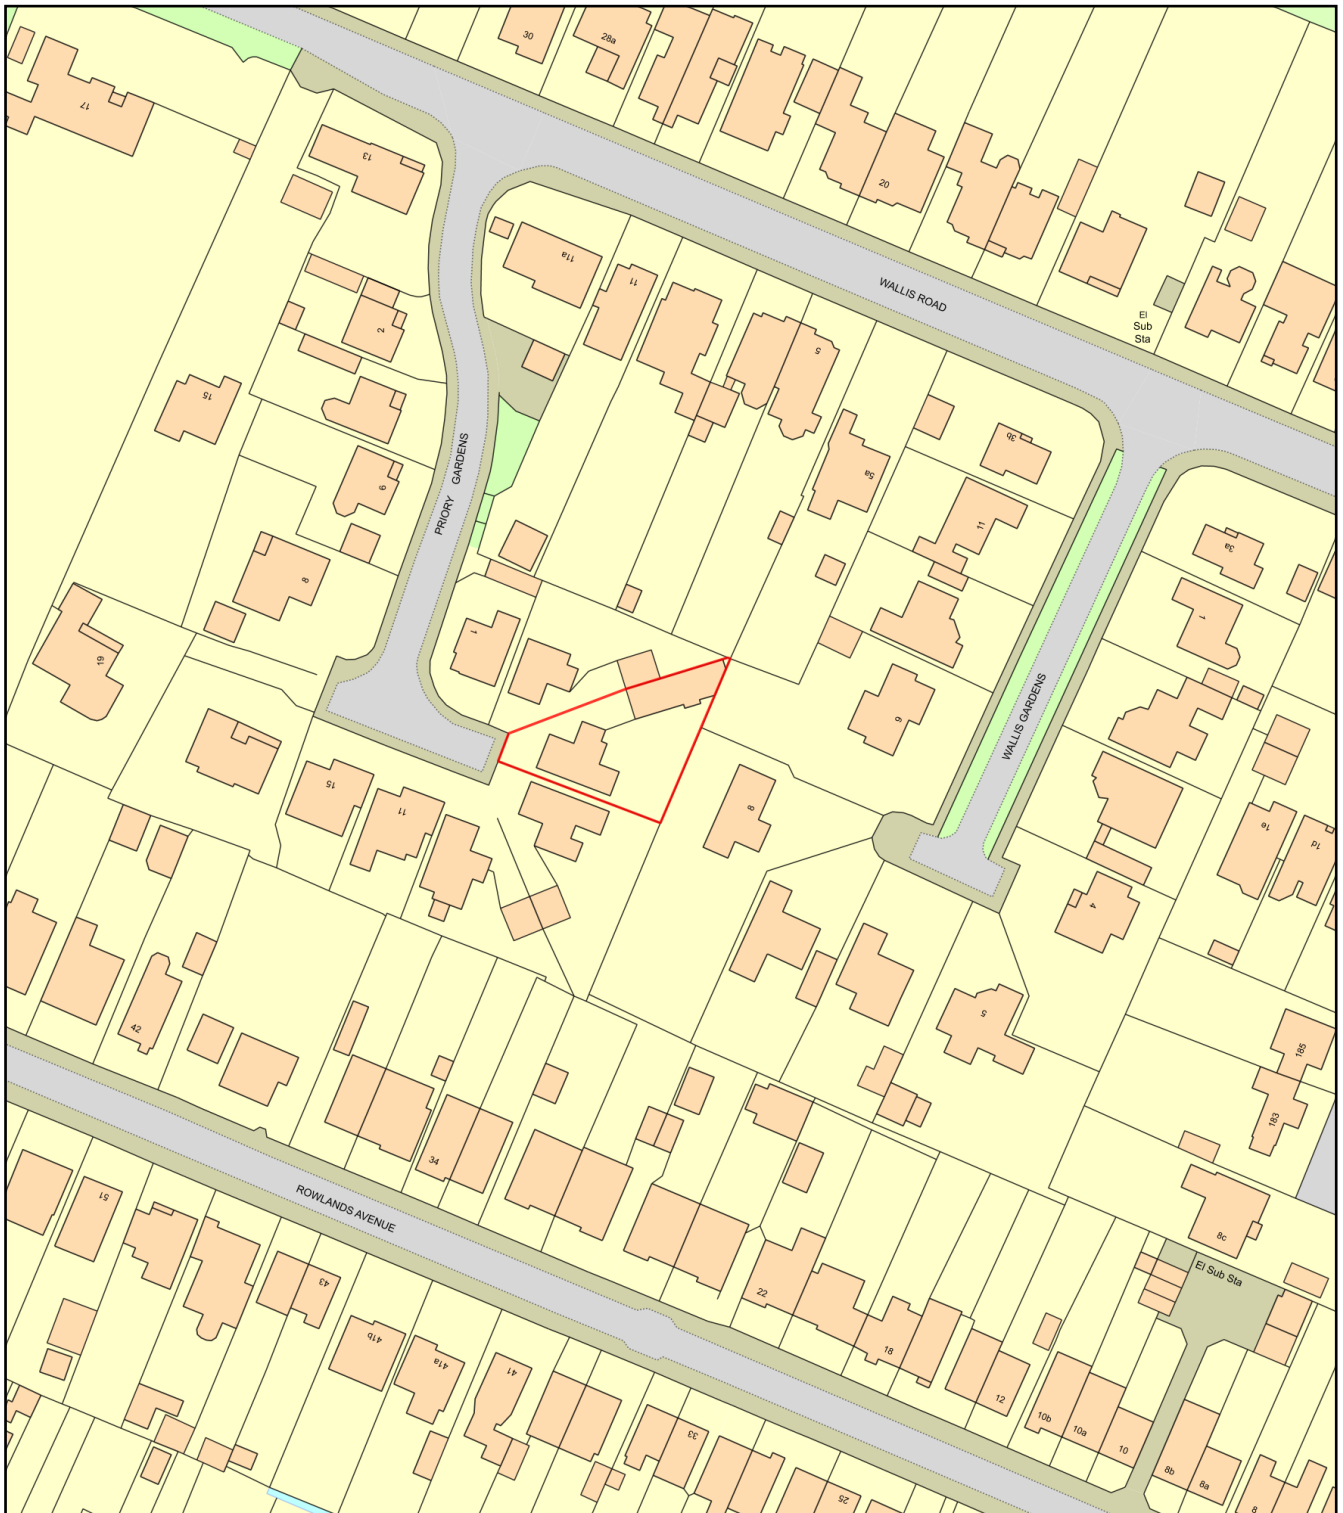

0 50
Metres

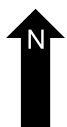

Plan Produced for: Retrospective Application

Date Produced: 01 Nov 2021

Plan Reference Number: TQRQM21305180537970

Scale: 1:1250 @ A4